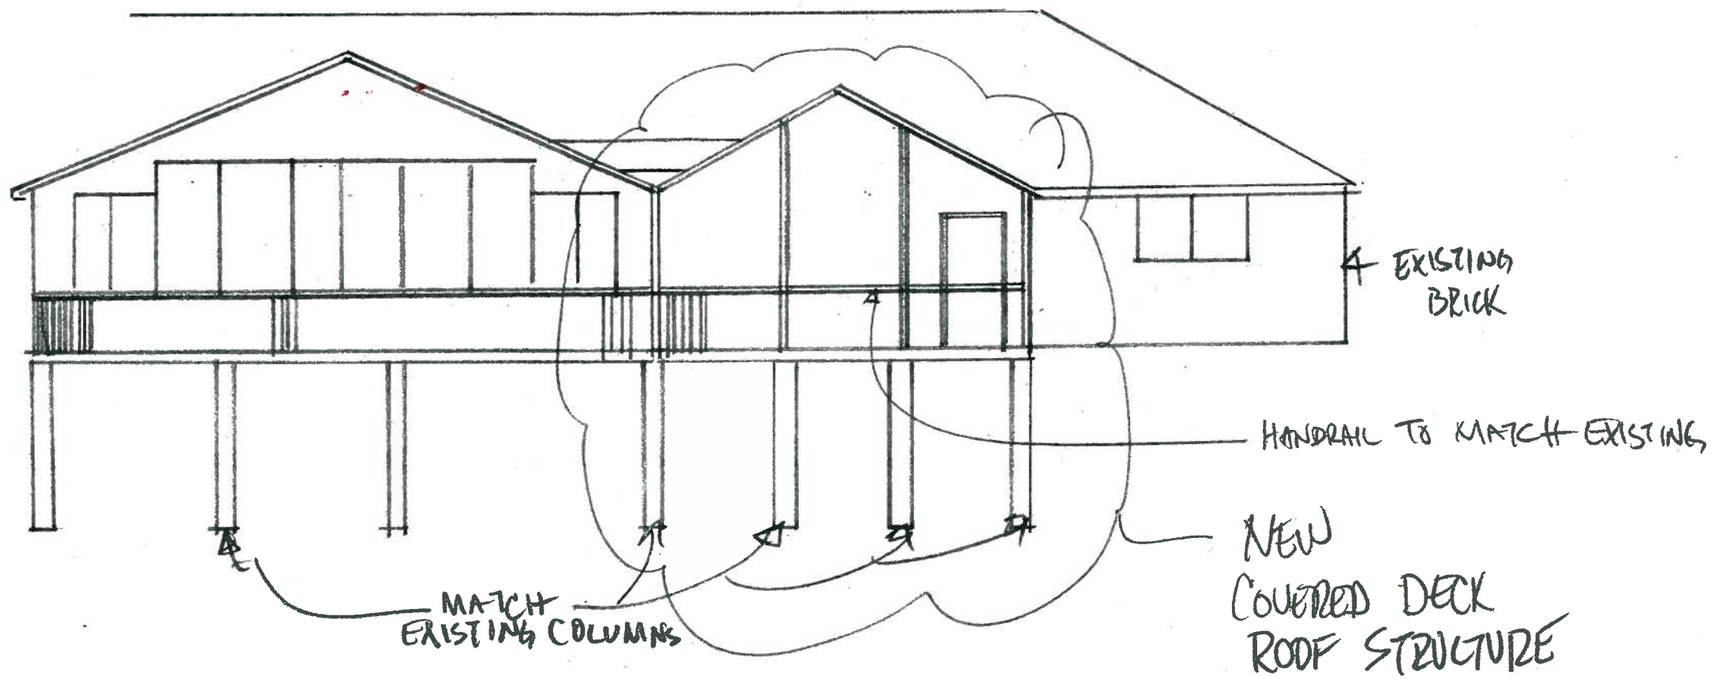

REAR ELEVATION

1/8" = 1'-0" KIPP RESIDENCE