4094

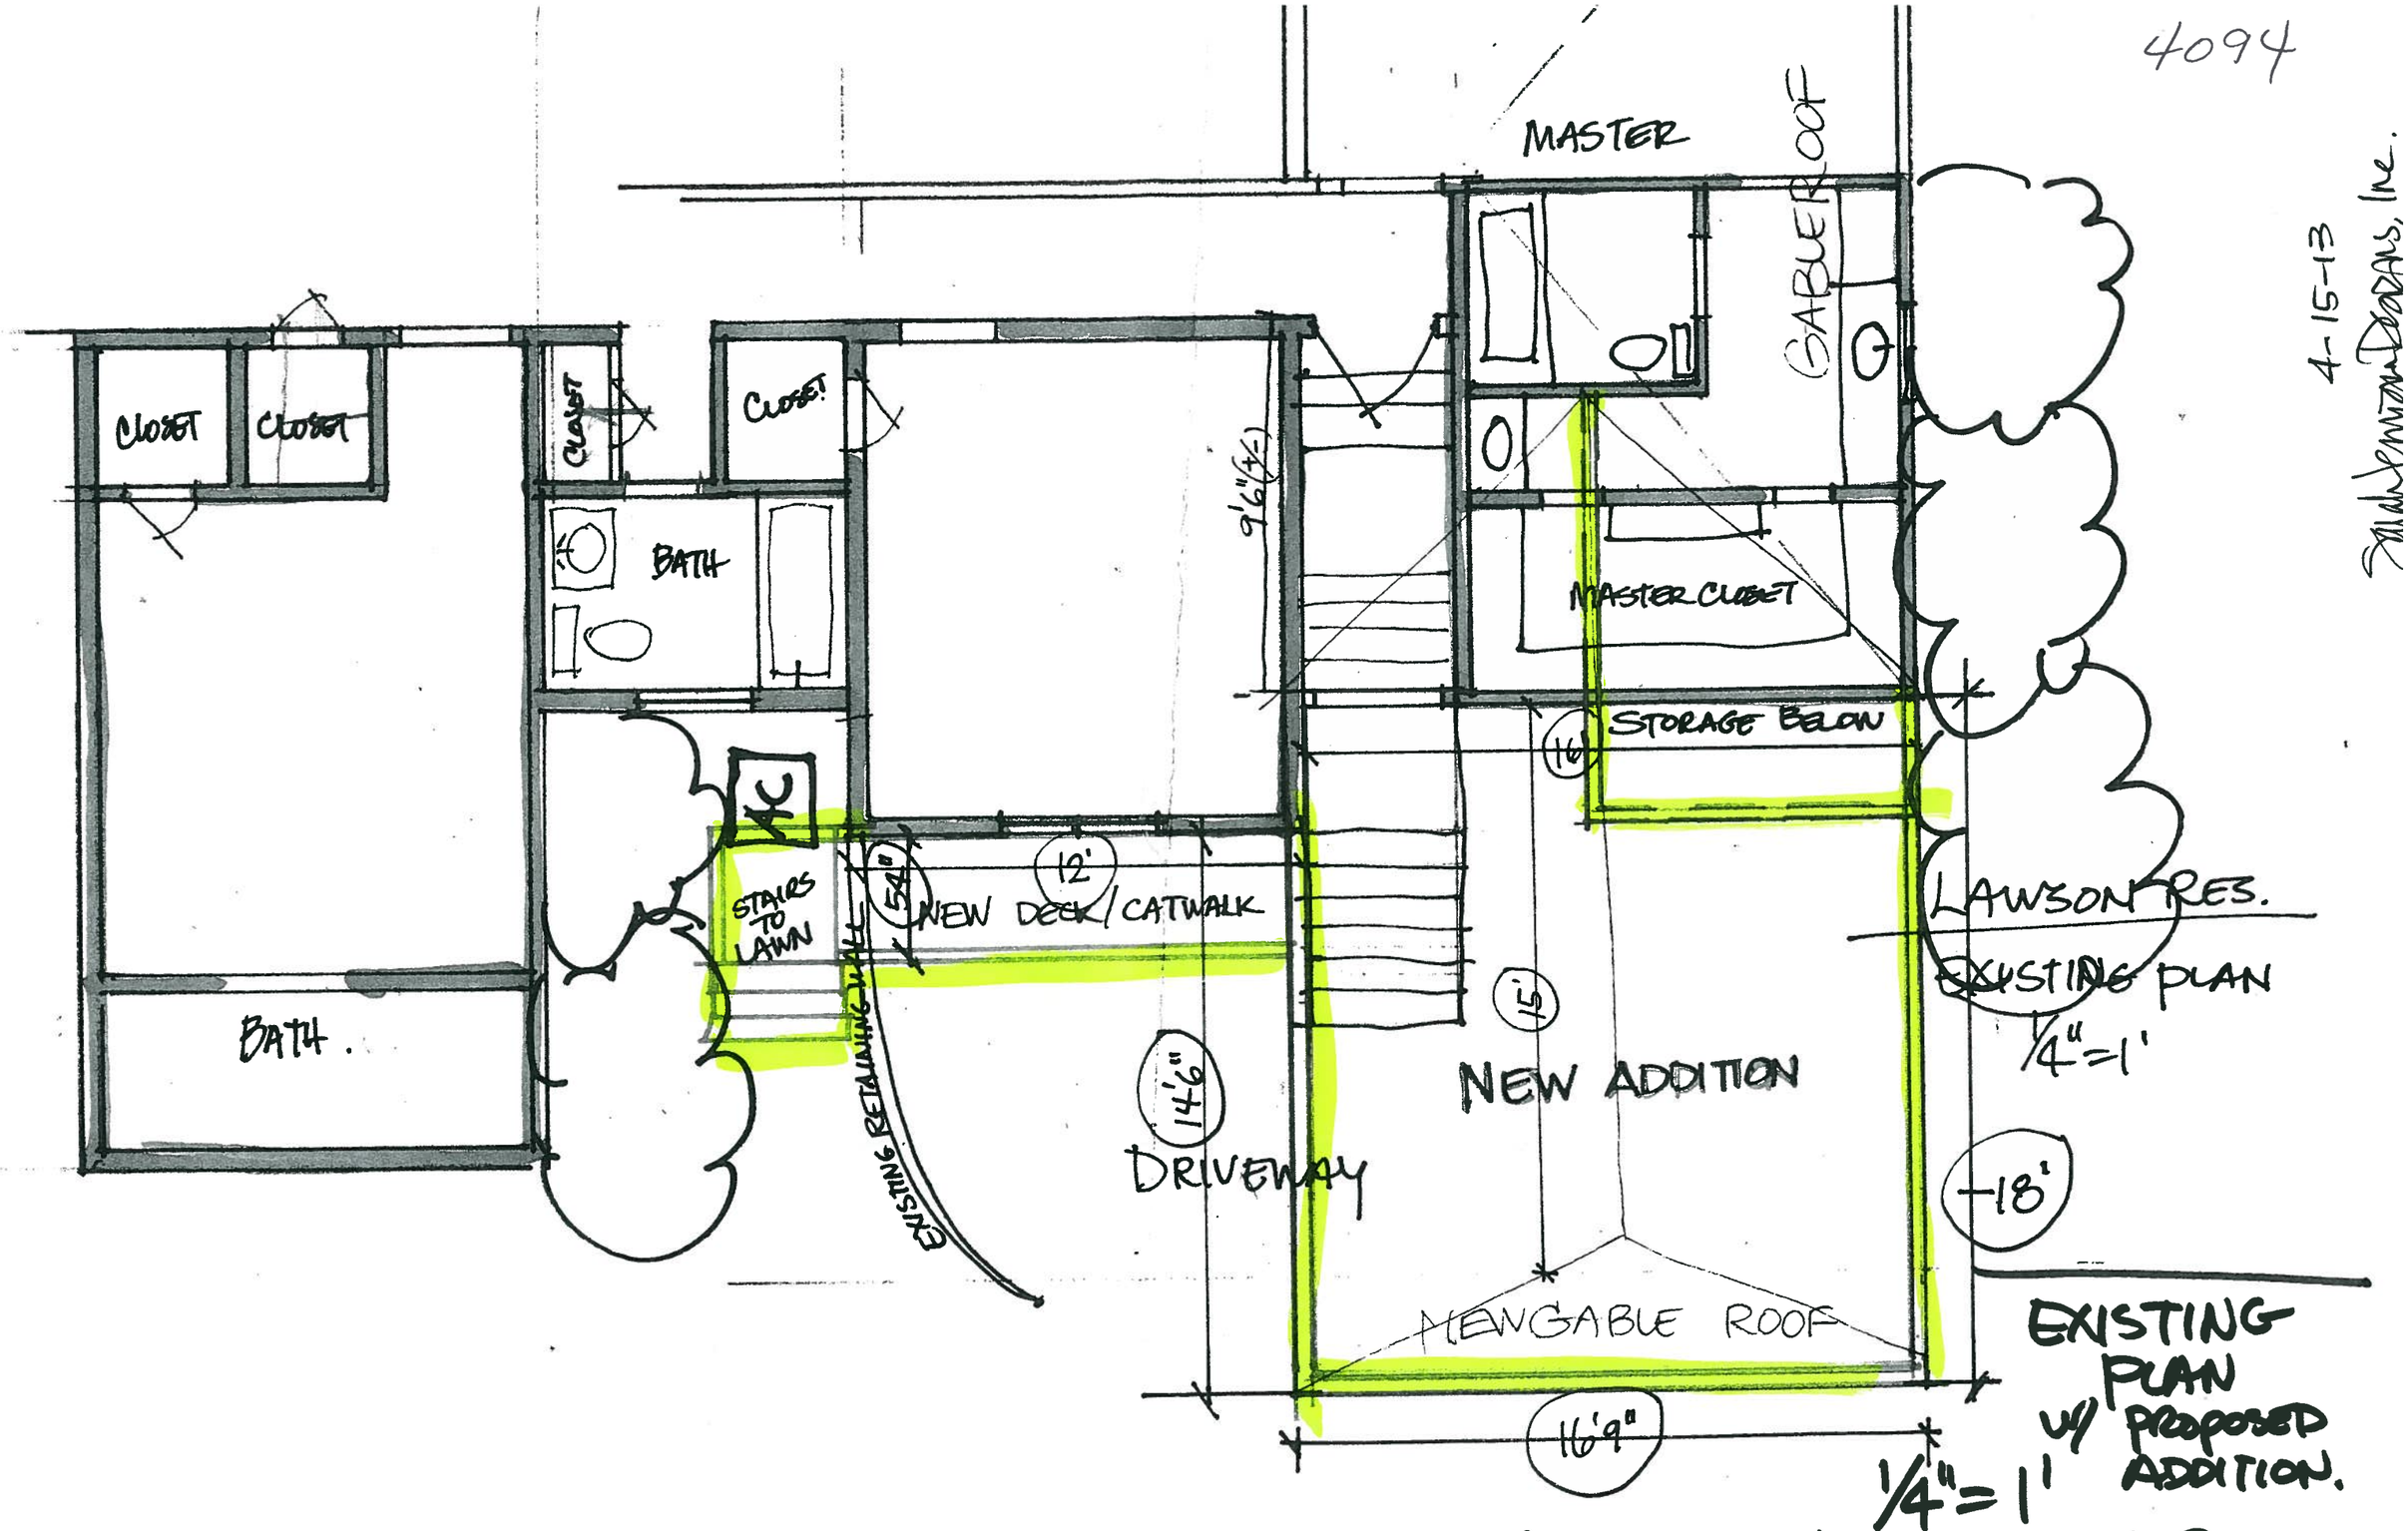

4-15-13

Sarah Lemmon Doodans, Inc.

MAIN LEVEL FLOOR PLAN
- PLAY ROOM / LAUNDRY WALL
- MASTER CLOSET RECONFIGURE.

ELEVATION (A)

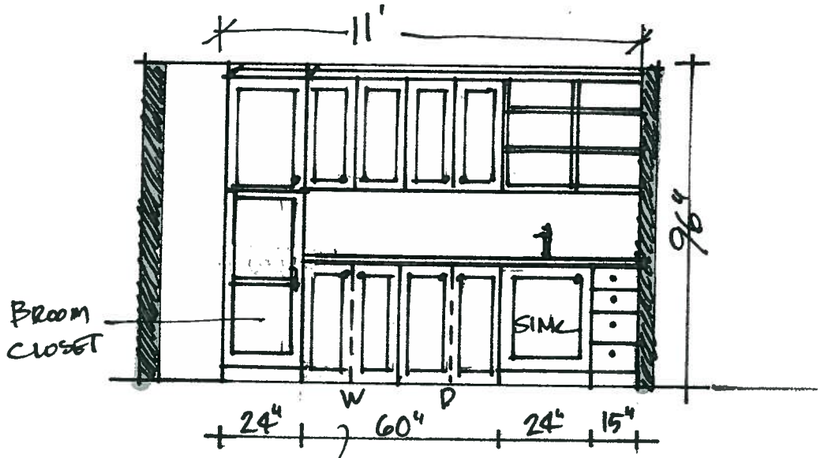

NOTE W/D ORIENTATION TO COORDINATE WITH EXISTING UNITS. DOORS OPEN AWAY FROM ONE ANOTHER.

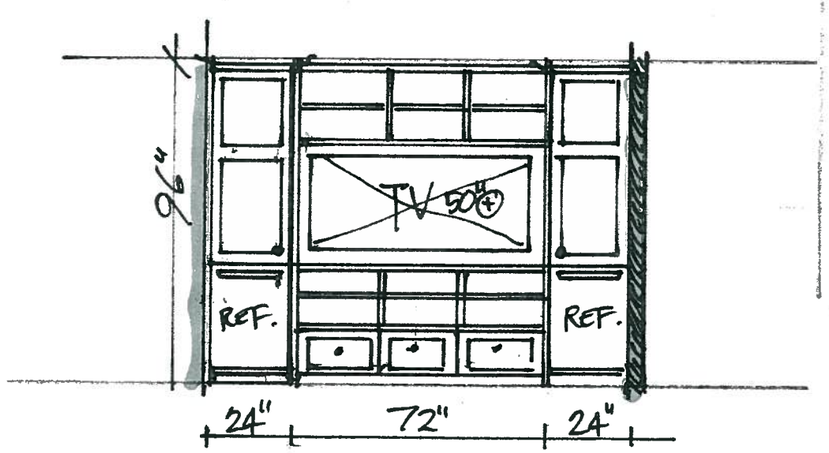

ELEVATION (B)

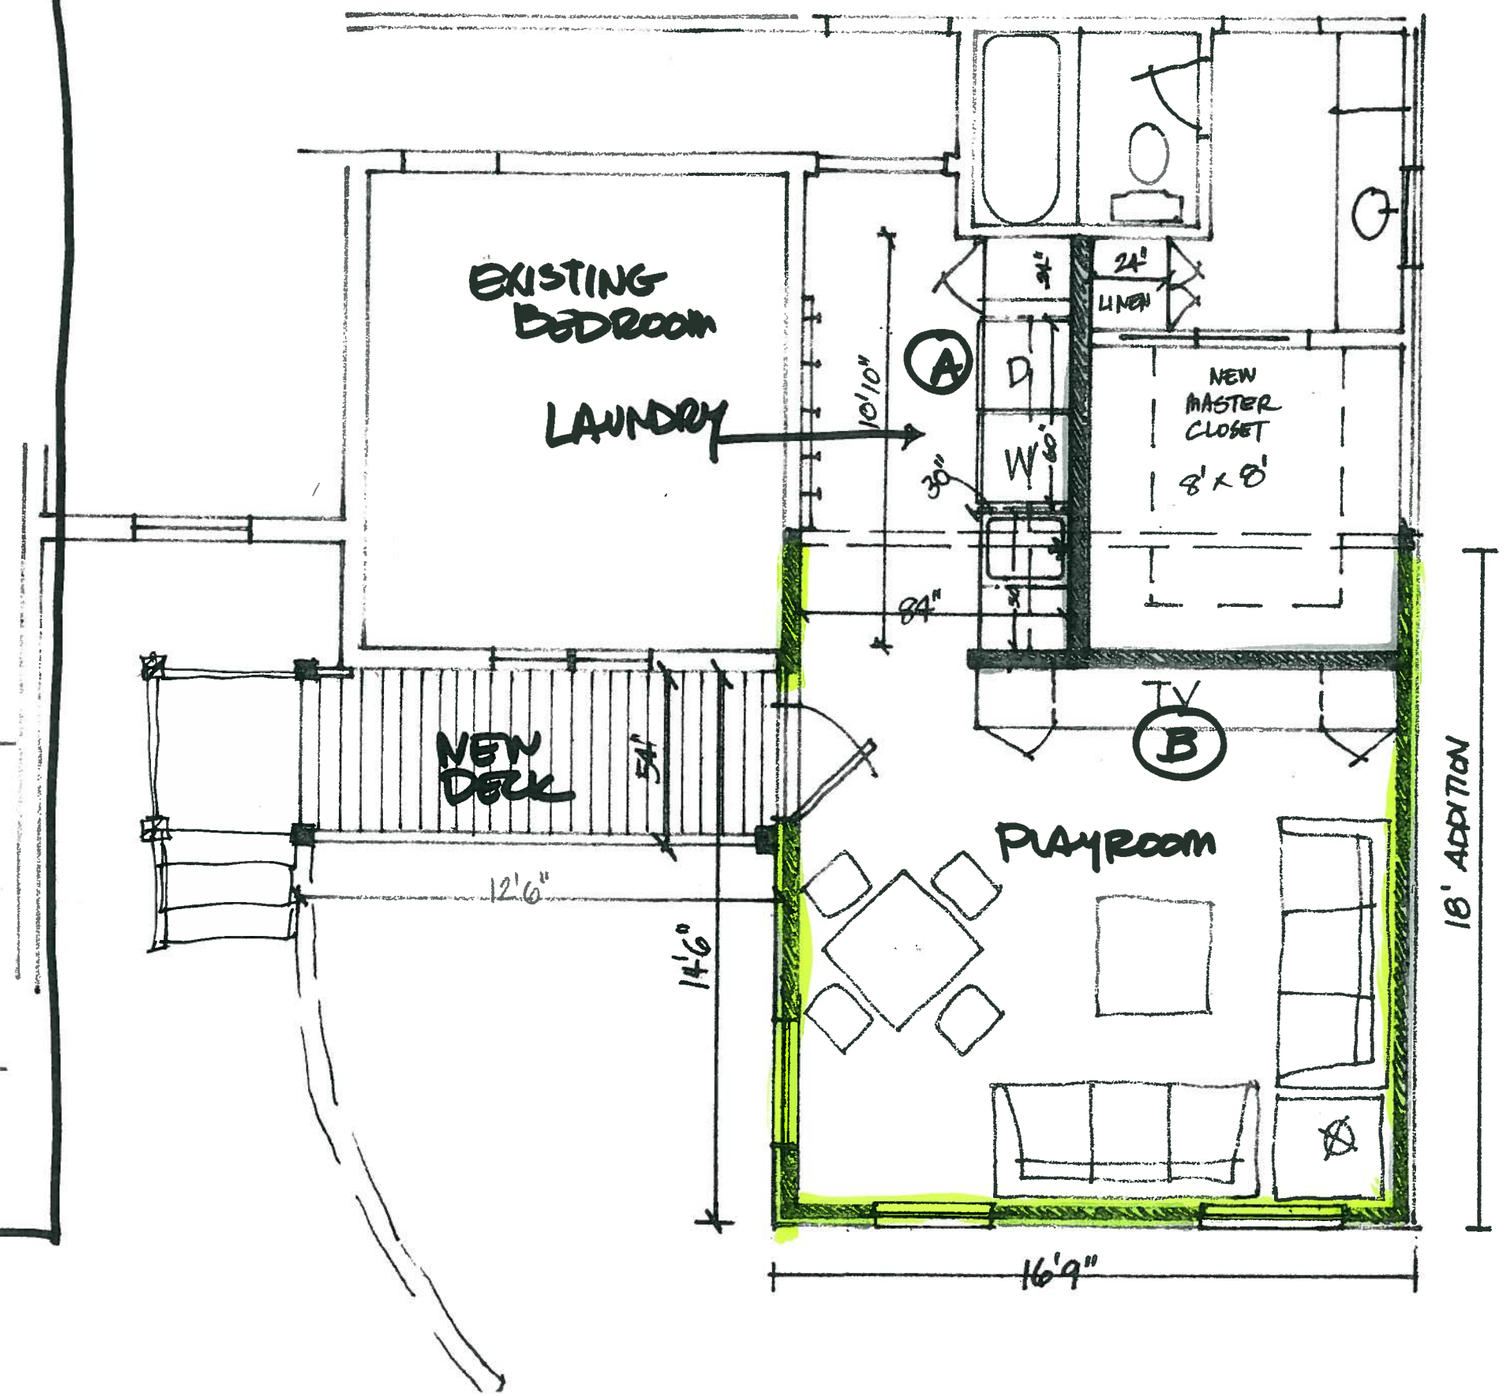

GROUND FLOOR STORAGE UNDER NEW PLAYROOM.

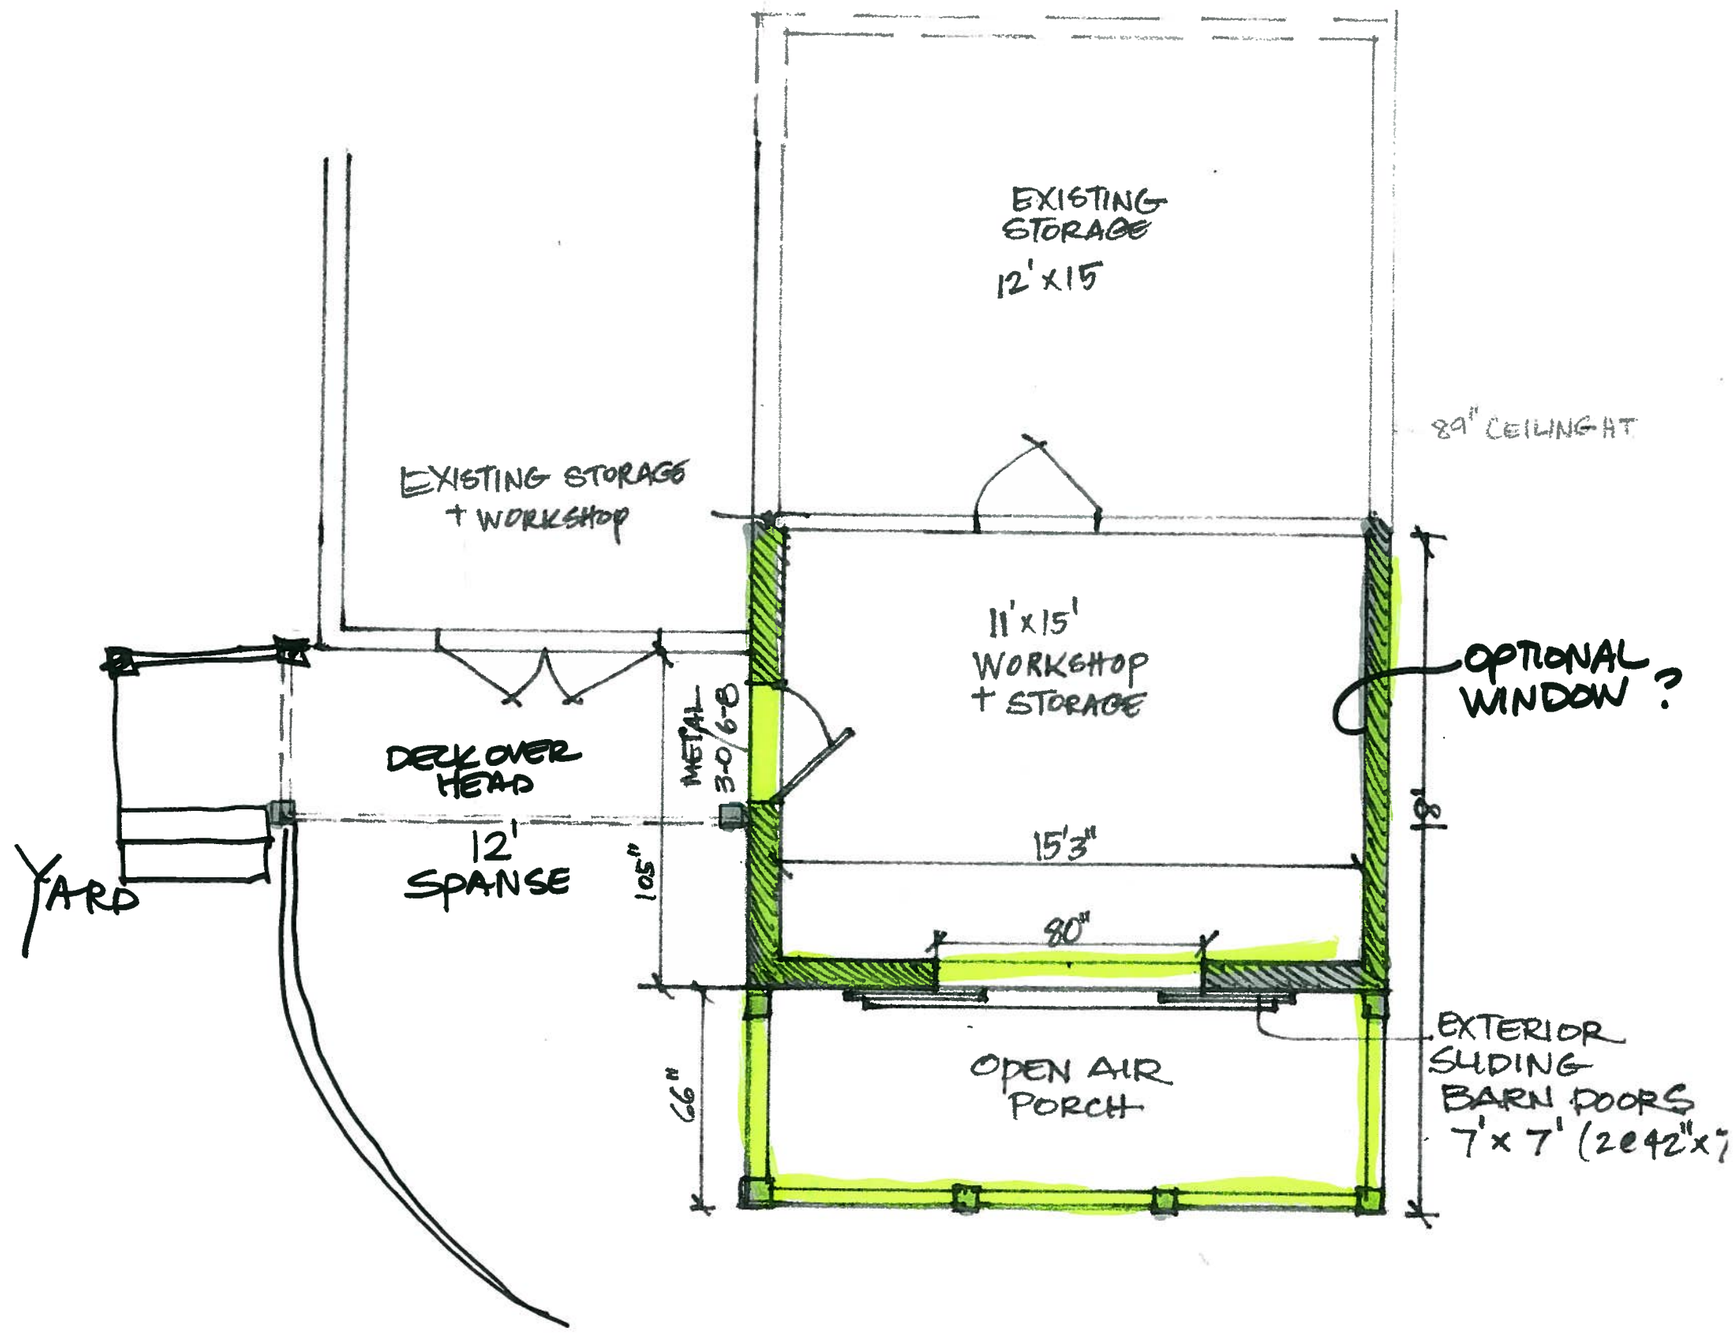

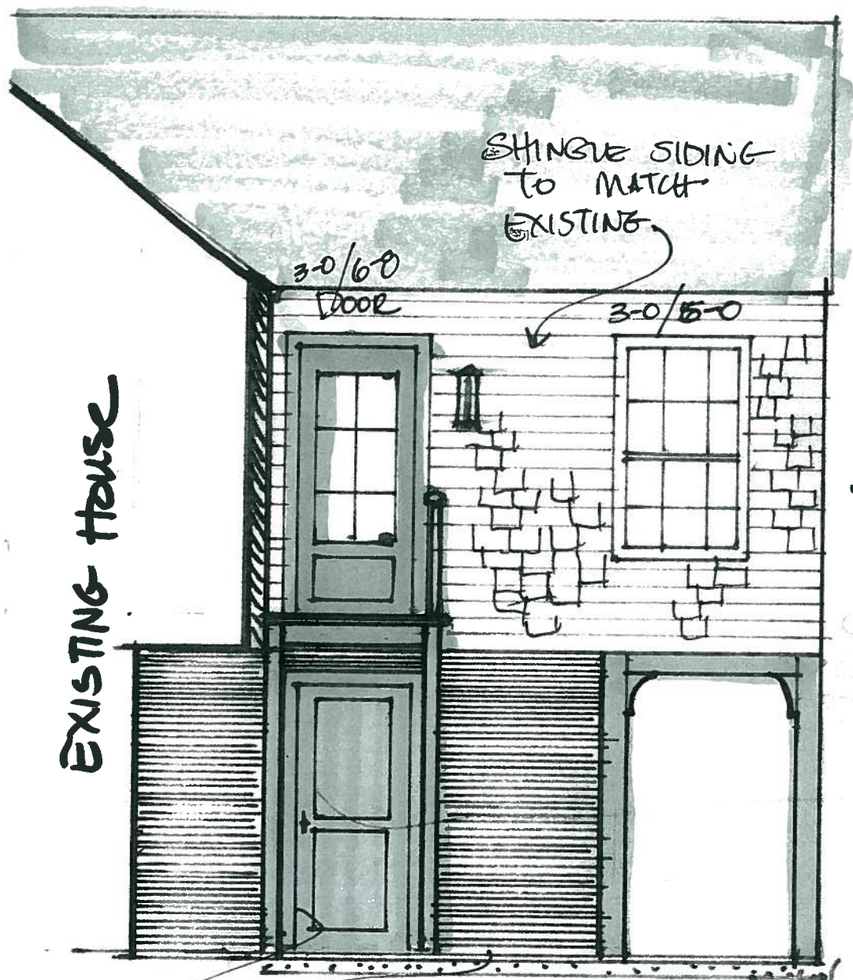

ELEVATION

WEST SIDE

1/4" = 1'

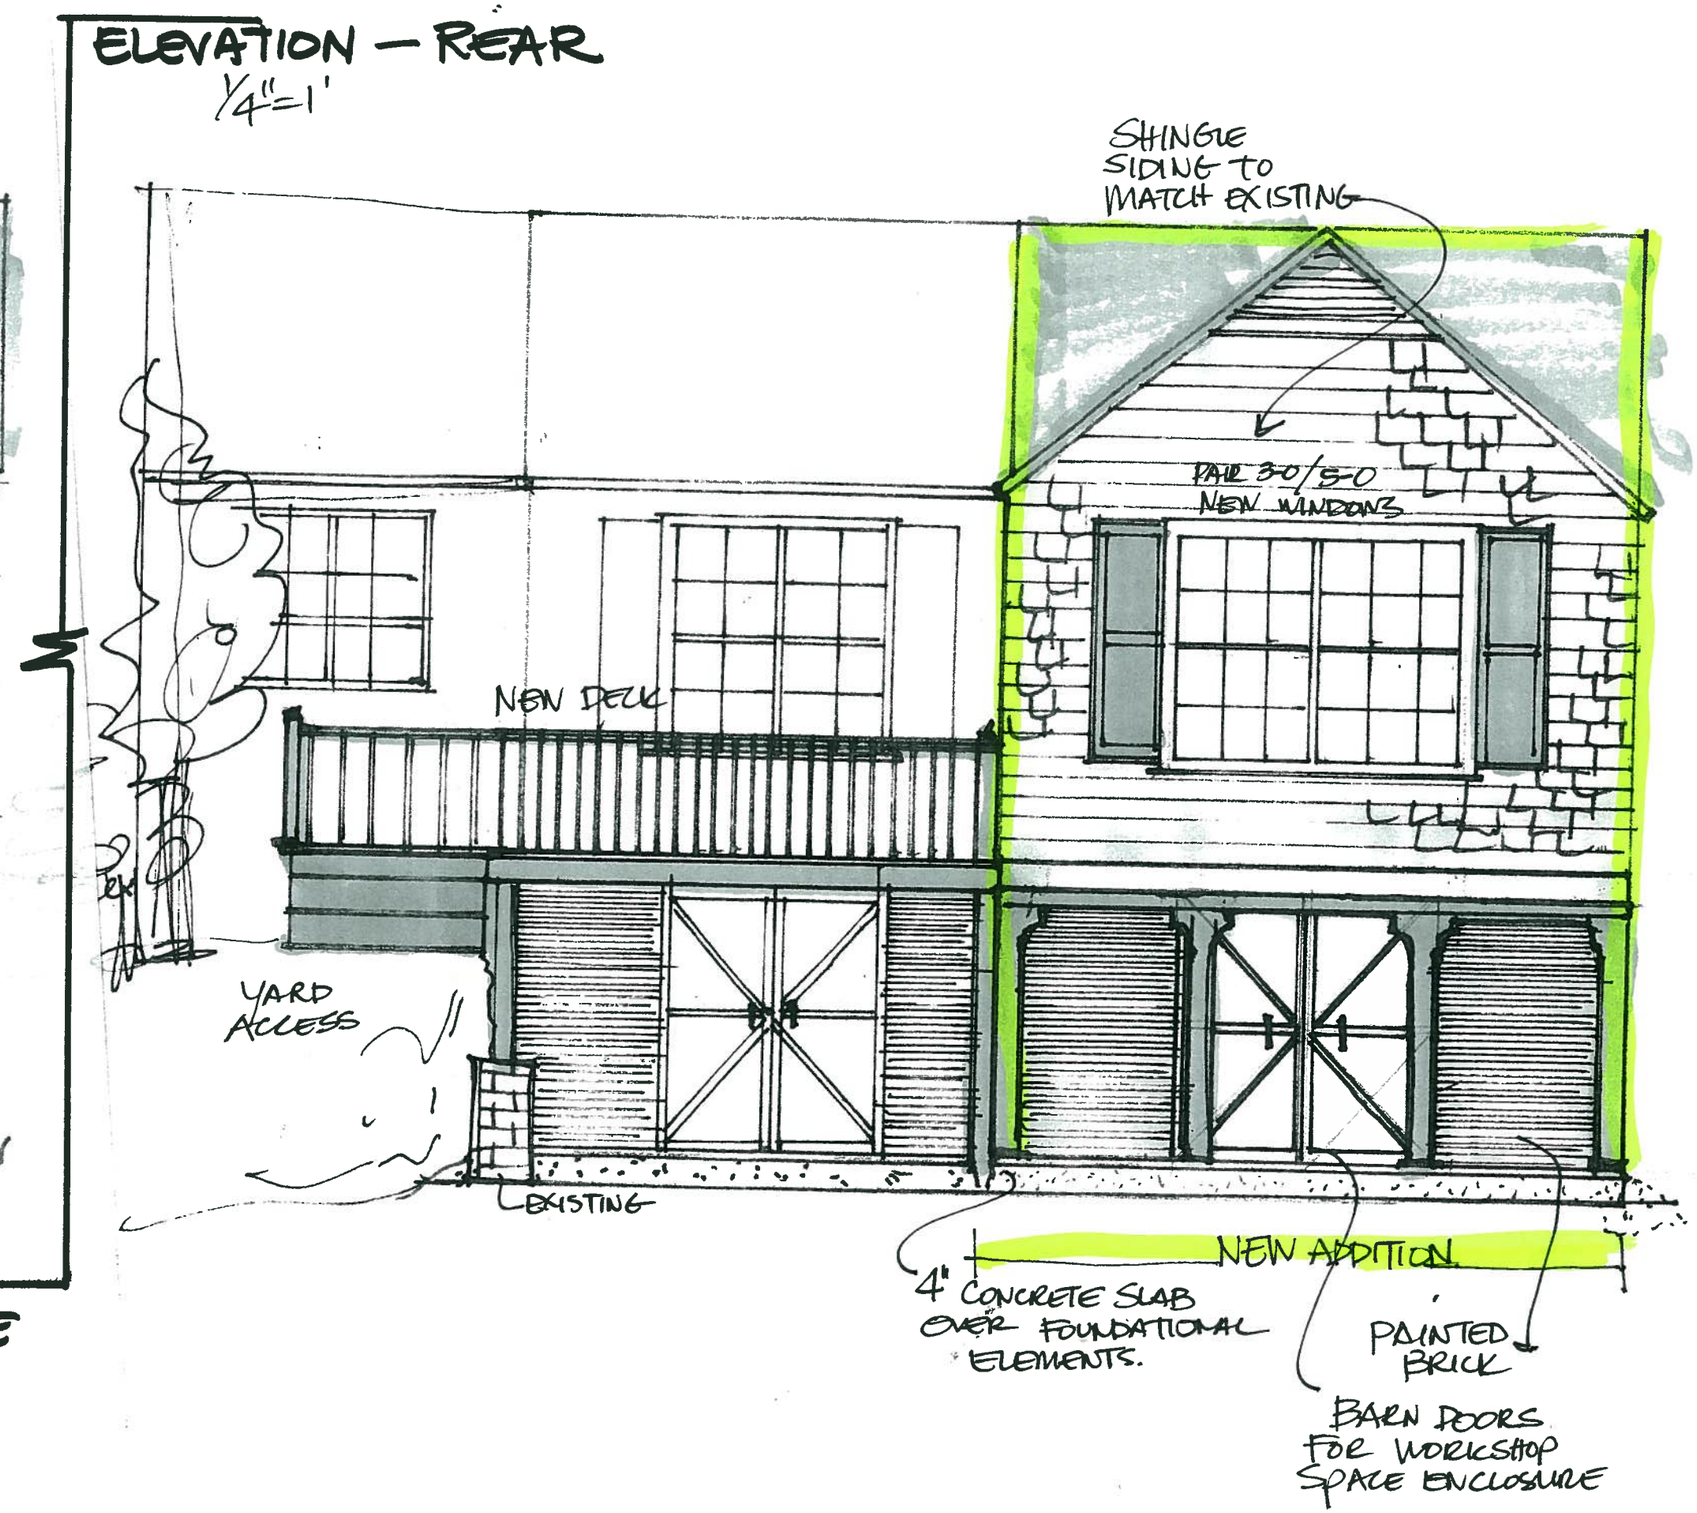

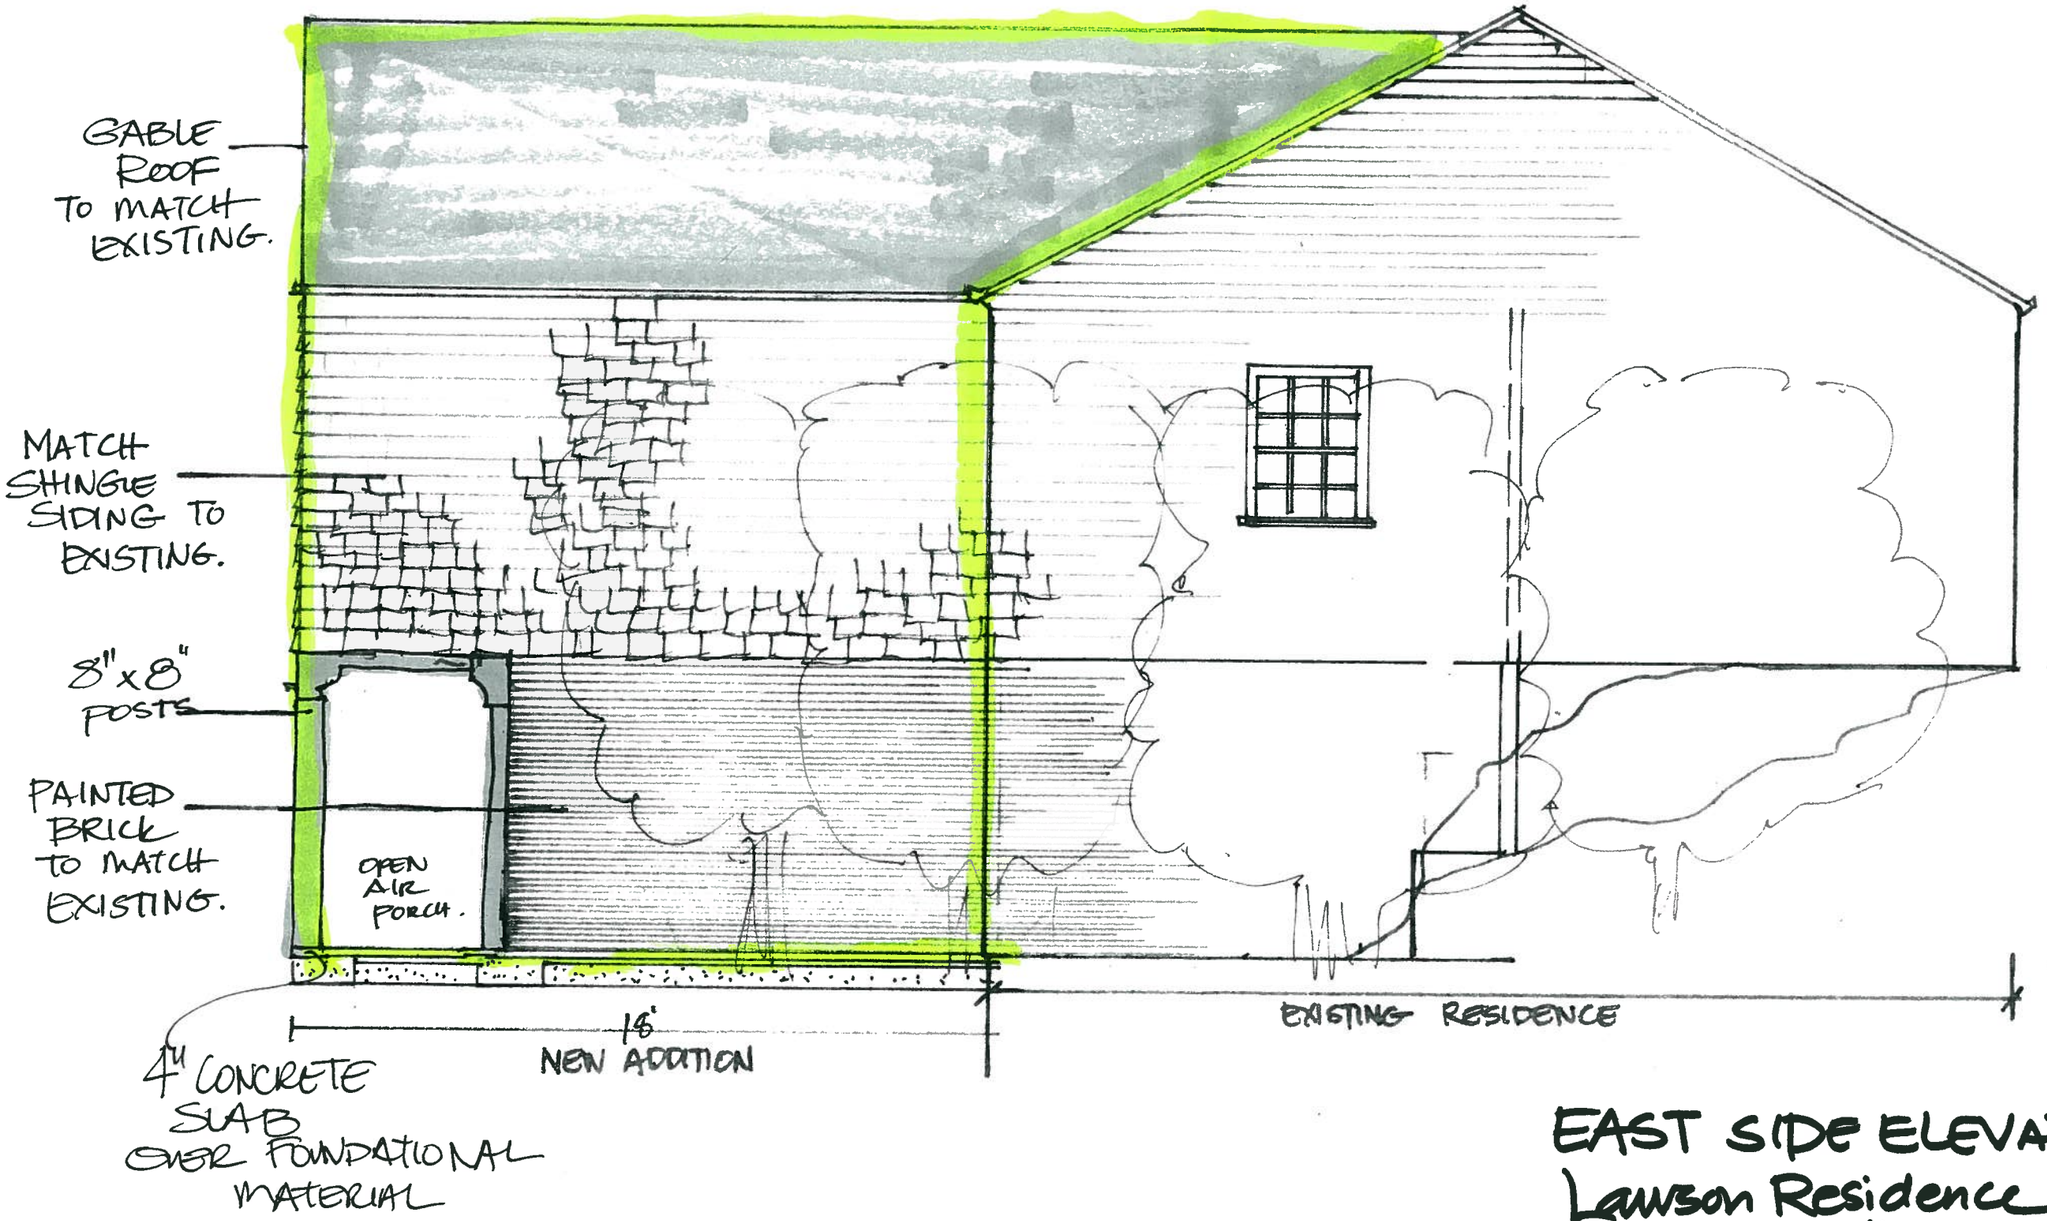

EAST SIDE ELEVATION
Lawson Residence
Camellia