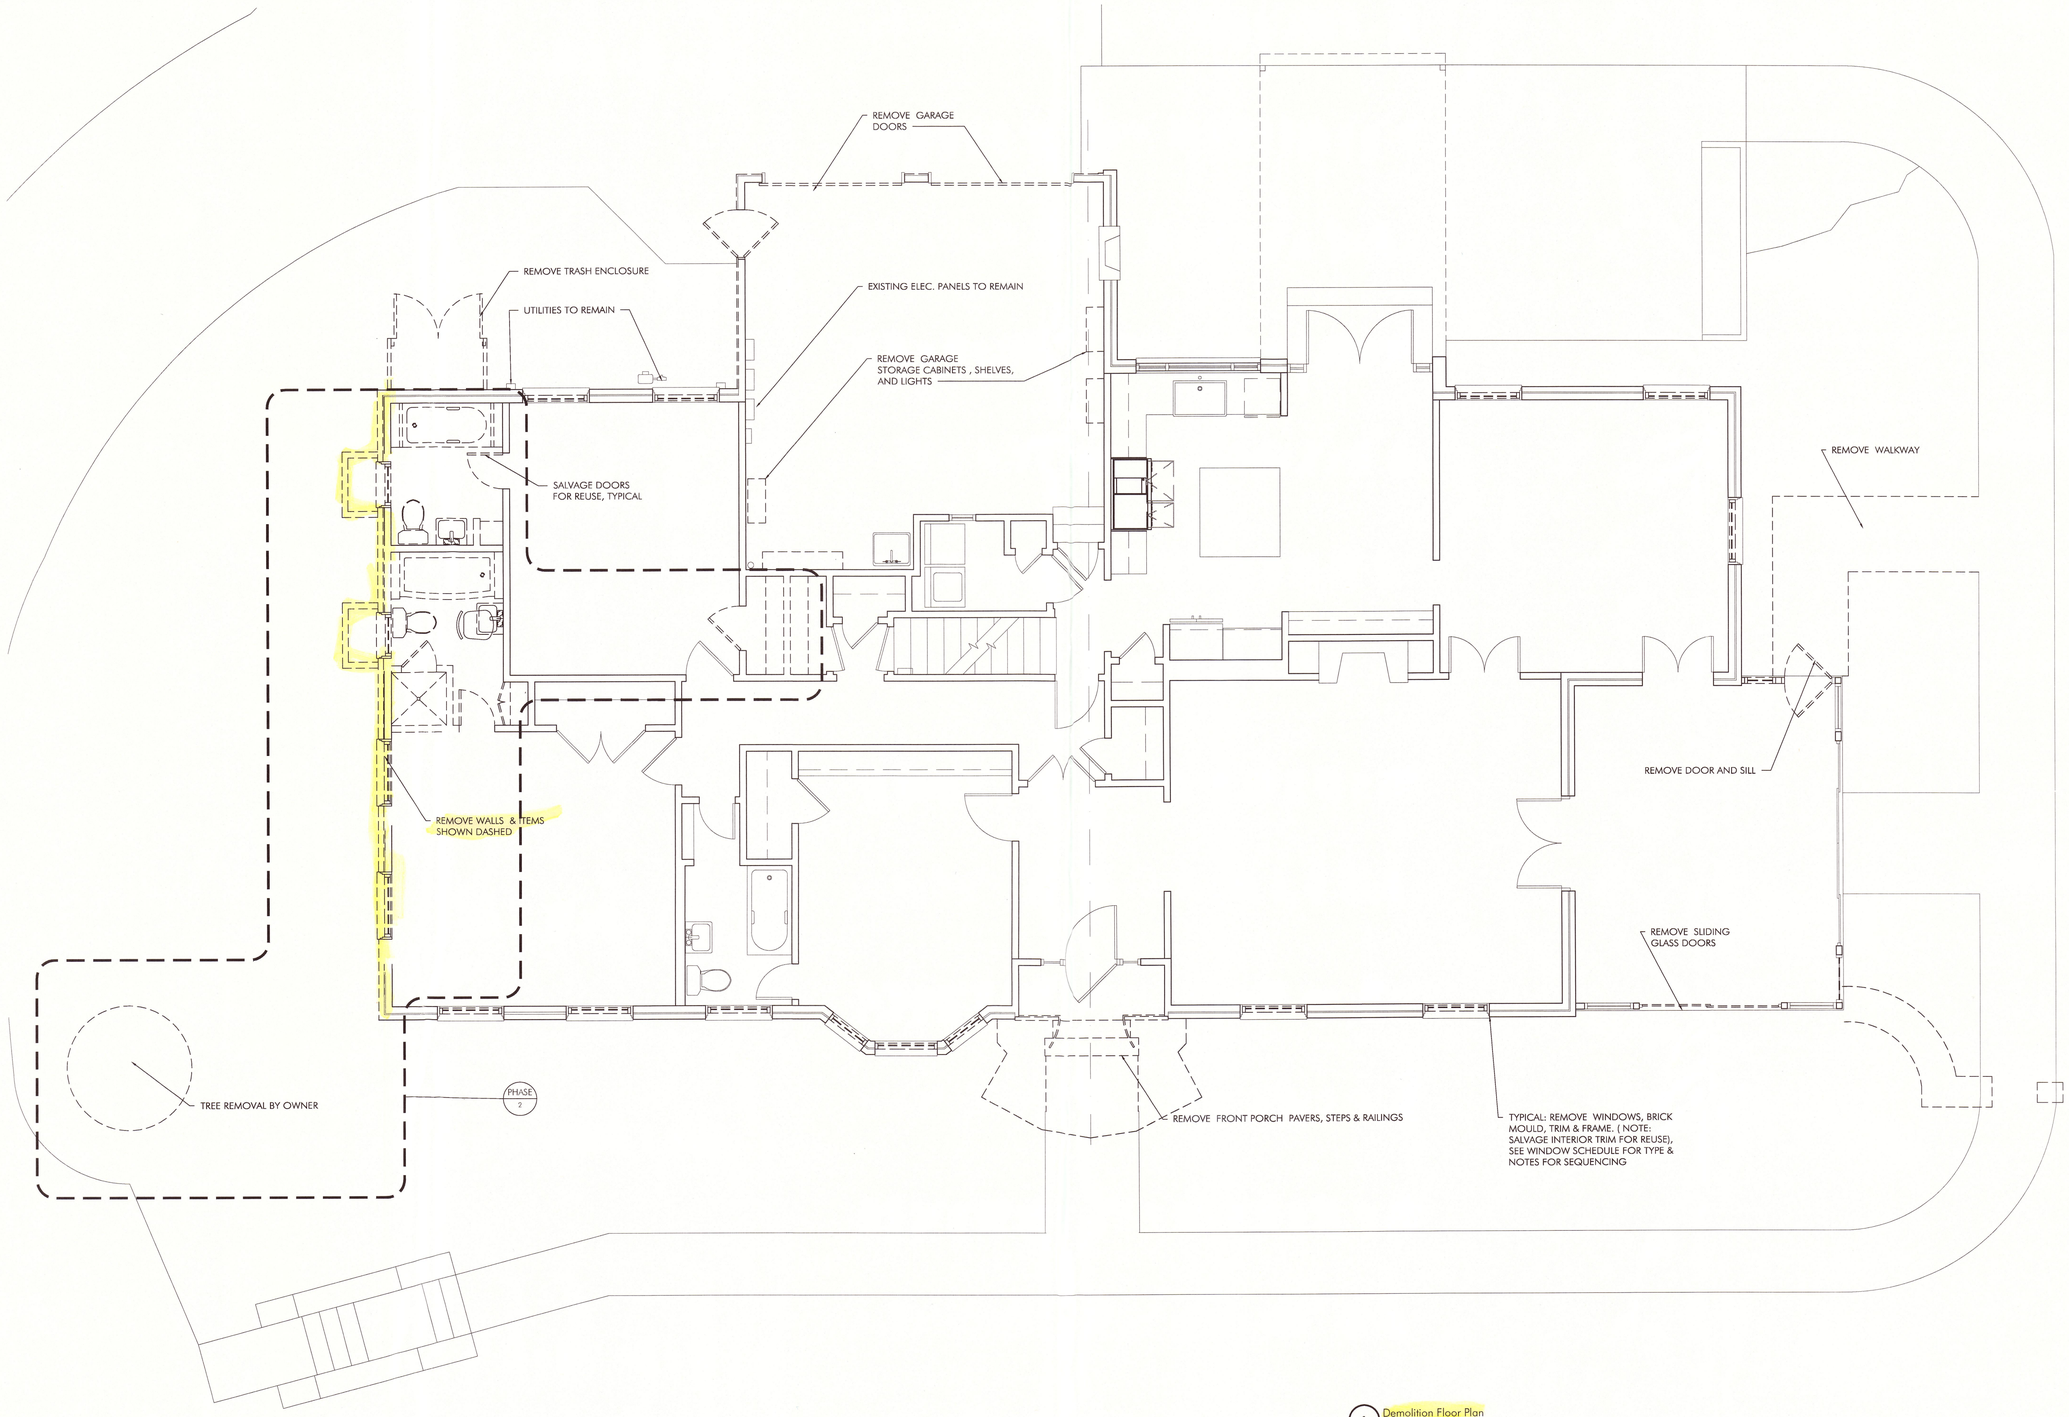

1 Demolition Floor Plan
1/4" = 1'-0"

THIS DRAWING IS THE PROPERTY OF COHEN CARNAGGIO REYNOLDS AND IS NOT TO BE REPRODUCED, COPIED OR ALTERED IN WHOLE OR IN PART OR USED FOR ANY PURPOSE WITHOUT THE APPROVAL OF COHEN CARNAGGIO REYNOLDS AND IS TO BE RETURNED UPON REQUEST.

COHEN CARNAGGIO REYNOLDS
ARCHITECTURE.INTERIORS.DESIGN

BOWEN RESIDENCE
4224 CALDWELL MILL ROAD
MOUNTAIN BROOK, ALABAMA

DATE:
SEPT 5, 2013

REVISIONS:

JOB NUMBER:
13053

SHEET NUMBER:
A1.0
A1.X First Floor

2920 FIRST AVENUE SOUTH BIRMINGHAM, ALABAMA 35233 CCRARCHITECTS.NET 205-324-8864 P 205-324-8496 F