4156

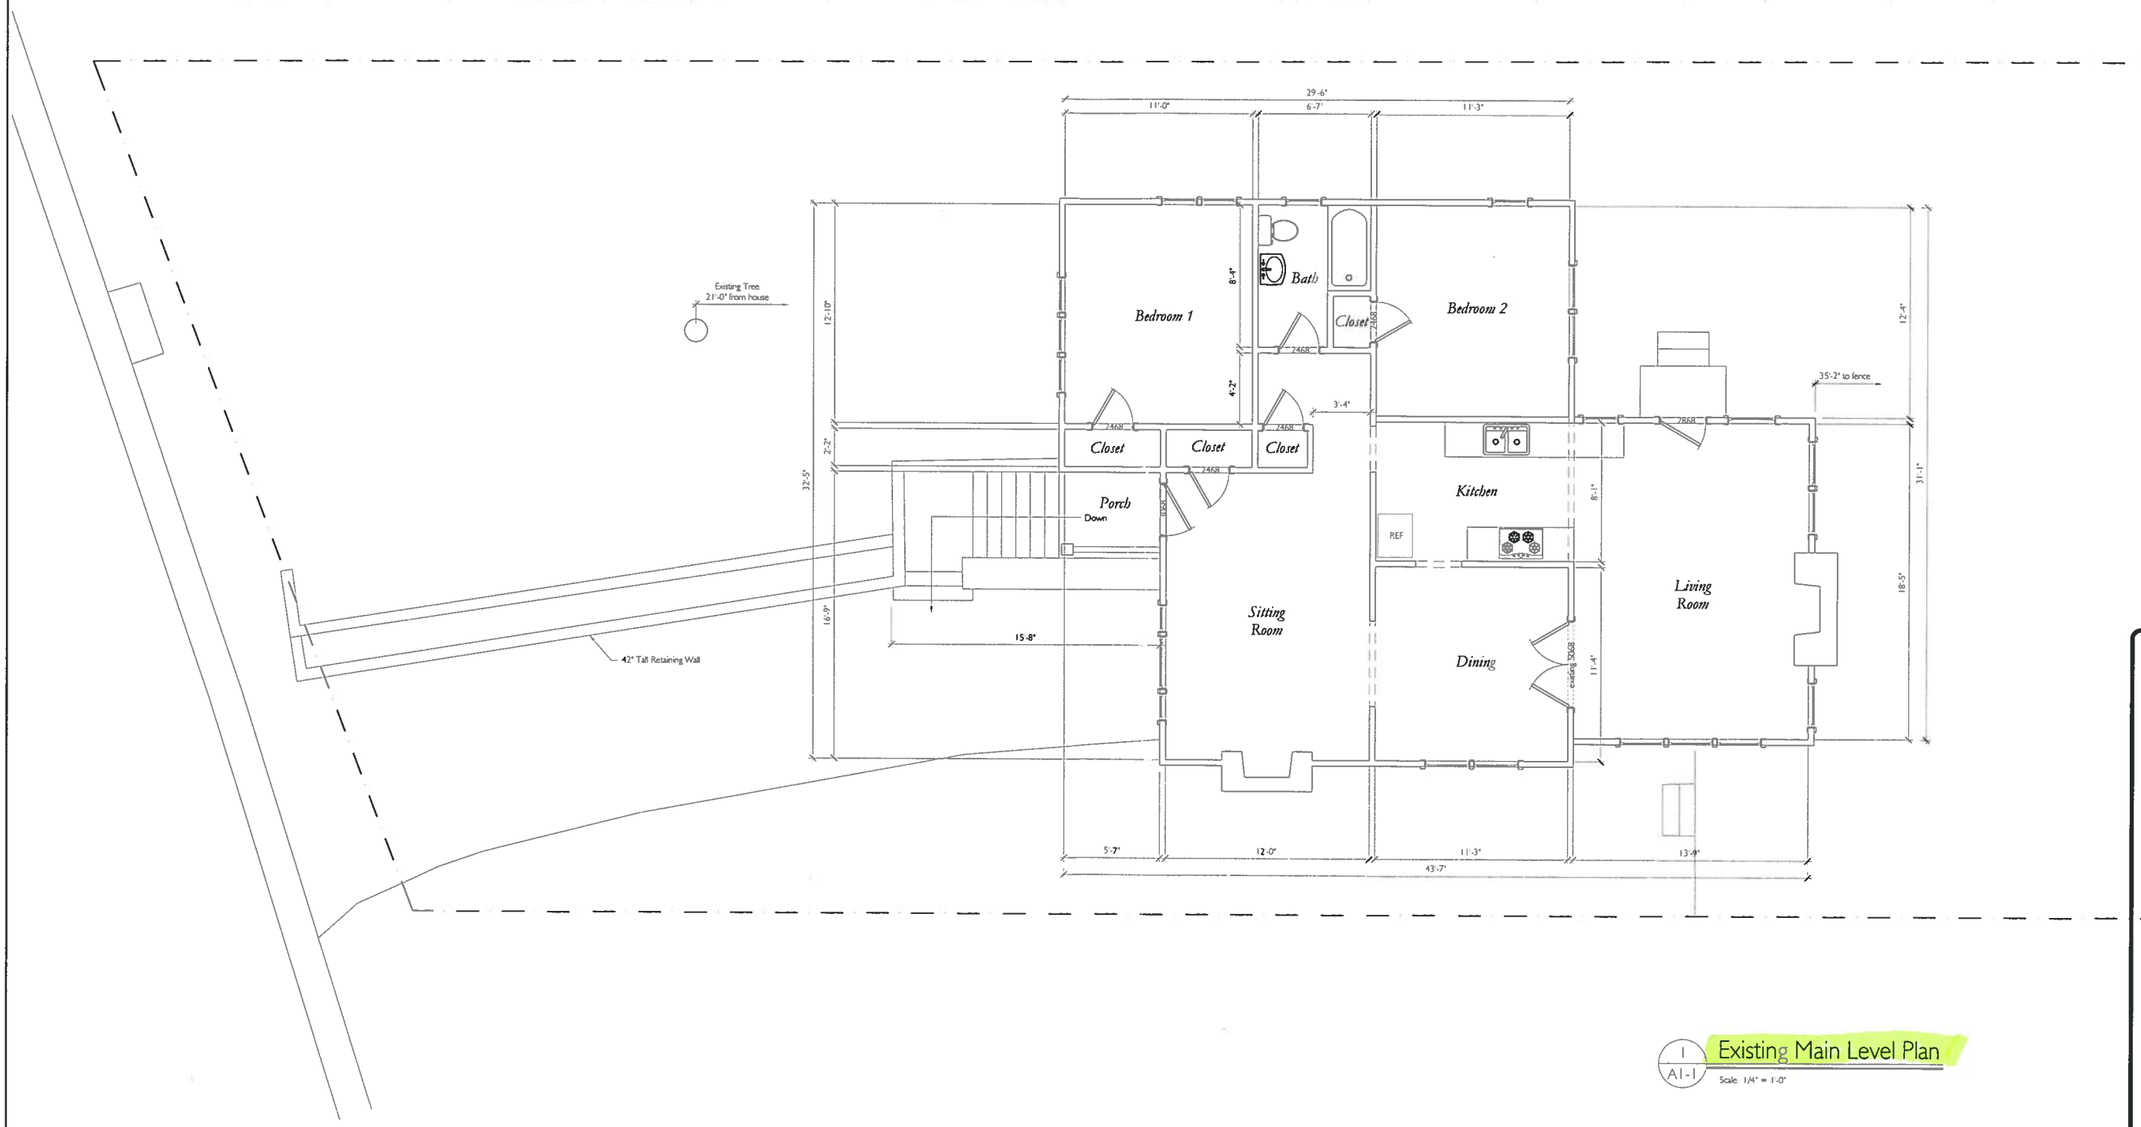

1 A1-1 Existing Main Level Plan

Scale 1/4" = 1'-0"

CORK RESIDENCE

MOUNTAIN BROOK, ALABAMA
14 NOVEMBER 2014

REVIEW SET

SHEET INDEX

REVISIONS

Existing Floor Plan

A1-1

4156

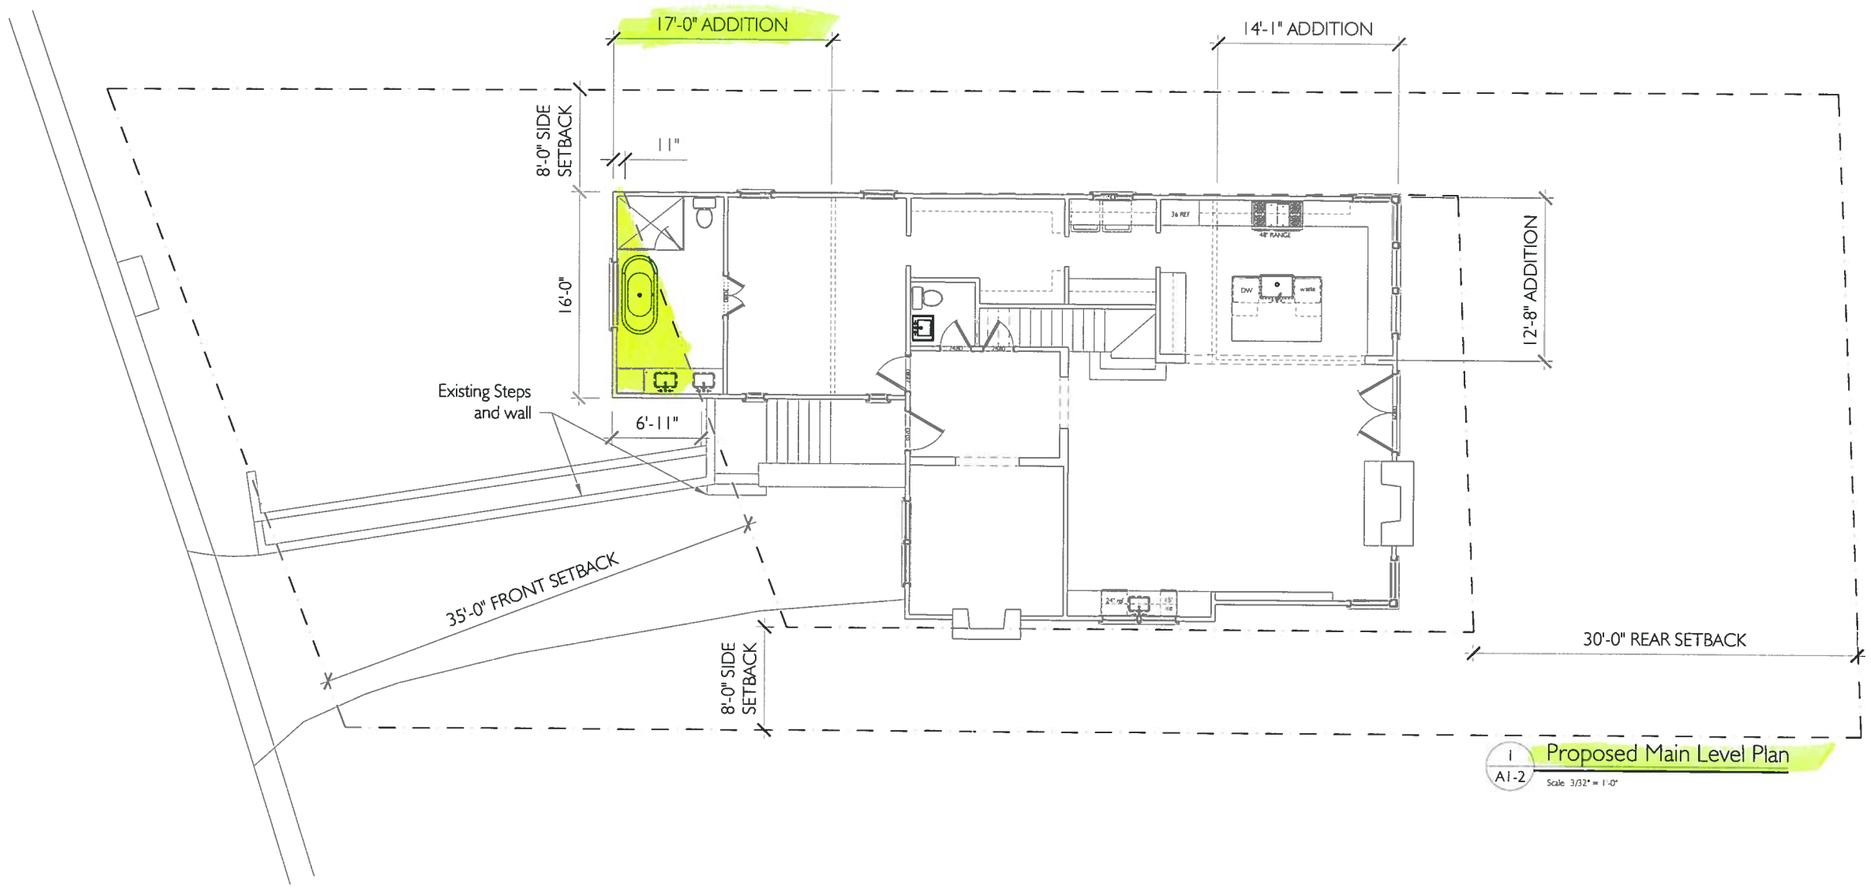

1 A1-2 Proposed Main Level Plan

Scale 3/32" = 1'-0"

CORK RESIDENCE

MOUNTAIN BROOK, ALABAMA
14 NOVEMBER 2014

REVIEW SET

SHEET INDEX

REVISIONS

Floor Plan

A1-2

4156

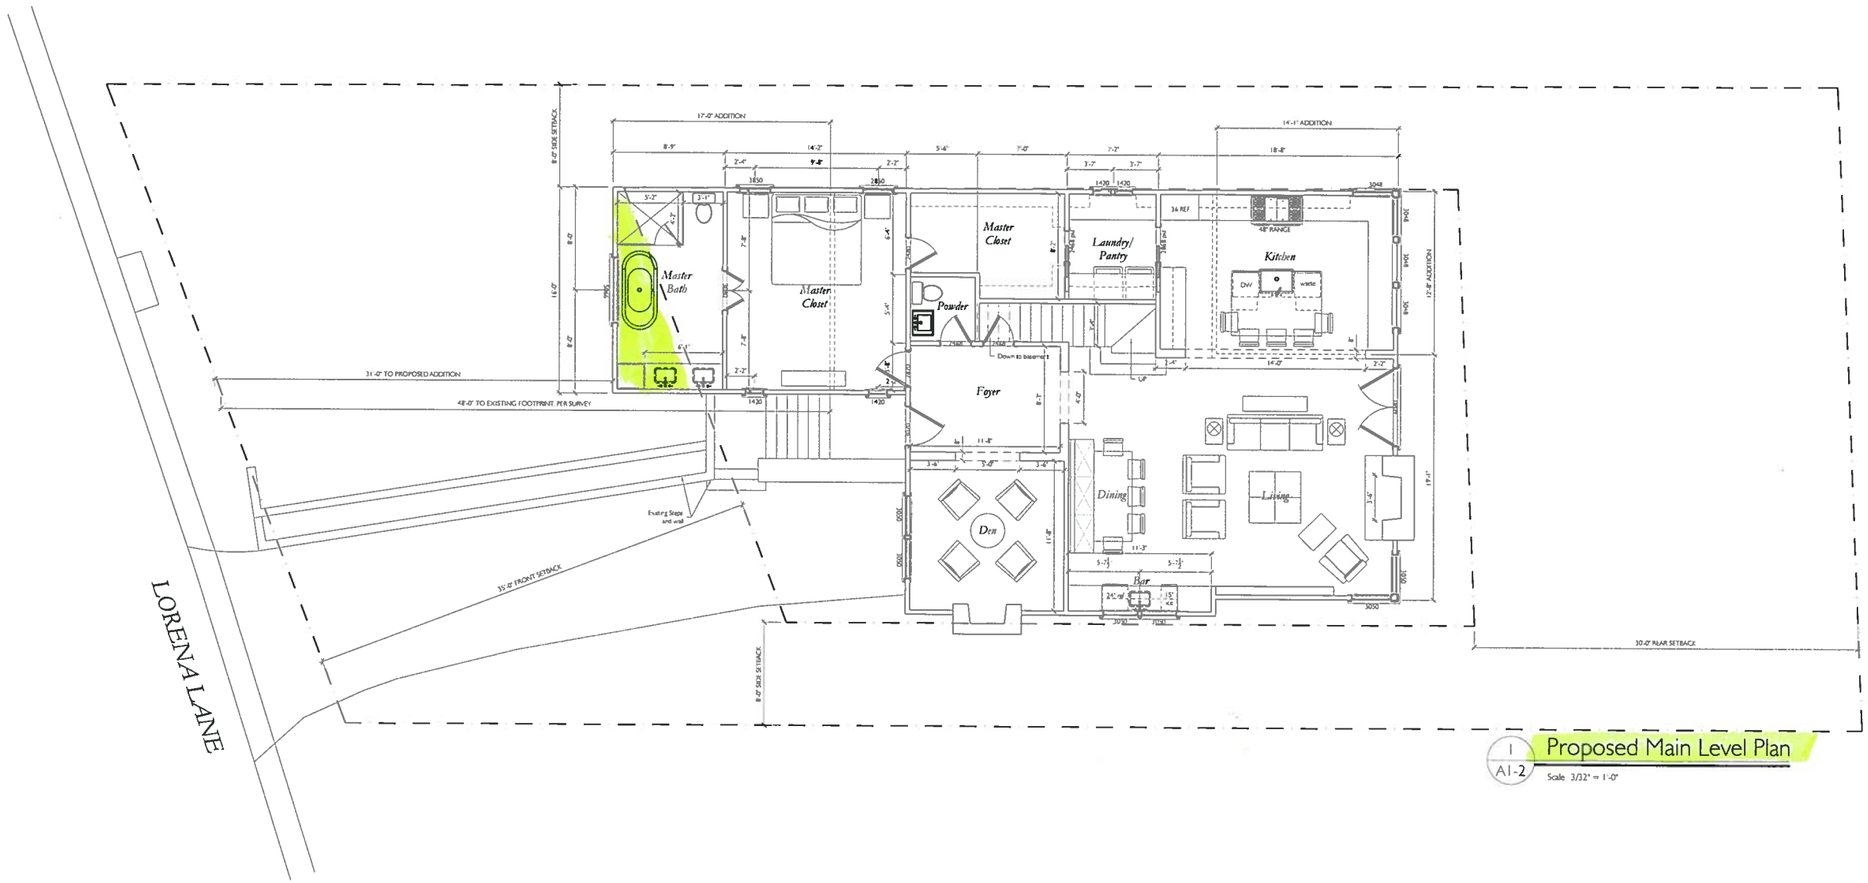

1 / A1-2 Proposed Main Level Plan

Scale 3/32" = 1'-0"

CORK RESIDENCE

MOUNTAIN BROOK, ALABAMA
14 NOVEMBER 2014

REVIEW SET

SHEET INDEX

REVISIONS

Floor Plan

A1-2

4156

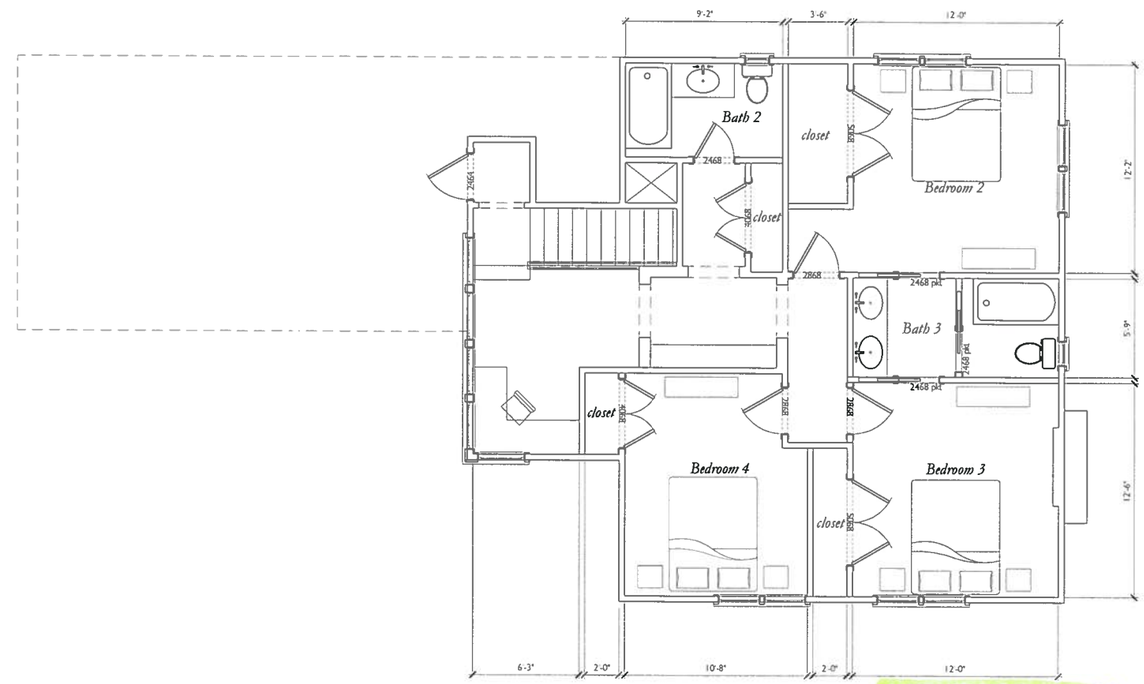

1 / A1-3 Proposed Upper Level Plan

Scale 1/4" = 1'-0"

CORK RESIDENCE

MOUNTAIN BROOK, ALABAMA
14 NOVEMBER 2014

REVIEW SET

SHEET INDEX

REVISIONS

Floor Plans

A1-3