4164

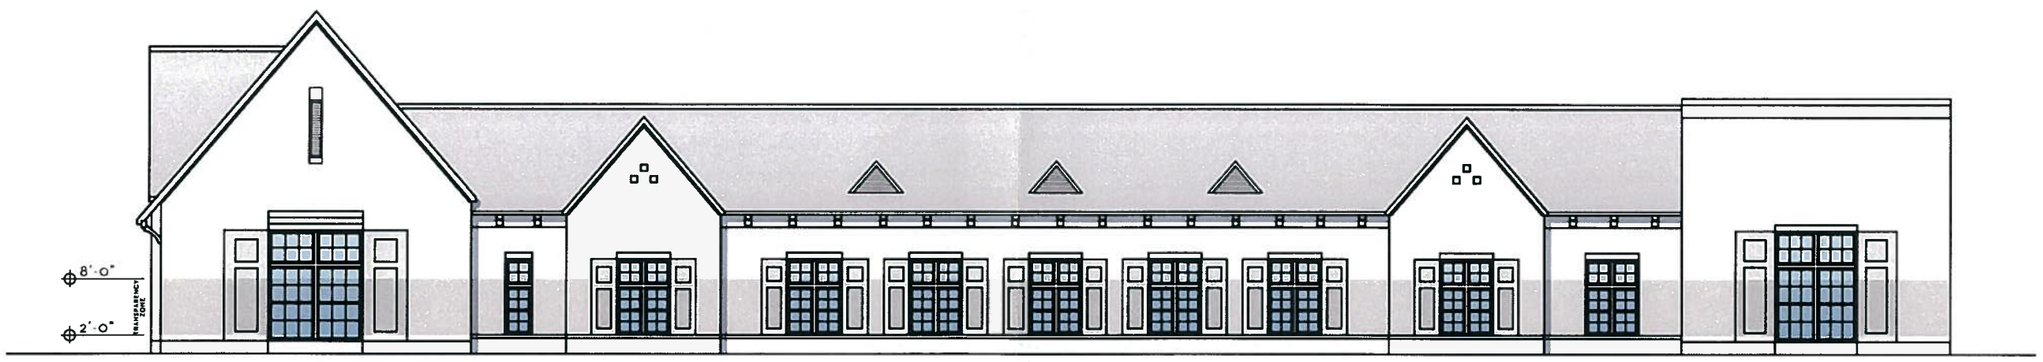

PIGGLY WIGGLY
VINE STREET ELEVATION

TRANSPARENCY REQUIREMENT: 60%
TRANSPARENCY SHOWN: 31%
VIA SPANDREL GLAZING

SCALE: 1/8" = 1'-0"

Proposed Elevation
(Window Transparency)

4164

For Illustrative Purposes Only. 4164