4168

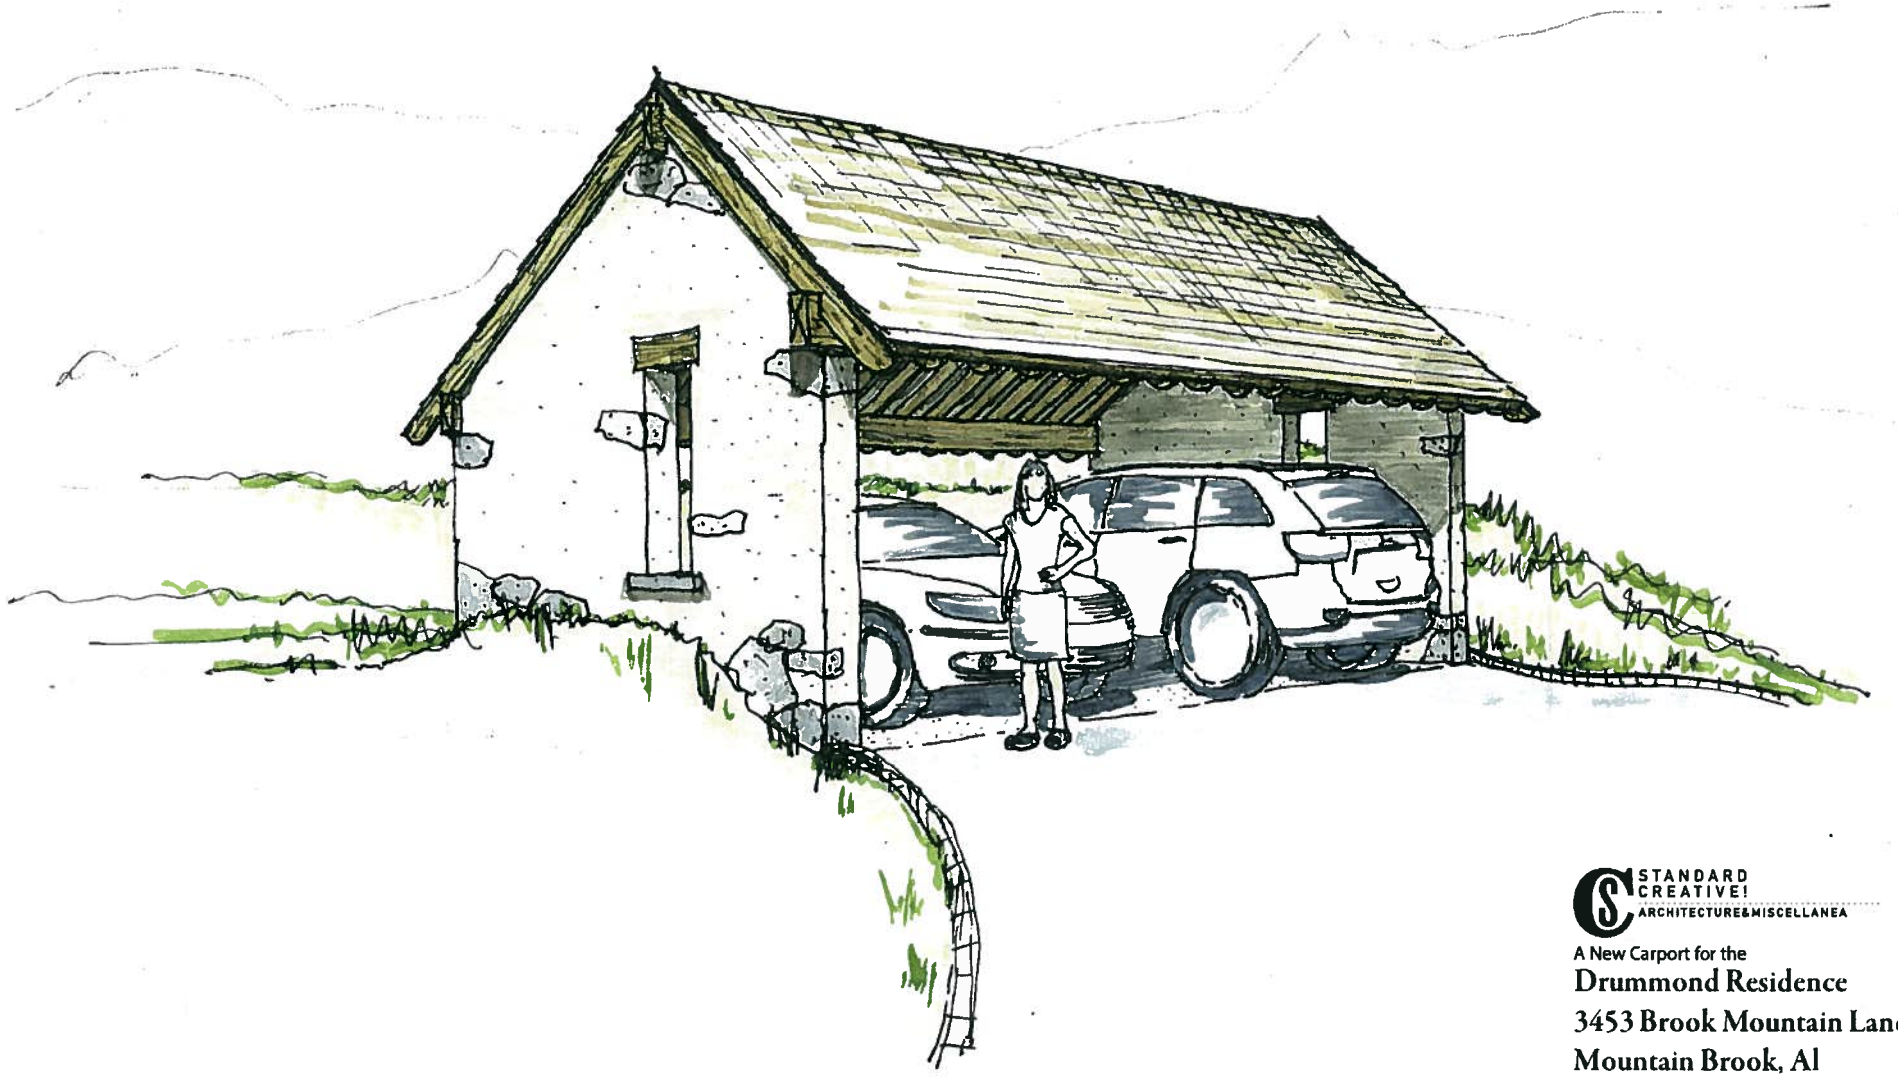

STANDARD CREATIVE!
ARCHITECTURE&MISCELLANEA

A New Carport for the
**Drummond Residence**
**3453 Brook Mountain Lane**
**Mountain Brook, Al**

Perspective - Scheme B
Not to Scale

© 2015 STANDARD CREATIVE, LLC ALL RIGHTS RESERVED.
THIS DOCUMENT MAY NOT BE SOLD OR REPRODUCED, IN WHOLE OR IN PART, WITH OUT THE WRITTEN PERMISSION OF STANDARD CREATIVE, LLC.