4169

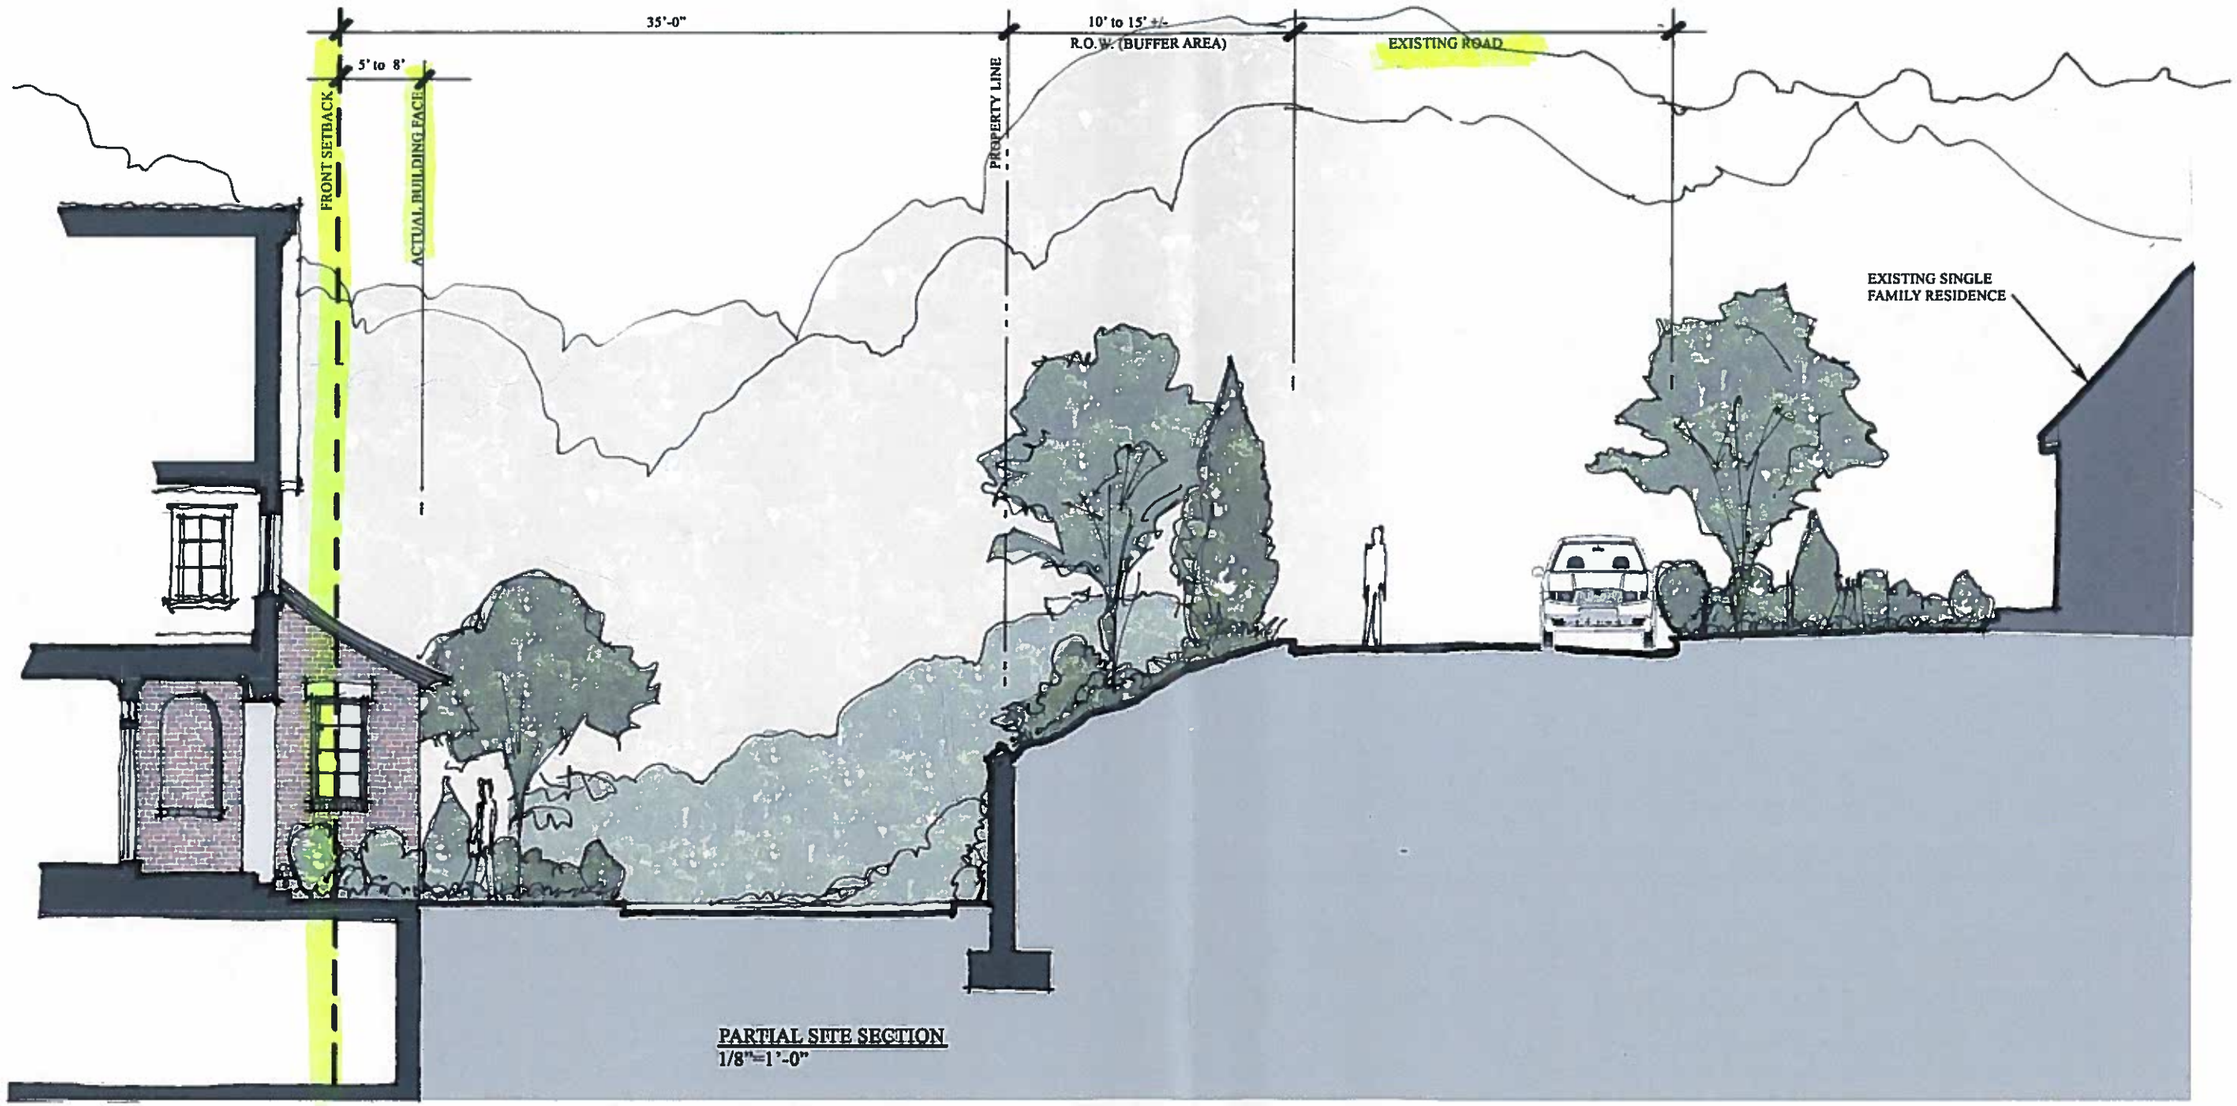

PARTIAL SITE SECTION
1/8"=1'-0"

"Section"

GARDNER ARCHITECTS LLC
1901 Cahaba Road
Birmingham, Alabama 35223

A PROJECT STUDY FOR