4181

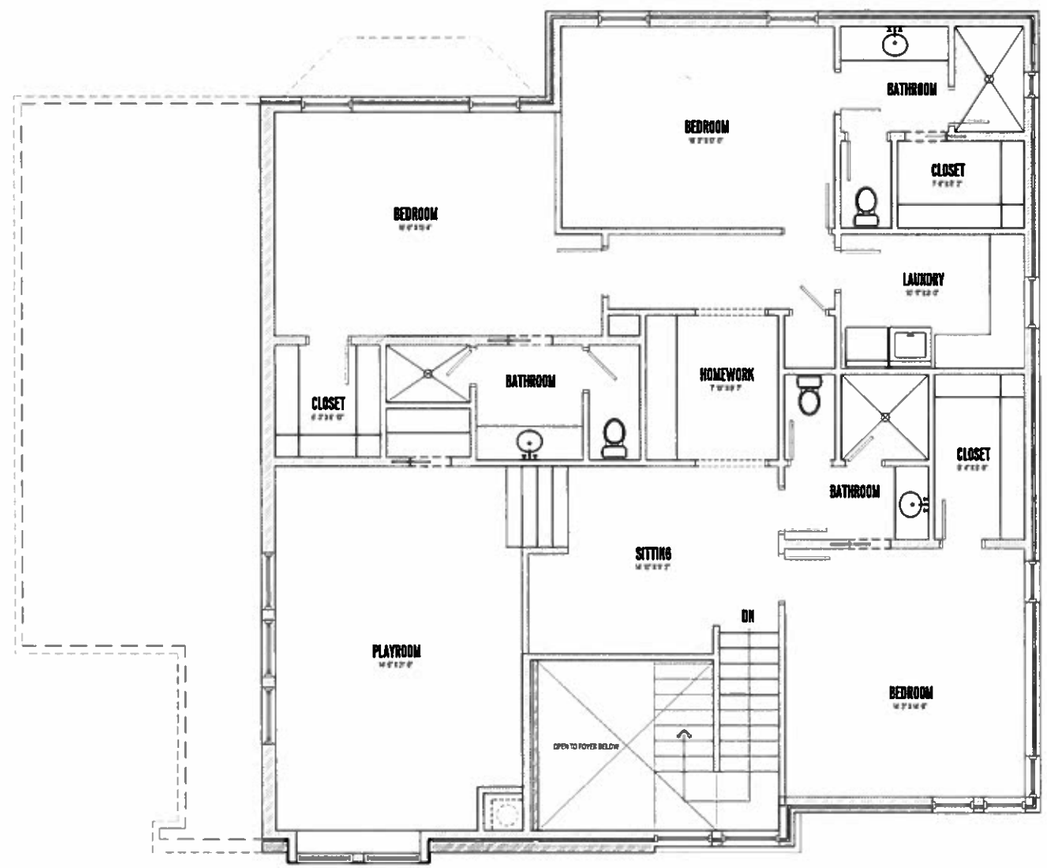

01 | SECOND FLOOR PLAN
SCALE: 1/4"=1'-0"

CHRISTOPHER ARCHITECTURE & INTERIORS

MULLER RESIDENCE

3041 CANTERBURY ROAD
MOUNTAIN BROOK, AL 35223

REVISIONS

SHEET TITLE
SECOND FLOOR PLAN

PROJECT NUMBER
1500B

ISSUE DATE
05/22/15

DRAWN BY
MB

CHECKED BY
TSC

SHEET NUMBER
A2.3

NOT FOR CONSTRUCTION

PRINT DATE:

4181

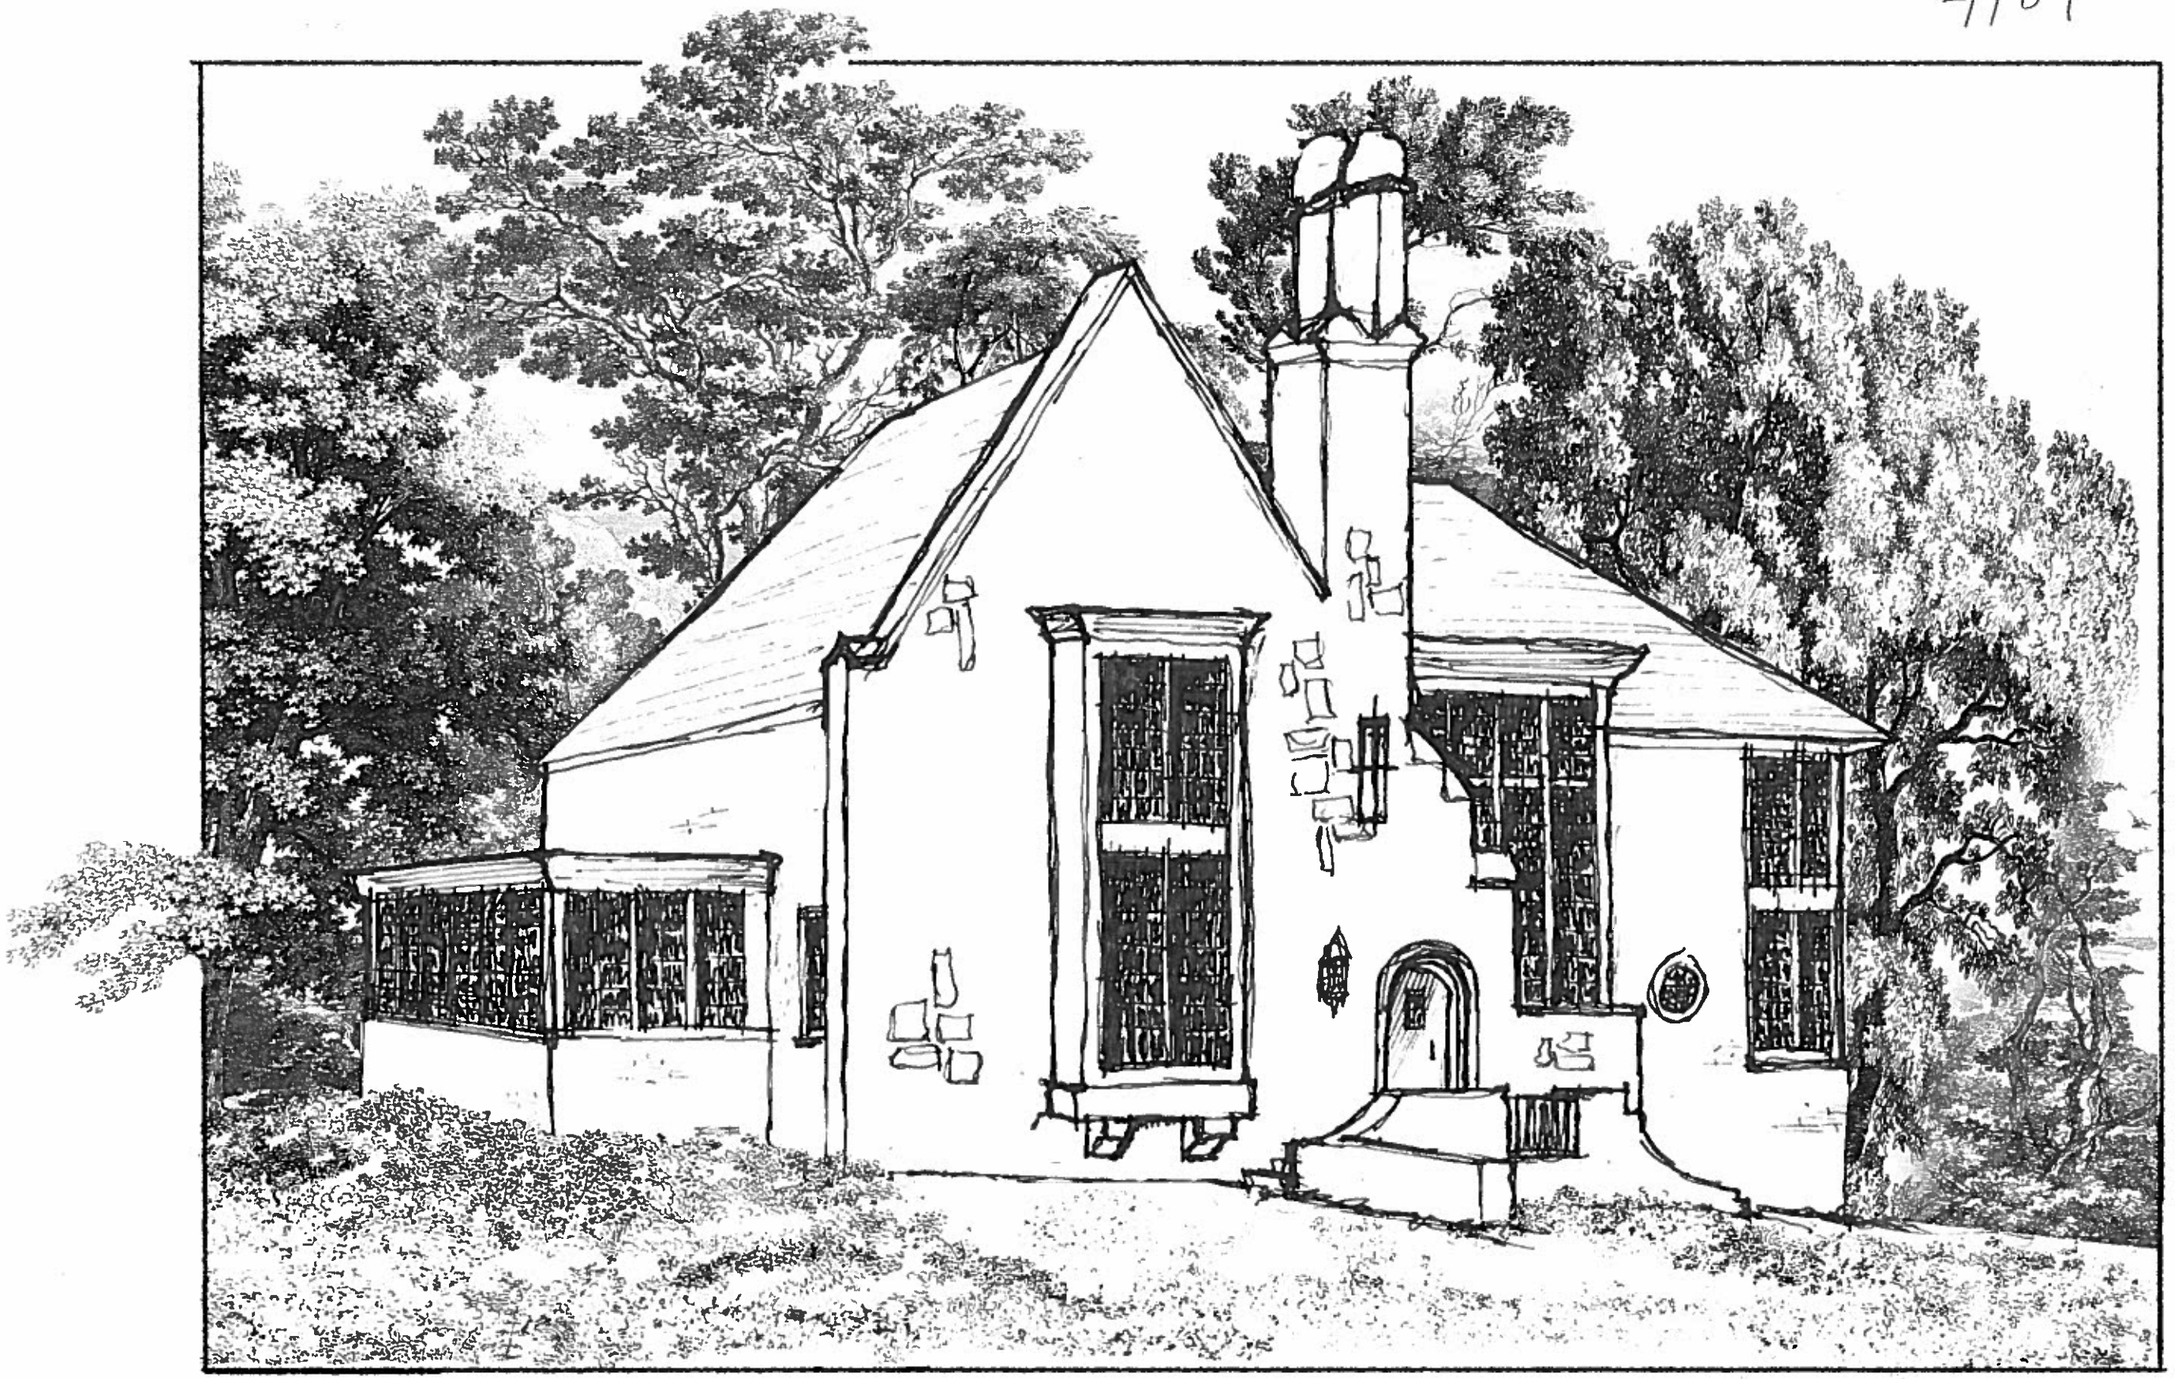

CHRISTOPHER
ARCHITECTURE & INTERIORS

HOUSE ON CANTERBURY ROAD