41 8'2

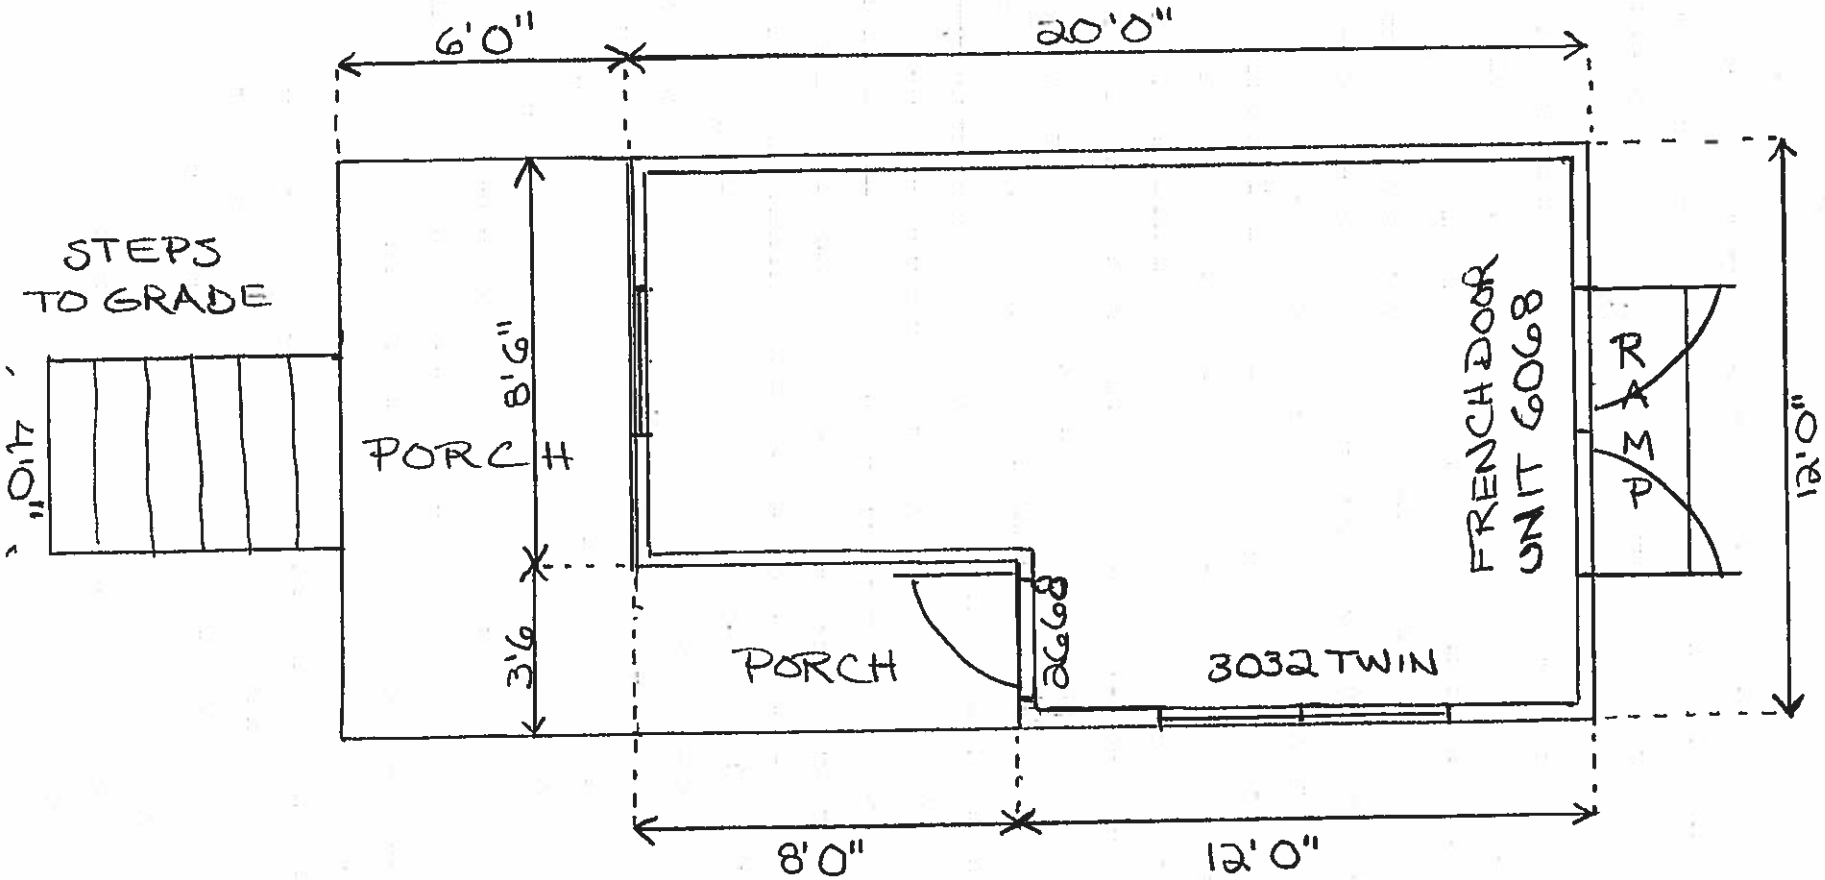

BRANNON POTTING SHED FLOOR PLAN

1/4" = 1'0