proposed encroachment

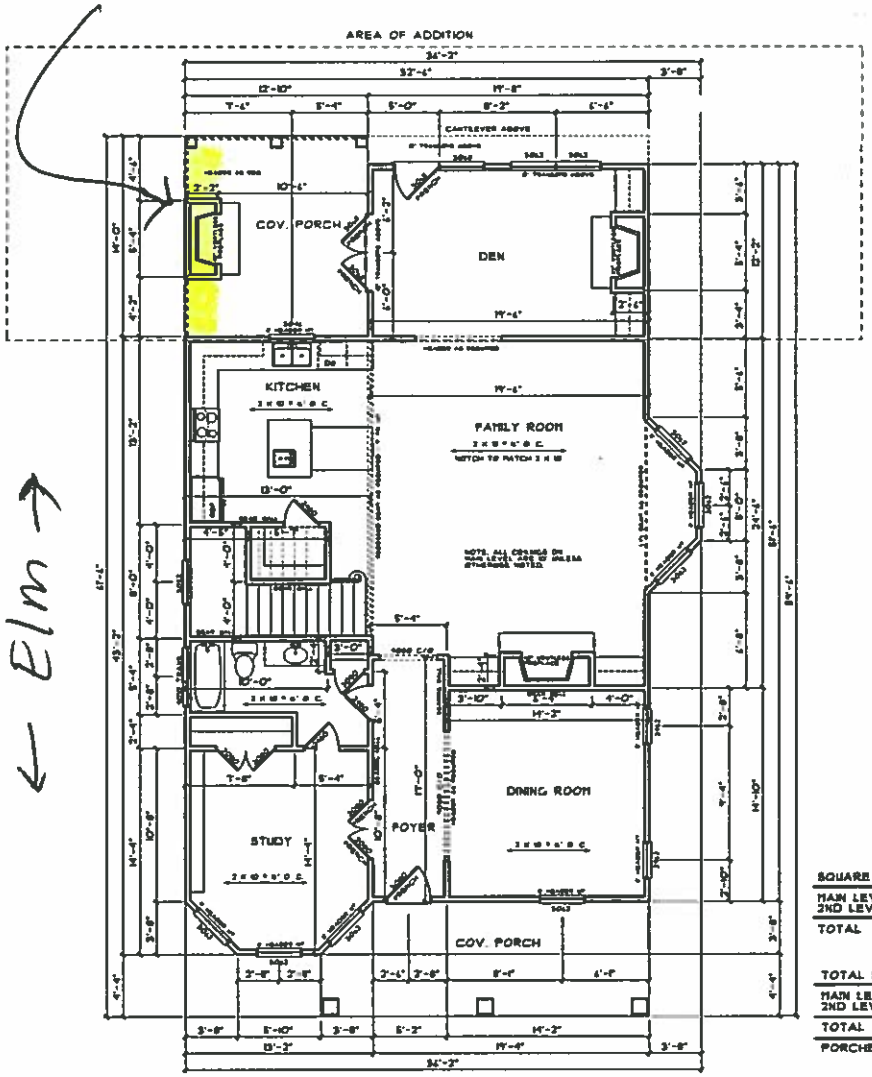

SQUARE FOOTAGE OF ADDITION	
MAIN LEVEL	236
2ND LEVEL	454
TOTAL	690

TOTAL SQUARE FOOTAGE	
MAIN LEVEL	1546
2ND LEVEL	1658
TOTAL	3204
PORCHES	304

first floor

Copyright: 2010 Paul Gilbert Distinctive Designs

Drawing Number
14-111

Paul Gilbert
DISTINCTIVE DESIGNS
4180 Valleydale Road Suite 200, Birmingham, AL 35243 (205)995-0070

Sheet Title
MAIN LEVEL FLOORPLAN

Scale
1/4" = 1'-0"

Drawn By
PAUL GILBERT

Drawing Number
3

A-15-05

proposed encroachment

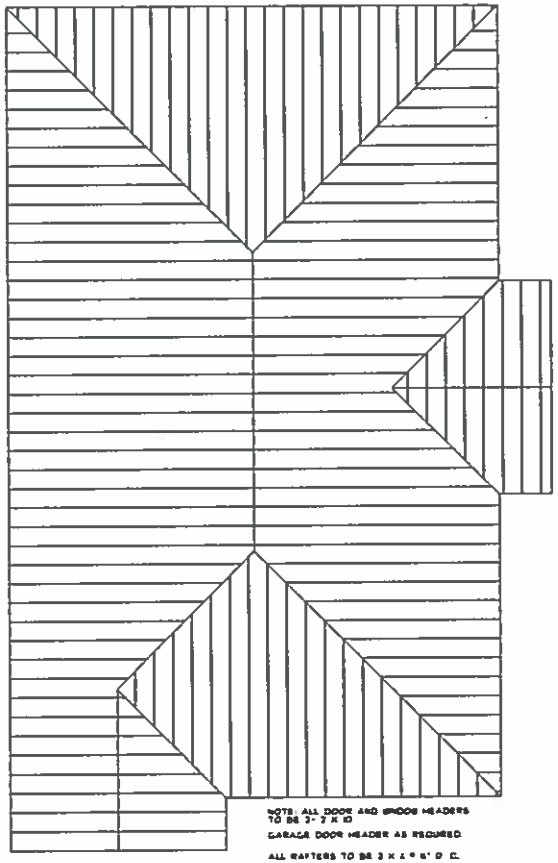

ROOF PLAN

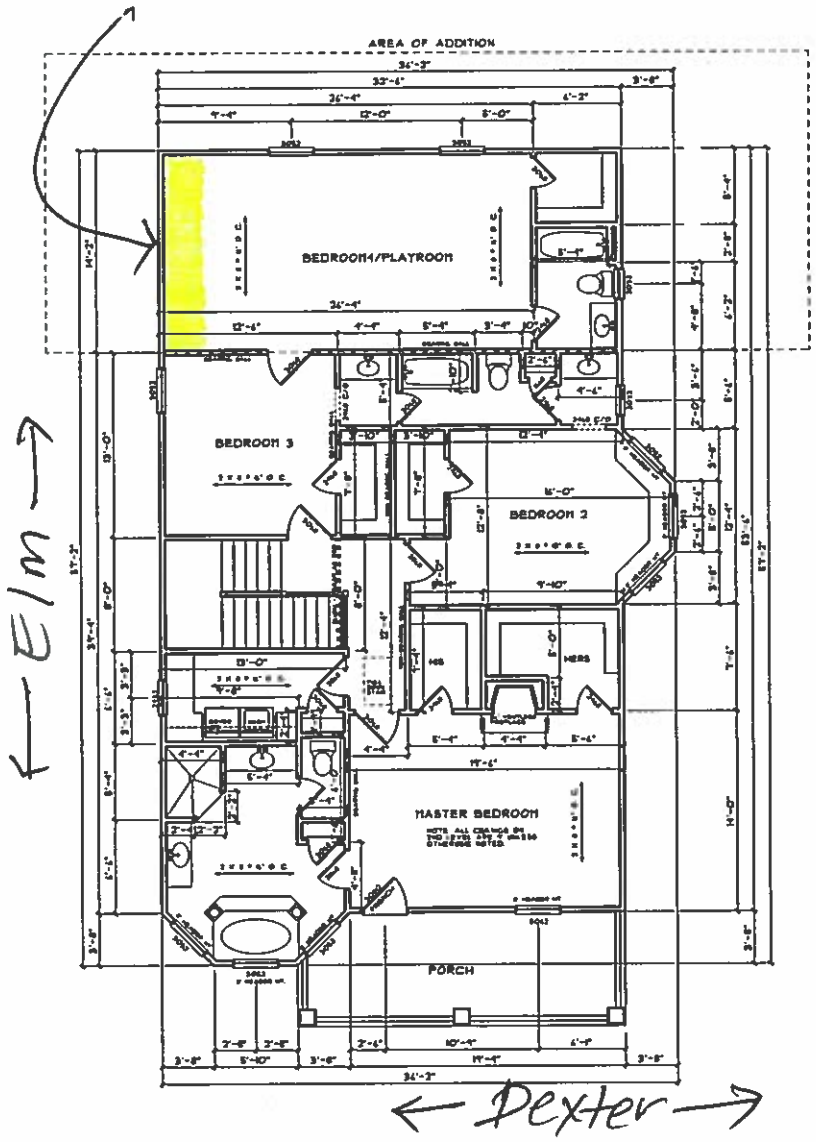

second floor

Copyright: 2001 Paul Gilbert Distinctive Designs

Drawing Number
14-111

Paul Gilbert
DISTINCTIVE DESIGNS
4800 Valleydale Road Suite 200, Birmingham, AL 35242 (205)995-0070

Sheet Title
2nd LEVEL FLOORPLAN

Scale
1/4" = 1'-0"

Drawn By
PAUL GILBERT

Drawing Number
4

A-15-05