A-15-07

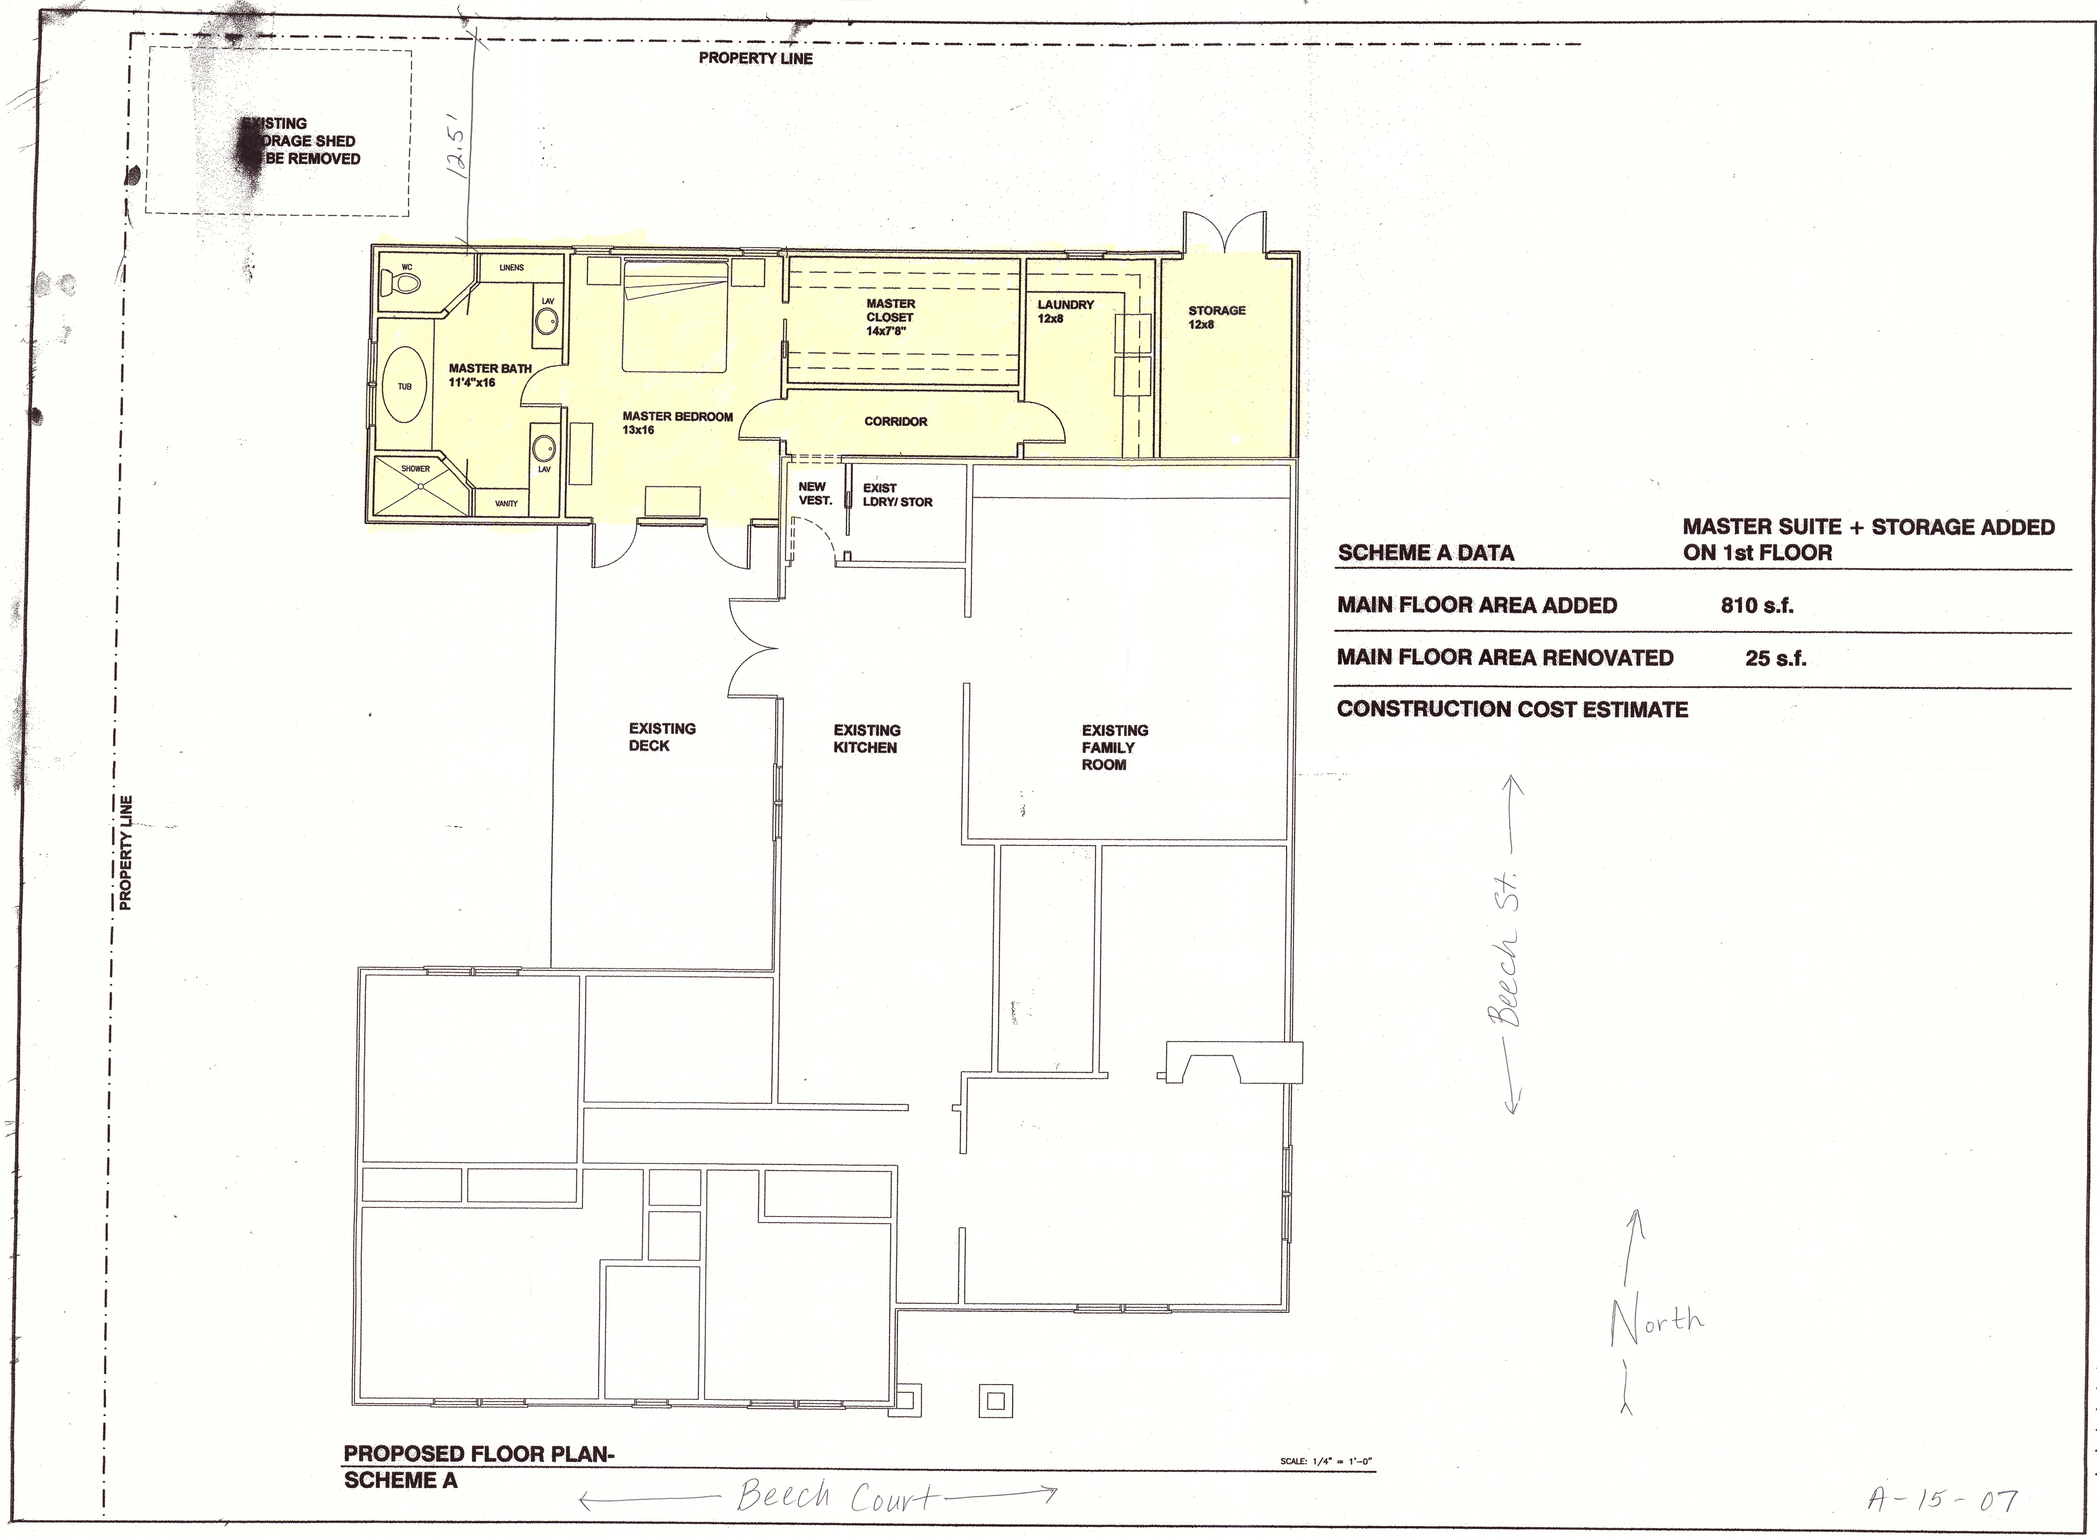

SCHEME A DATA	MASTER SUITE + STORAGE ADDED ON 1st FLOOR
MAIN FLOOR AREA ADDED	810 s.f.
MAIN FLOOR AREA RENOVATED	25 s.f.
CONSTRUCTION COST ESTIMATE	

PROPOSED FLOOR PLAN-
SCHEME A

SCALE: 1/4" = 1'-0"

A-15-07

THOMPSON ARCHITECTURE INCORPORATED

1314 Cobb Lane Birmingham, AL 35205
Telephone 205 414 1272 Fax 205 414 1273
www.thompsonarchitecture.com

ISSUED FOR REVIEW:

11-21-07

NOT FOR CONSTRUCTION

ADDITION TO

CARBONIE RESIDENCE

MOUNTAIN BROOK, ALABAMA

DRAWING NAME

FLOOR PLAN- SCHEME A

COM	CAR-07038
DRAWN BY	RT
CHECKED	RT
APPROVED	RT
DATE	11-21-07

A-2.0