A-15-08

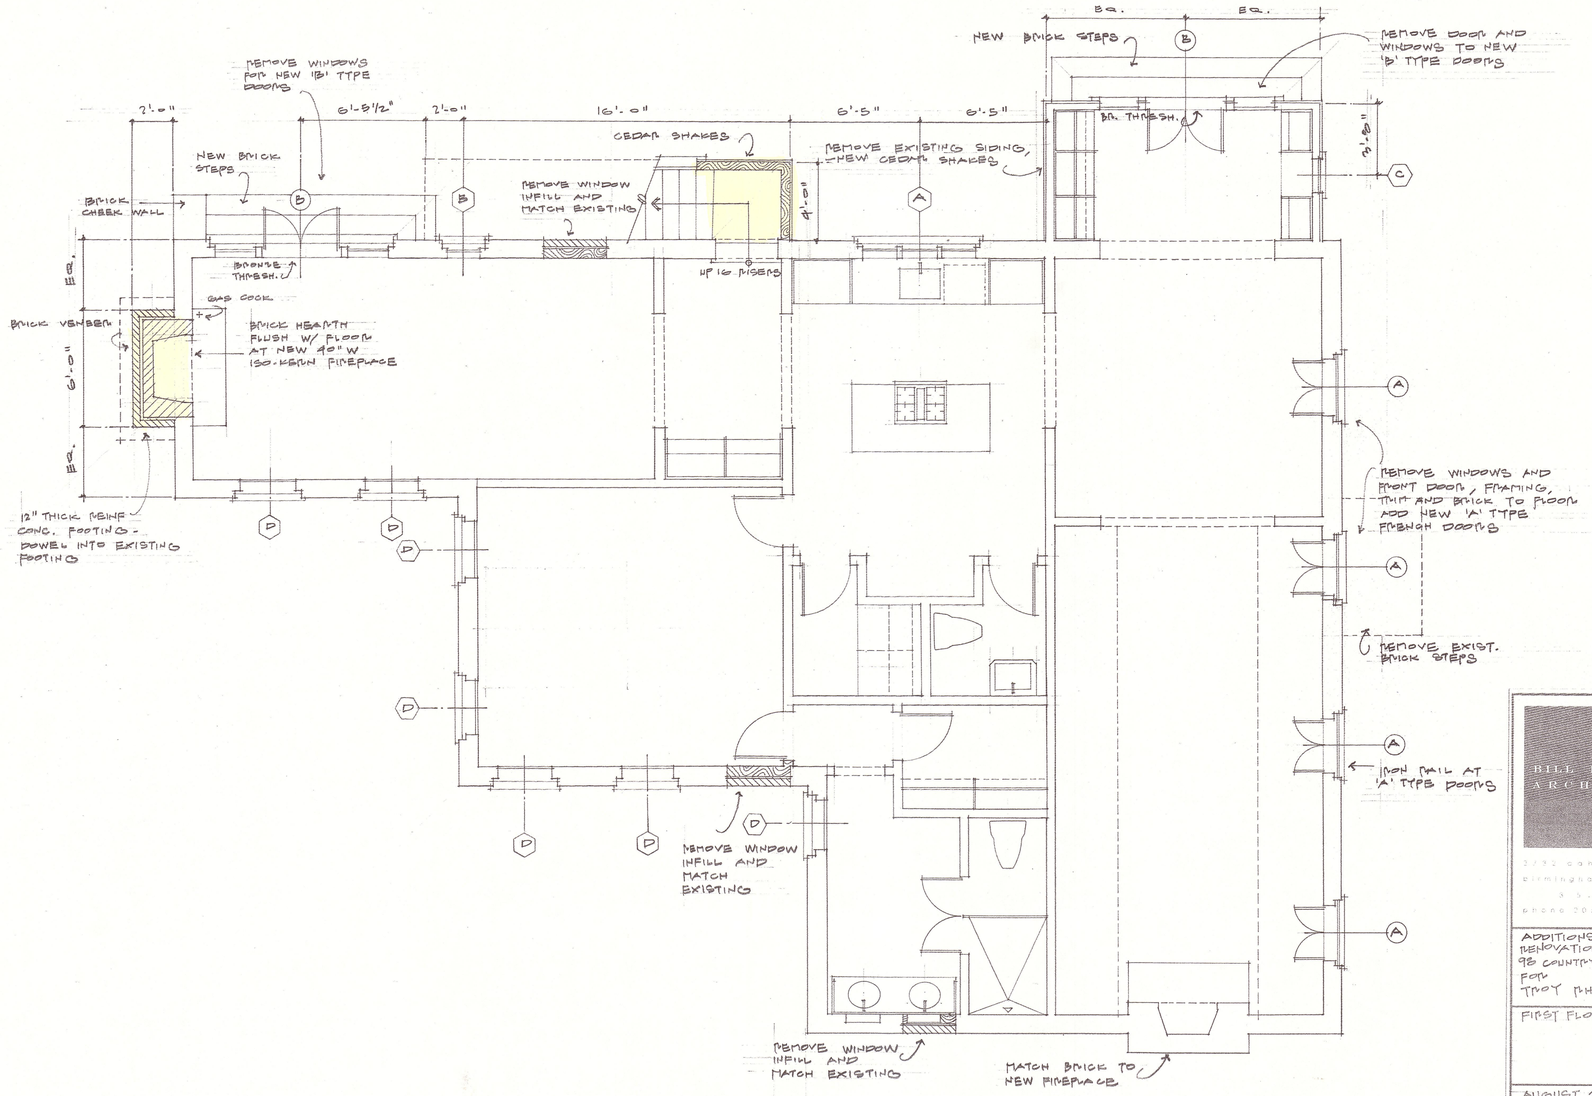

FIRST FLOOR PLAN 1/4" = 1'-0"

NOTE: PLANS DATED AUGUST 24, 2015 FOR EXTERIOR WORK ONLY. INTERIOR PLANS TO FOLLOW.

BILL INGRAM ARCHITECT

2732 CAHABA ROAD
BIRMINGHAM ALABAMA
35223
PHONE 205.324.2399

ADDITIONS AND RENOVATIONS TO 98 COUNTRY CLUB BLVD FOR TROY PHONE

FIRST FLOOR PLAN

AUGUST 24, 2015

A-1