REYNOLDS SURVEYING CO., INC.
Surveying – Land Planning

1 EX.

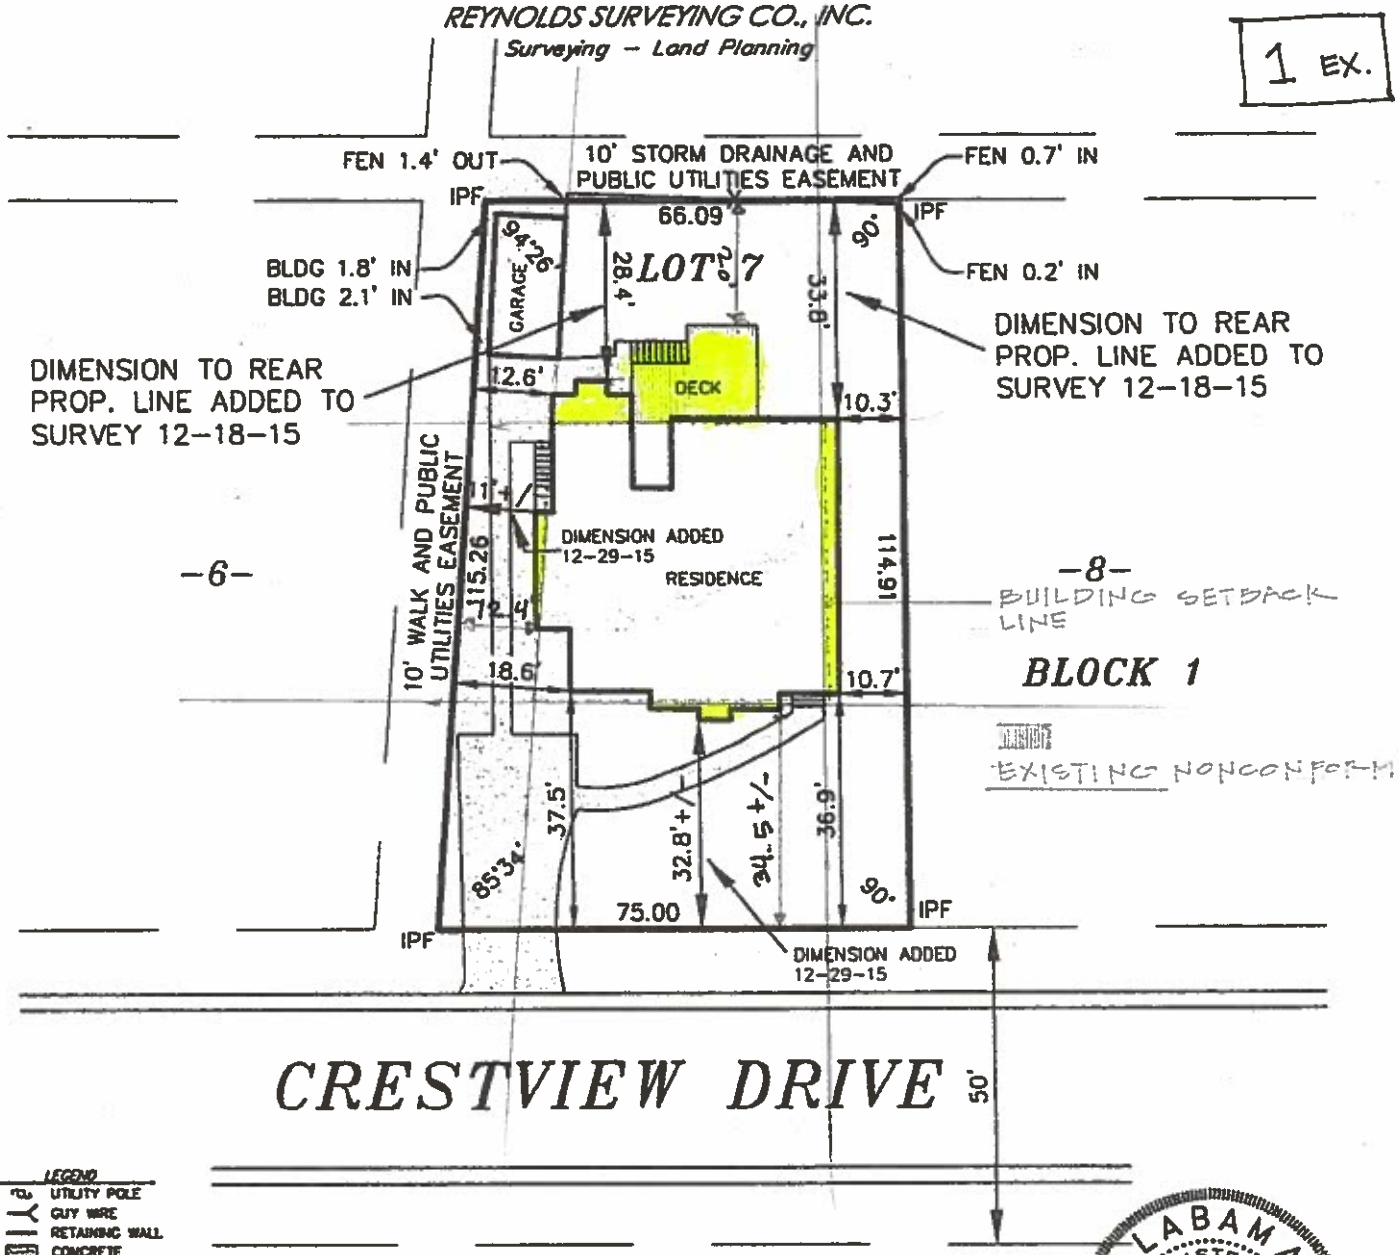

LEGEND
- UTILITY POLE
- GUY WIRE
- RETAINING WALL
- CONCRETE
- —x— FENCE
- —OE— OVERHEAD ELECTRICAL
- IPF IRON PIN FOUND
- IPS IRON PIN SET

SCALE 1"=30'

ALABAMA REGISTERED No. 25657 PROFESSIONAL SURVEYOR ROBERT REYNOLDS

STATE OF ALABAMA
JEFFERSON COUNTY

I, Robert Reynolds, a Registered Surveyor, do here by state that this is a true and correct plat or map of Lot 7 *, Block* 1 *, of* EUCLID ESTATES 2ND SECTOR *, as recorded in Map Book* 34 *, Page* 25 *in the Office of the Judge Of Probate in* JEFFERSON *County, Alabama. All parts of this survey and drawing have been completed in accordance with the current requirements of the Standards of Practice of Surveying in the State of Alabama to the best of my knowledge, information and belief. The improvements on said premises are as shown. There are no visible encroachments on over or across said lands except as shown. According to my survey this the* 4TH *day of* SEPTEMBER *,* 2015 *.*

NOTE: This survey is not transferable to any additional institutions or subsequent owners.

Owner: CARTER
Address: 111 CRESTVIEW DRIVE

Robert Reynolds
Reg. No. 25657

763/42

1 PRO.

REYNOLDS SURVEYING CO., INC.
Surveying – Land Planning

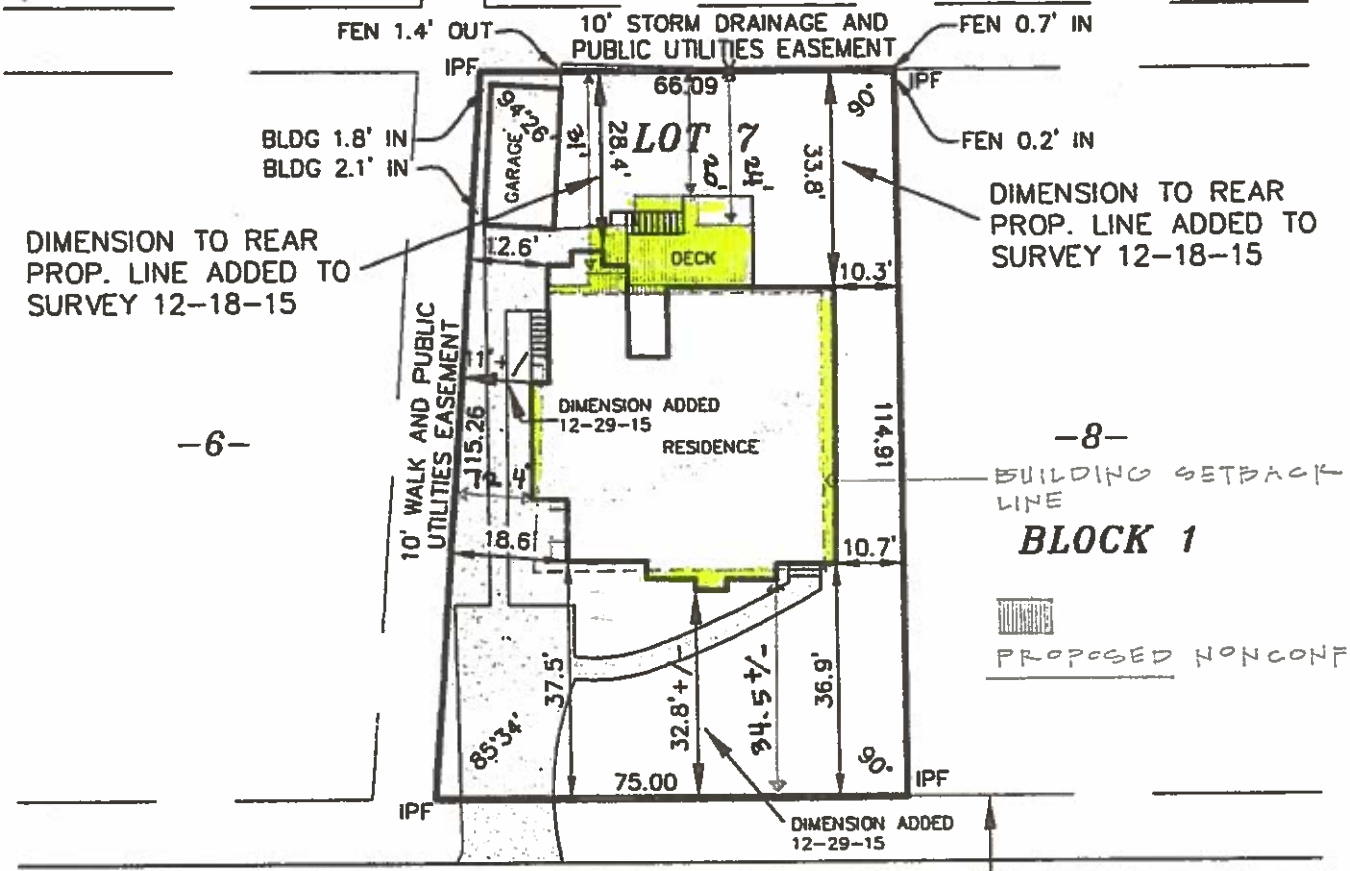

LEGEND
- UP UTILITY POLE
- GW GUY WIRE
- RW RETAINING WALL
- CONC CONCRETE
- —x— FENCE
- —OE— OVERHEAD ELECTRICAL
- IPF IRON PIN FOUND
- IPS IRON PIN SET

SCALE 1"=30'

ALABAMA REGISTERED No. 25657 PROFESSIONAL SURVEYOR ROBERT REYNOLDS

STATE OF ALABAMA
JEFFERSON COUNTY

I, Robert Reynolds, a Registered Surveyor, do here by state that this is a true and correct plat or map of Lot 7, Block 1, of EUCLID ESTATES 2ND SECTOR, as recorded in Map Book 34, Page 25 in the Office of the Judge Of Probate in JEFFERSON County, Alabama. All parts of this survey and drawing have been completed in accordance with the current requirements of the Standards of Practice of Surveying in the State of Alabama to the best of my knowledge, information and belief. The improvements on said premises are as shown. There are no visible encroachments on over or across said lands except as shown. According to my survey this the 4TH day of SEPTEMBER, 2015.

NOTE: This survey is not transferable to any additional institutions or subsequent owners.

Owner: CARTER
Address: 111 CRESTVIEW DRIVE

Robert Reynolds
Reg. No. 25657

763/42

2 EX.

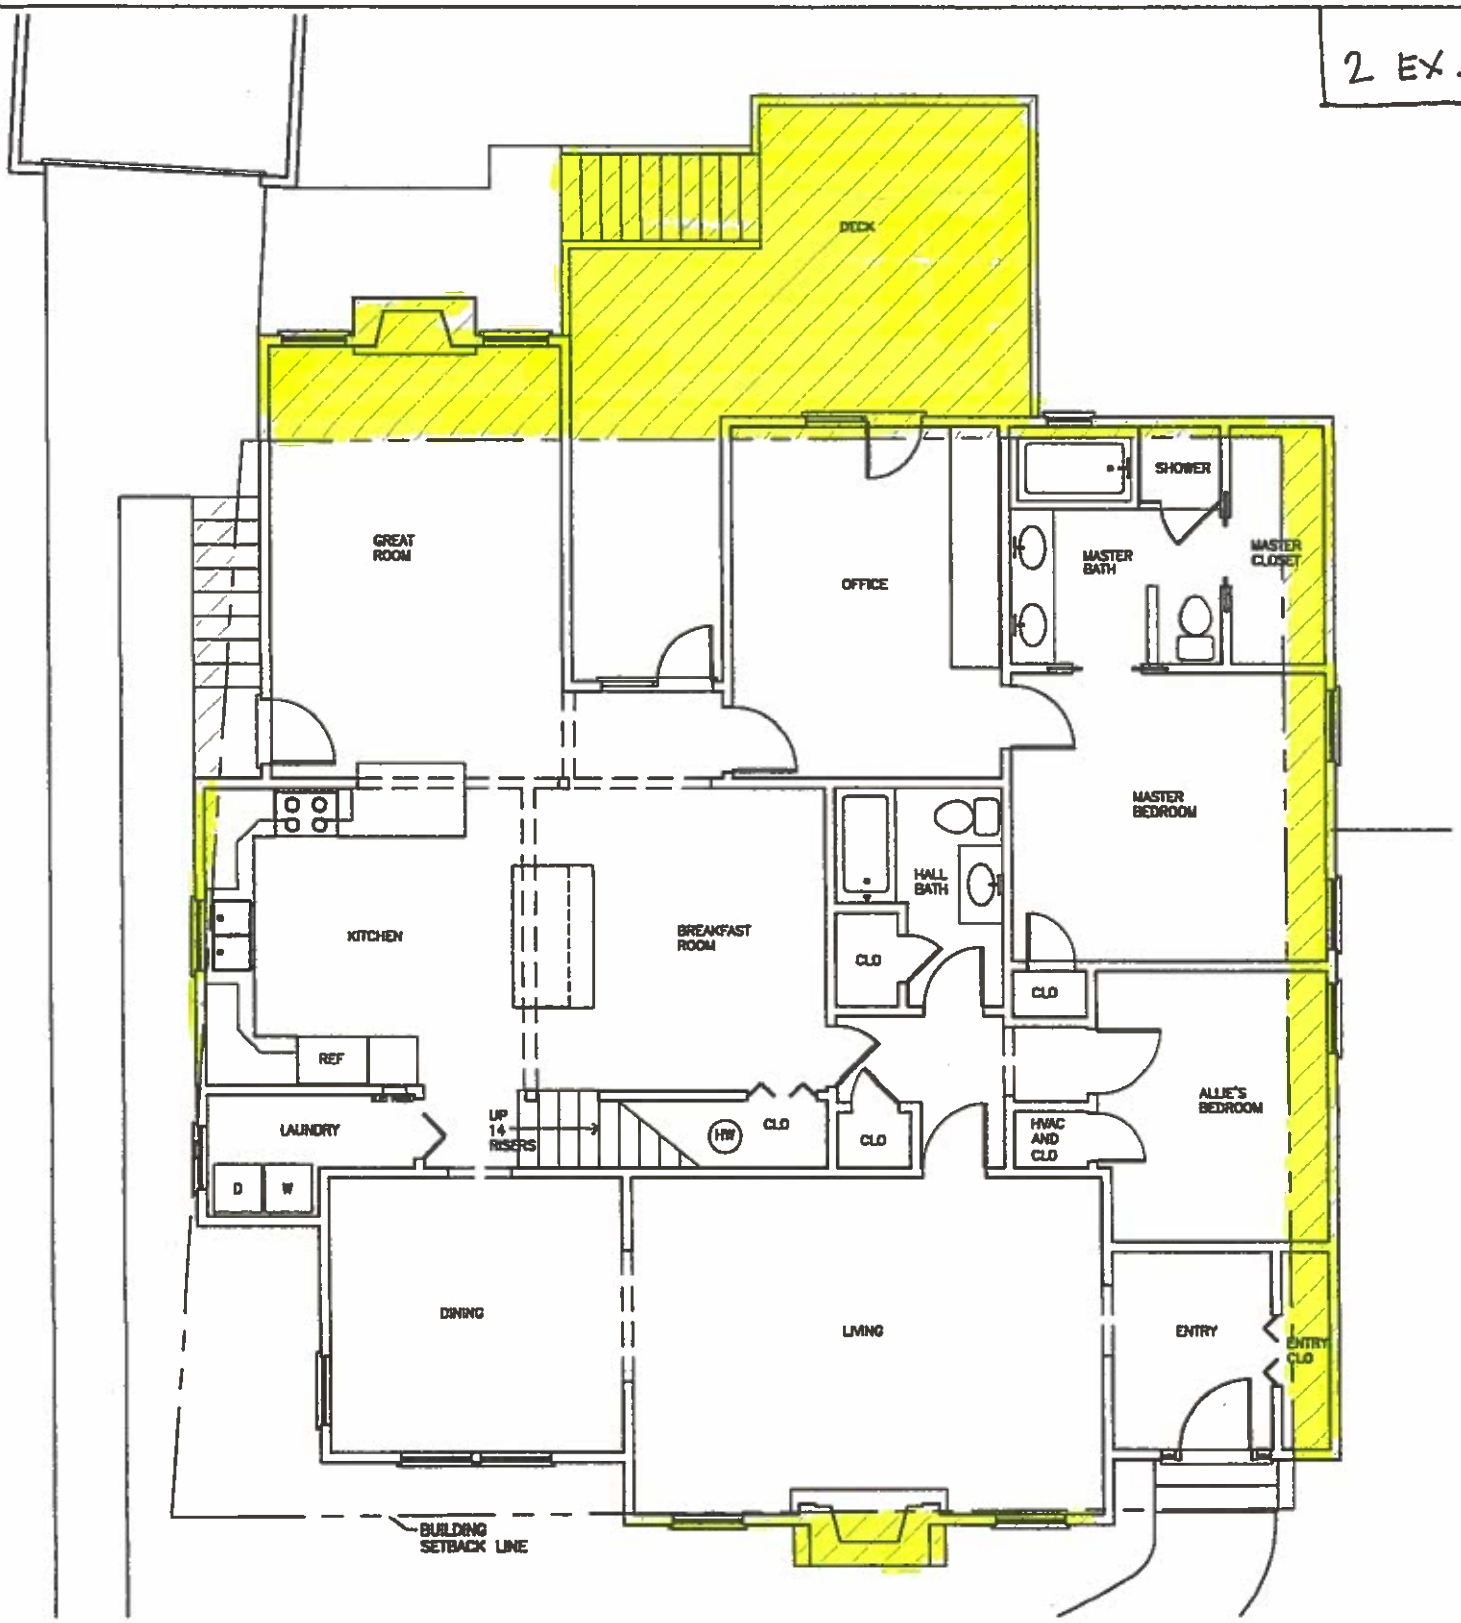

Carter Residence

EXISTING Main Floor Plan

Scale: 1/8"=1'-0"

12/23/2015

LEGEND

Existing

Non-Conforming

ANNA EVANS ARCHITECT

2 PRO.

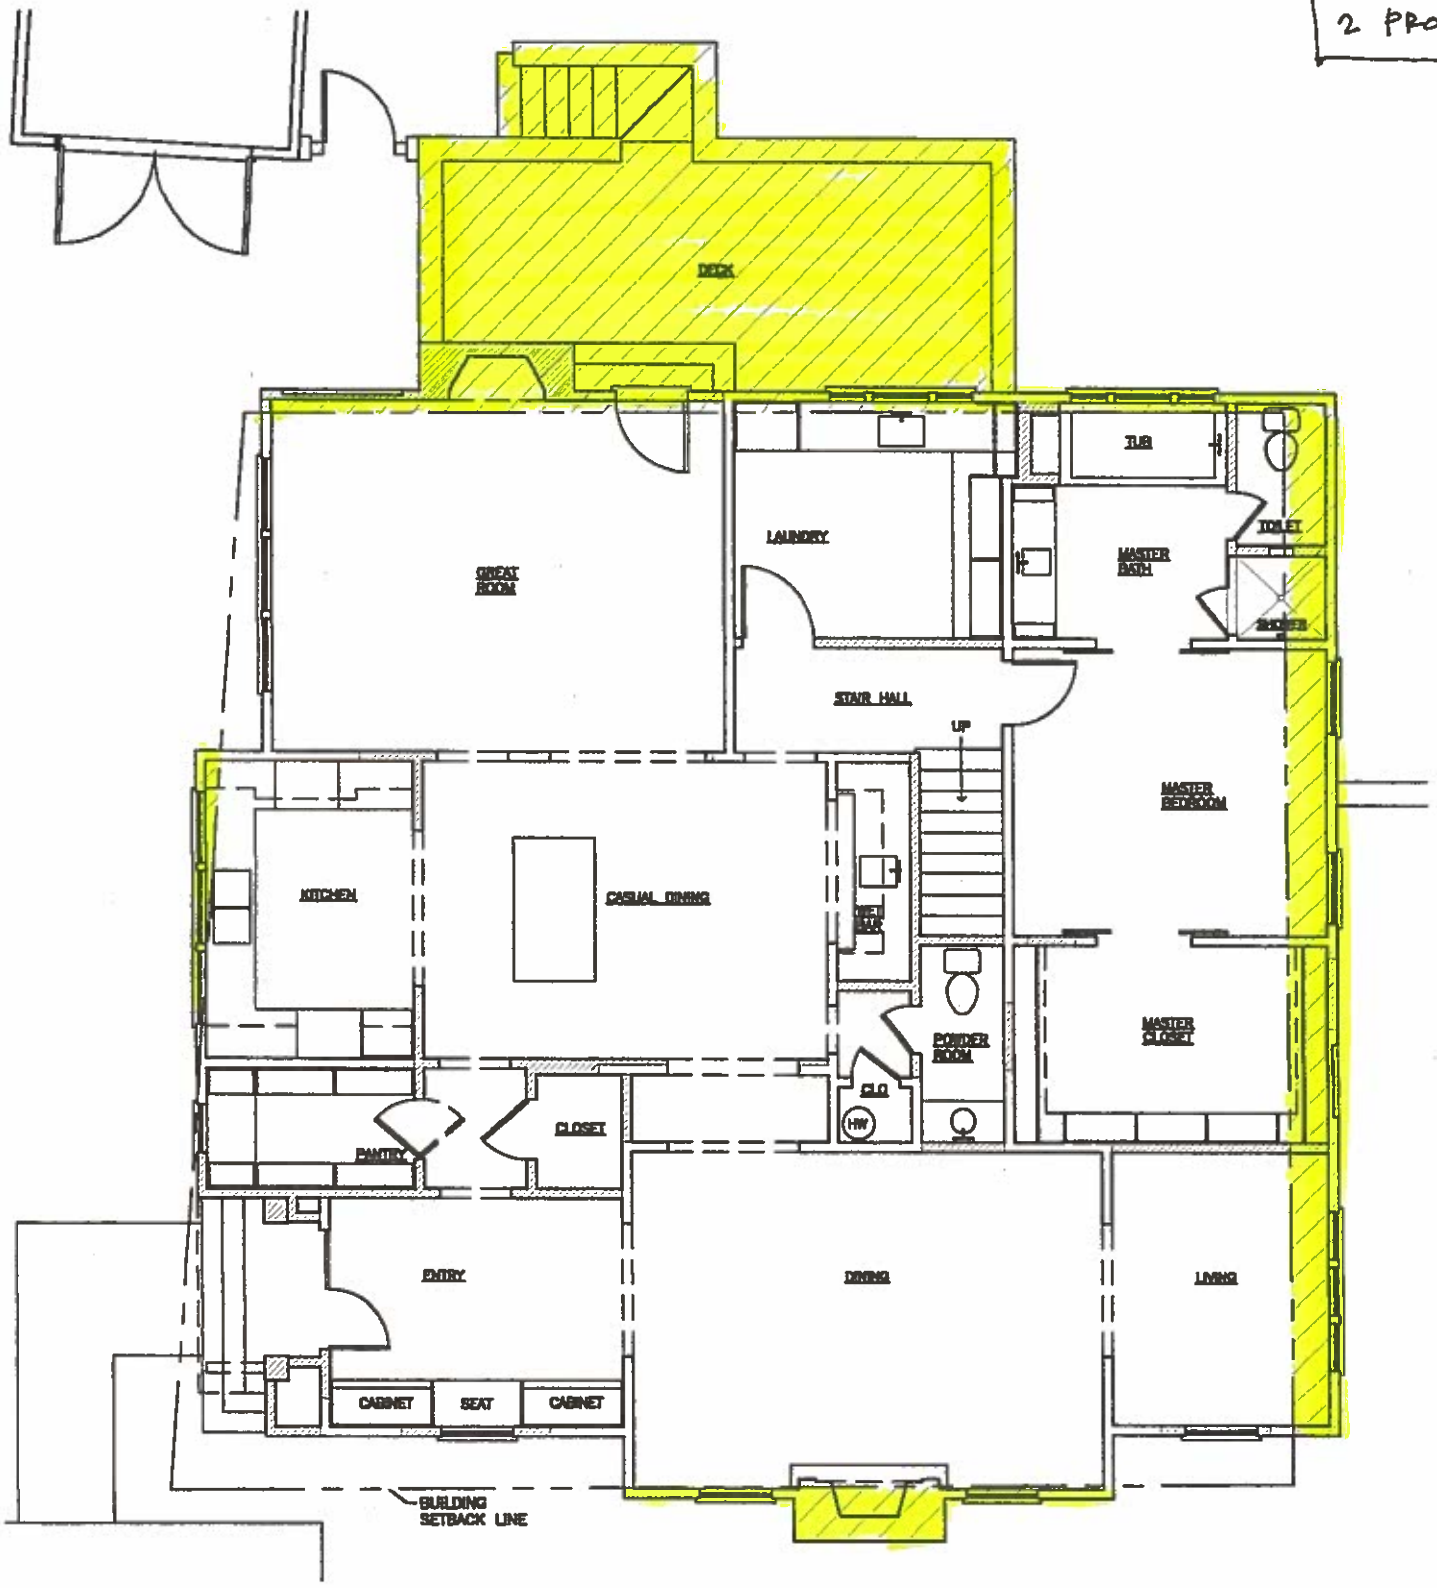

Carter Residence

PROPOSED Main Floor Plan

Scale: 1/8"=1'-0"

12/23/2015

LEGEND

Proposed

Non-Conforming

ANNA EVANS ARCHITECT

3 EX.

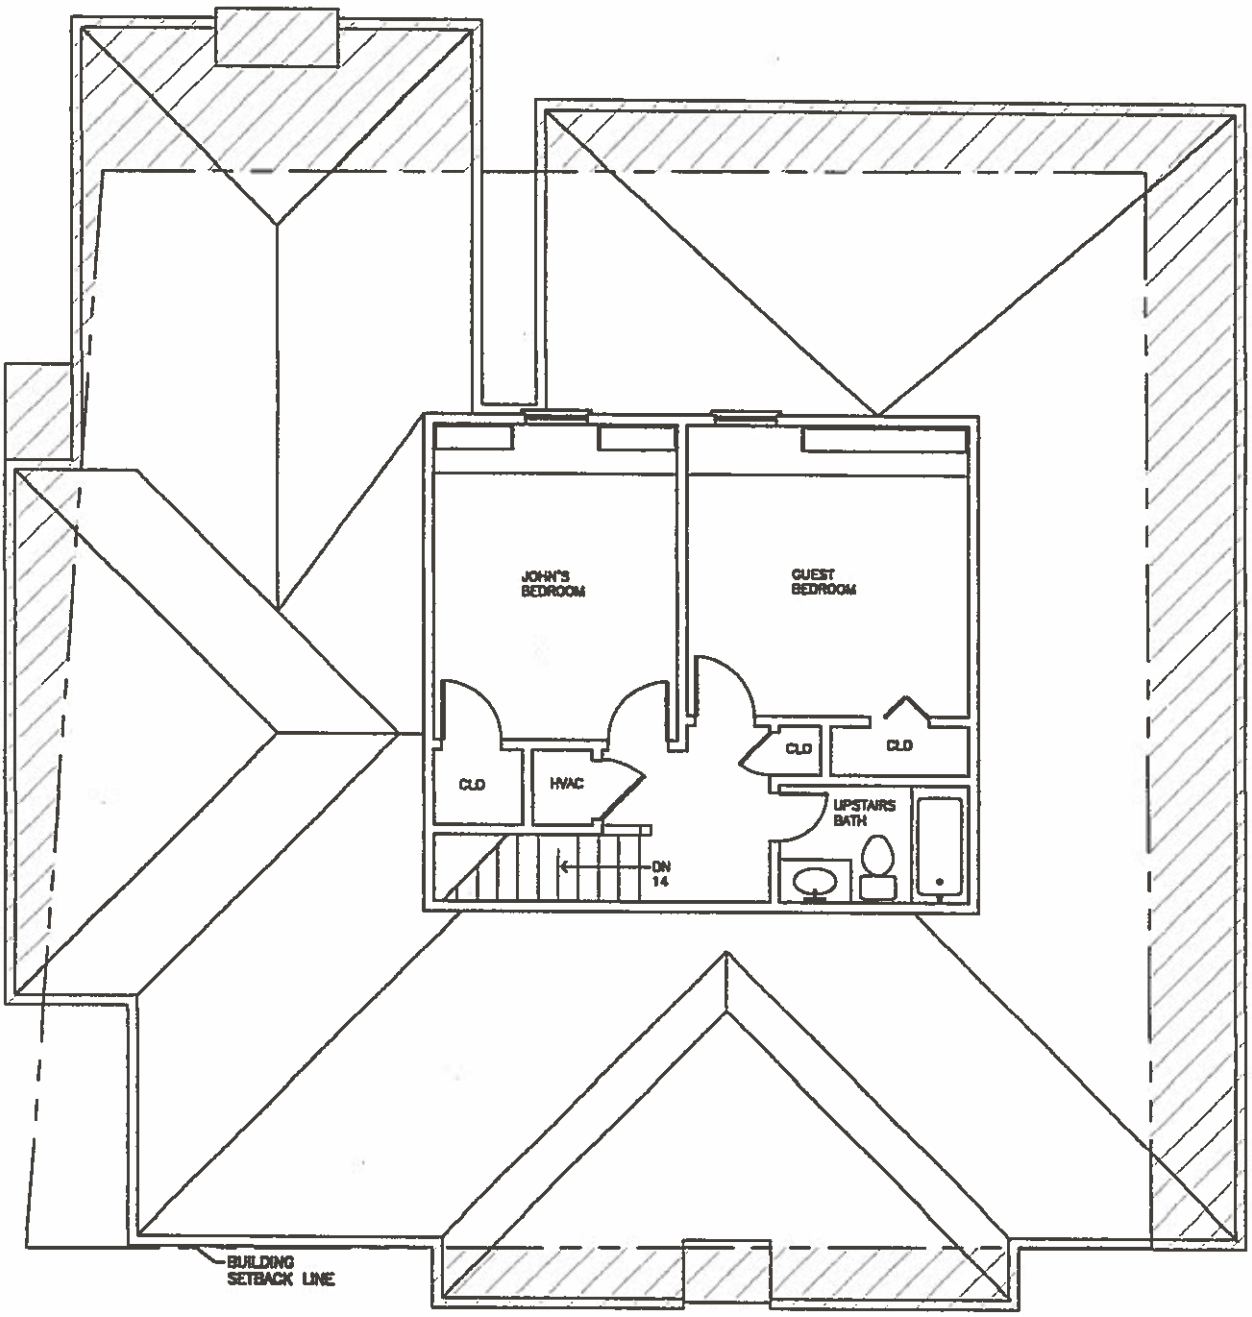

Carter Residence

EXISTING Second Floor Plan

Scale: 1/8"=1'-0"

12/23/2015

LEGEND

Existing

Non-Conforming

ANNA EVANS ARCHITECT

3 PRO.

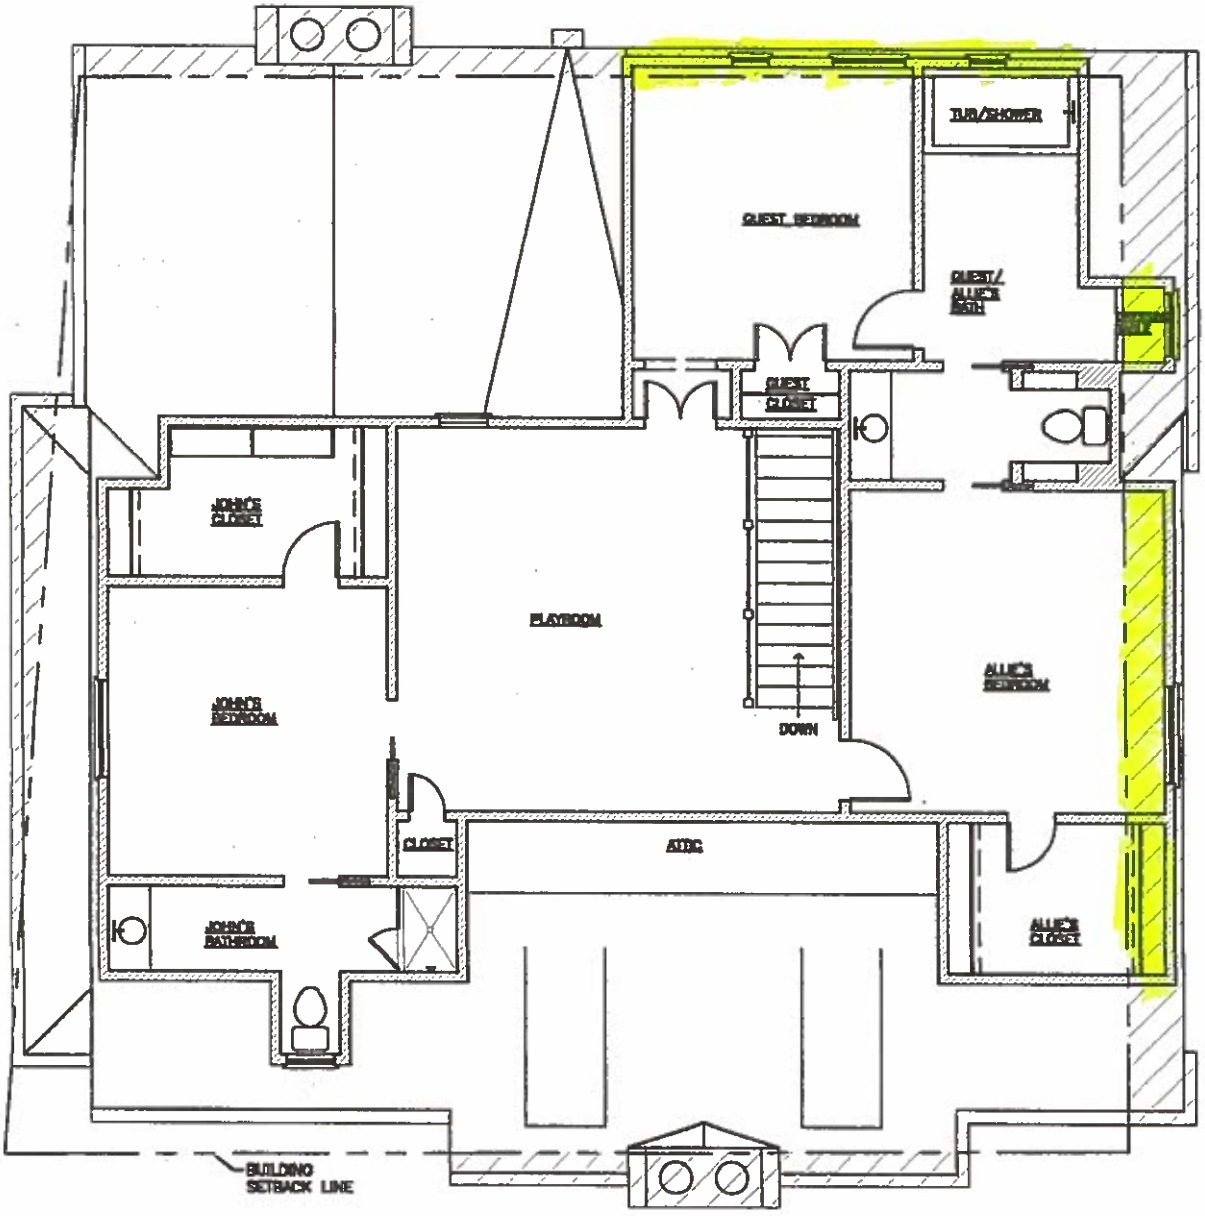

Carter Residence

PROPOSED Second Floor Plan

Scale: 1/8"=1'-0"

12/23/2015

LEGEND

Proposed

Non-Conforming

ANNA EVANS ARCHITECT

4 EX.

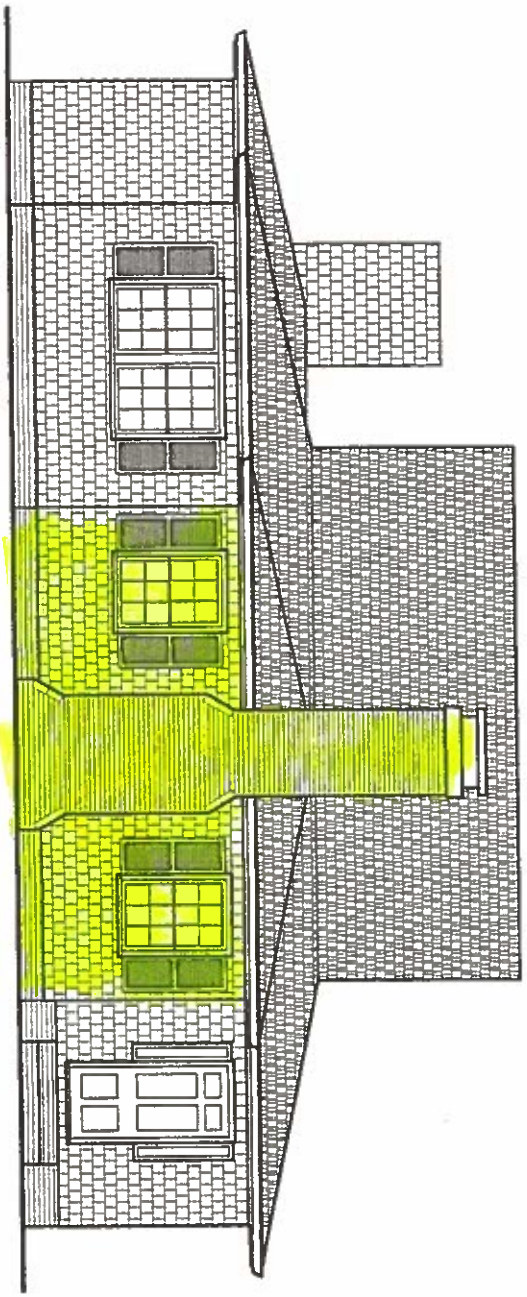

Carter Residence

EXISTING Front Elevation

Scale: 1/8"=1'-0"

12/23/2015

ANNA EVANS ARCHITECT

4 PRO.

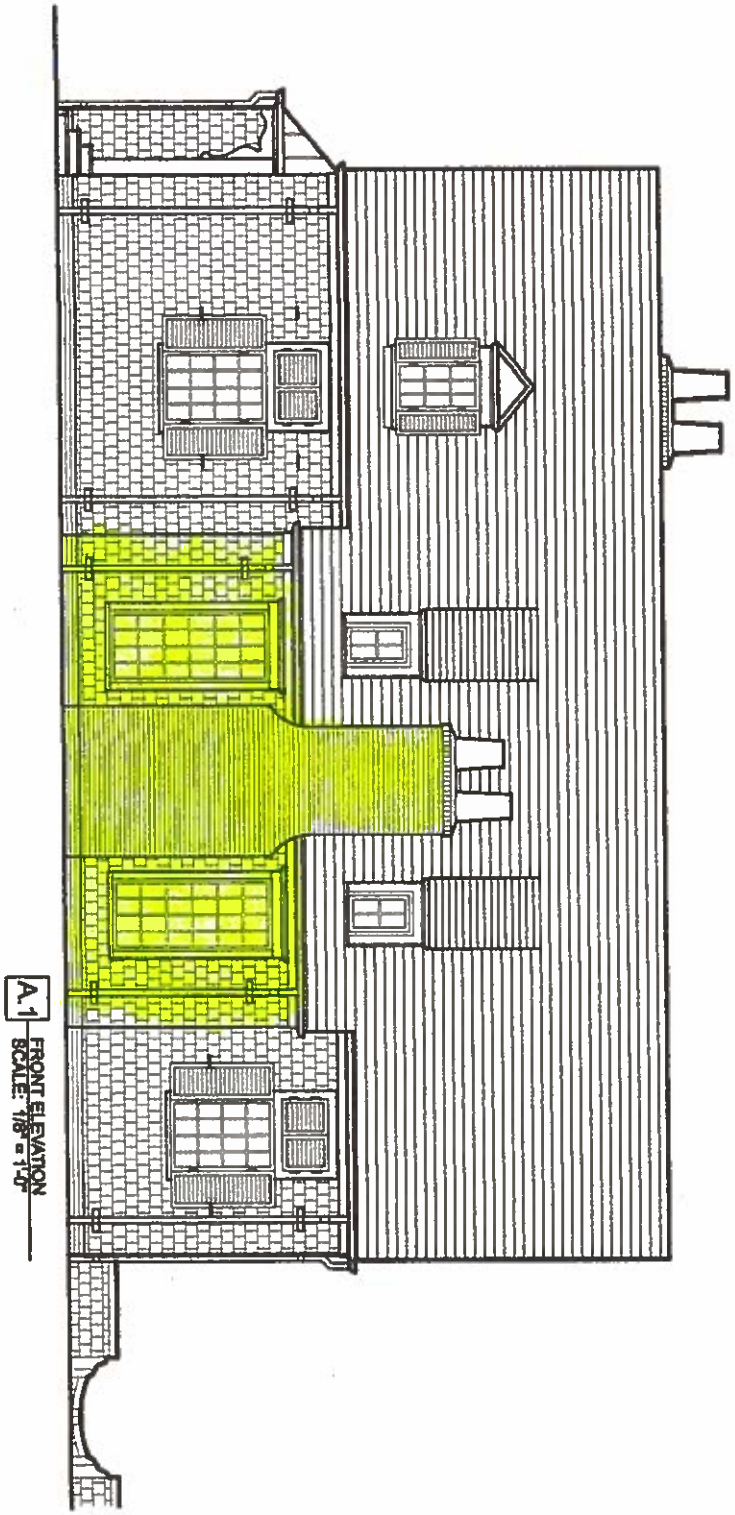

Carter Residence

PROPOSED Front Elevation

Scale: 1/8"=1'-0"

12/23/2015

ANNA EVANS ARCHITEC

5 EX.

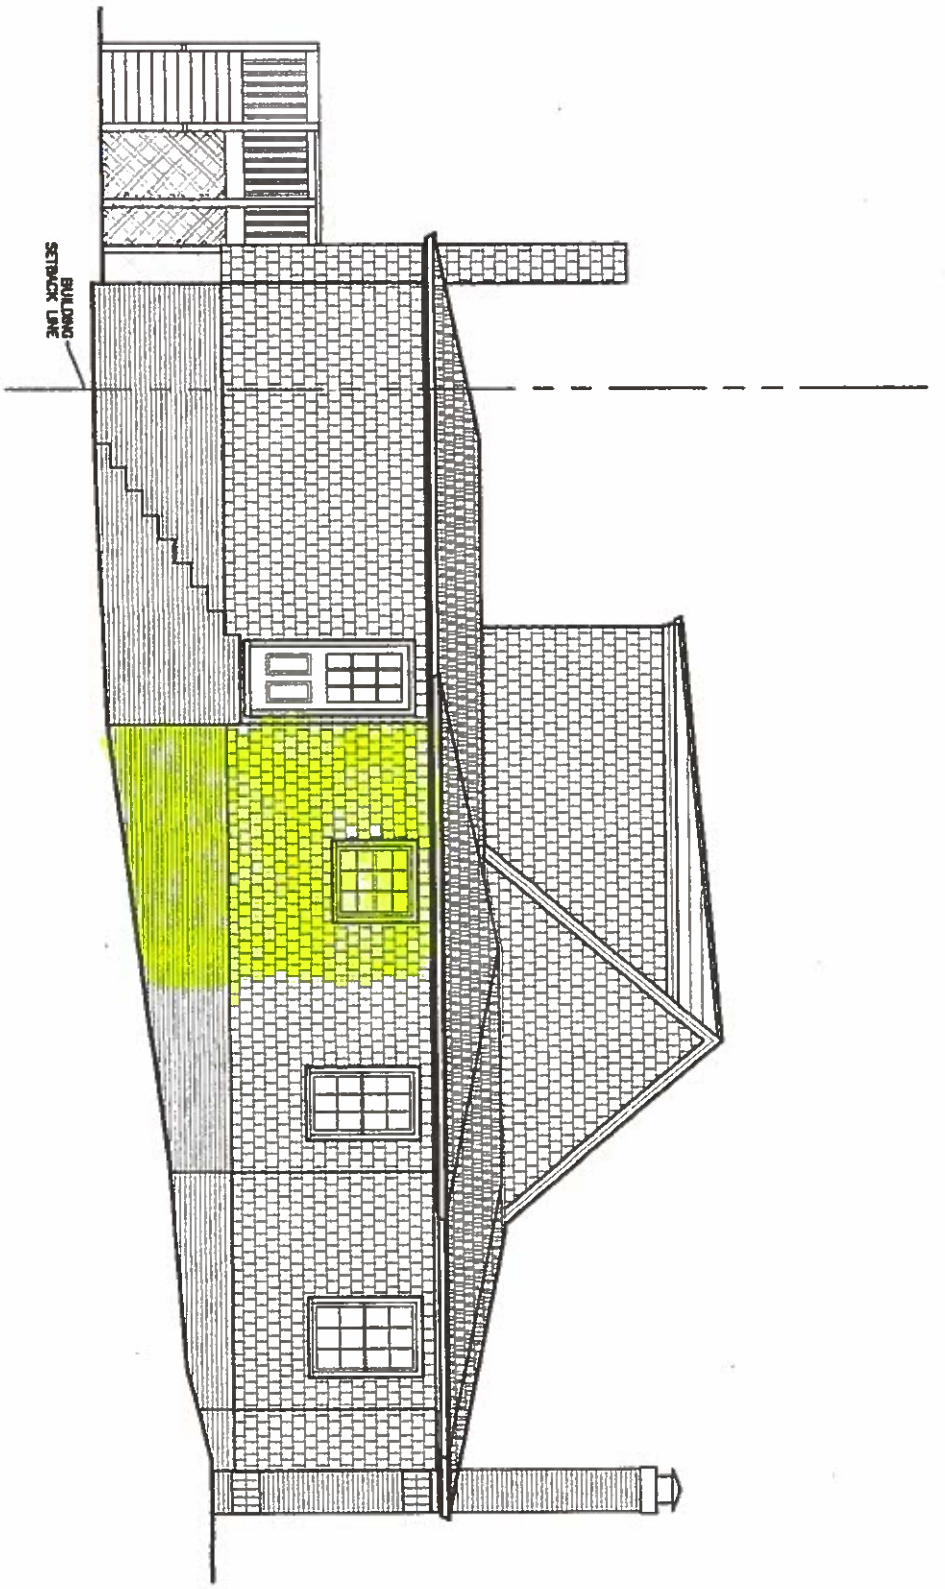

Carter Residence

EXSTING Side Elevation

Scale: 1/8"=1'-0"

12/23/2015

ANNA EVANS ARCHITECT

5 PRO.

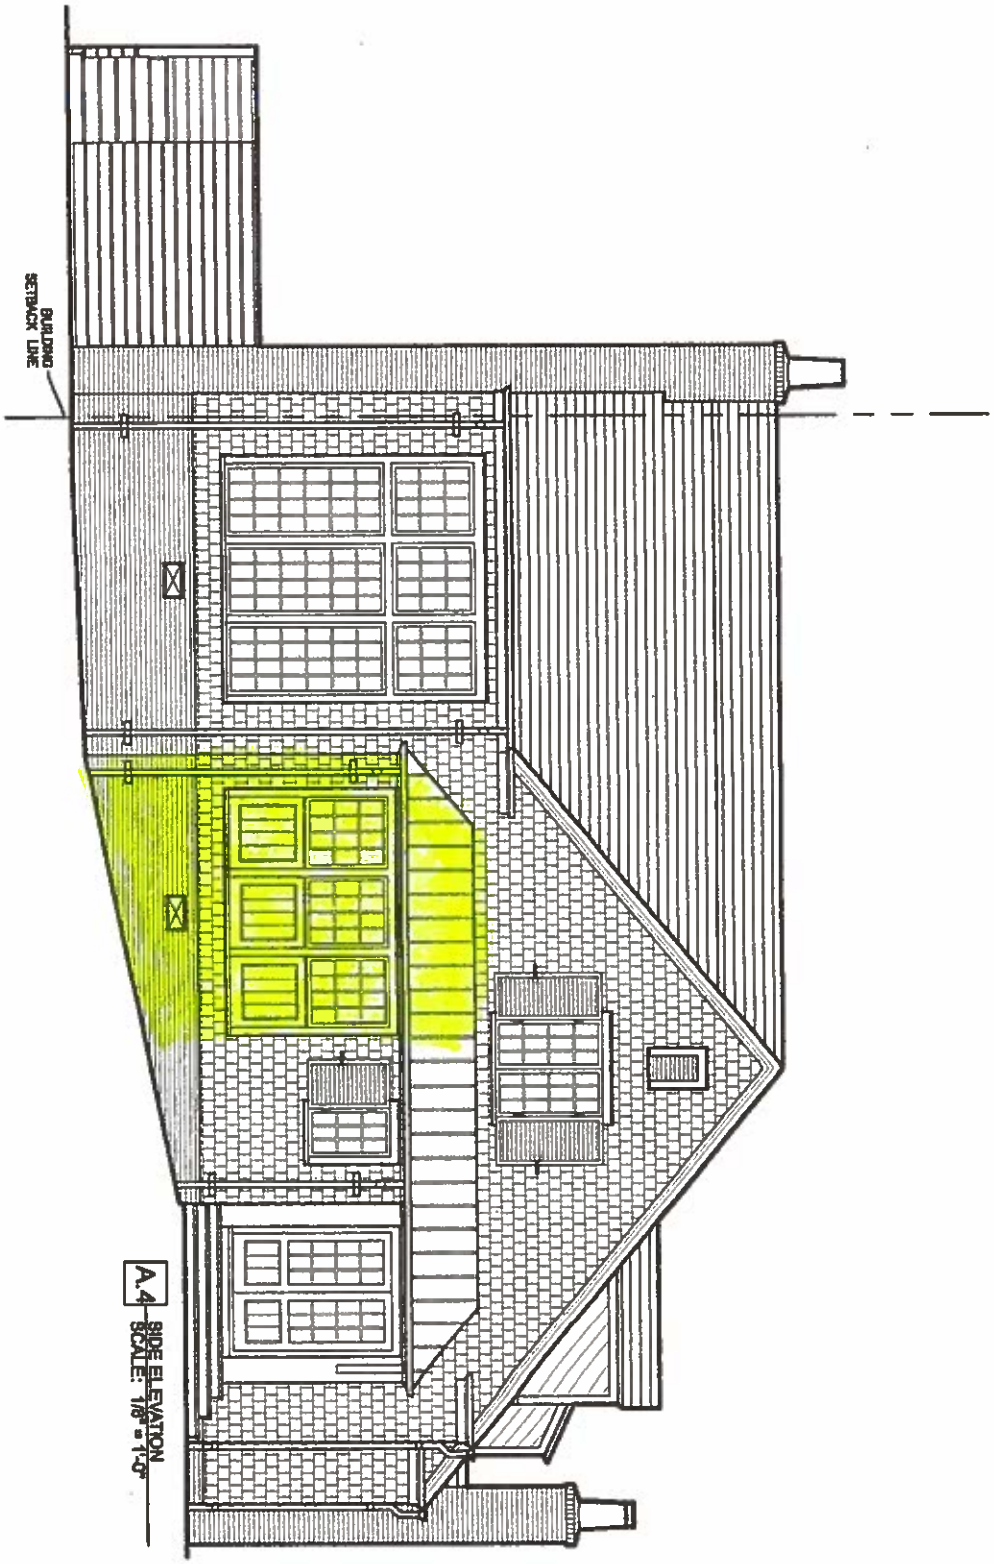

Carter Residence

PROPOSED Side Elevation

Scale: 1/8"=1'-0"

12/23/2015

ANNA EVANS ARCHITECT

G EX.

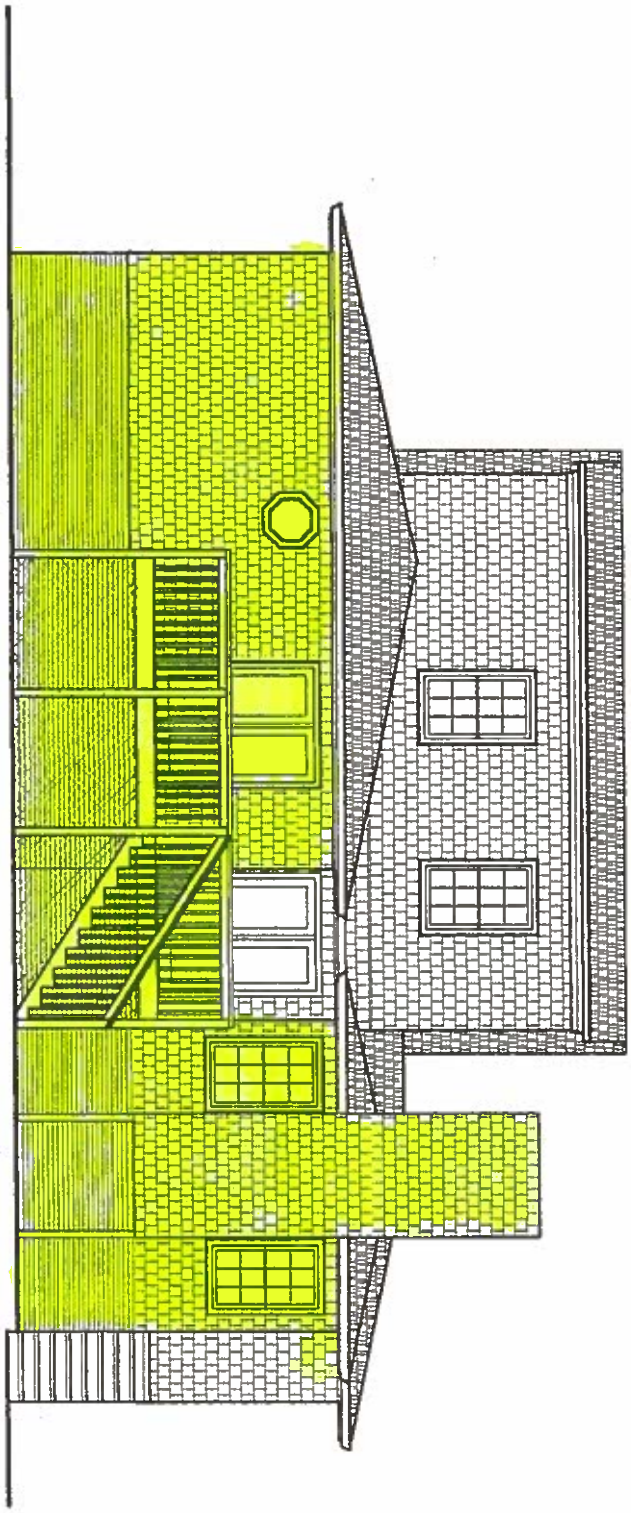

Carter Residence

EXSTING Rear Elevation

Scale: 1/8"=1'-0"

12/23/2015

ANNA EVANS
ARCHITECT

6 PRO.

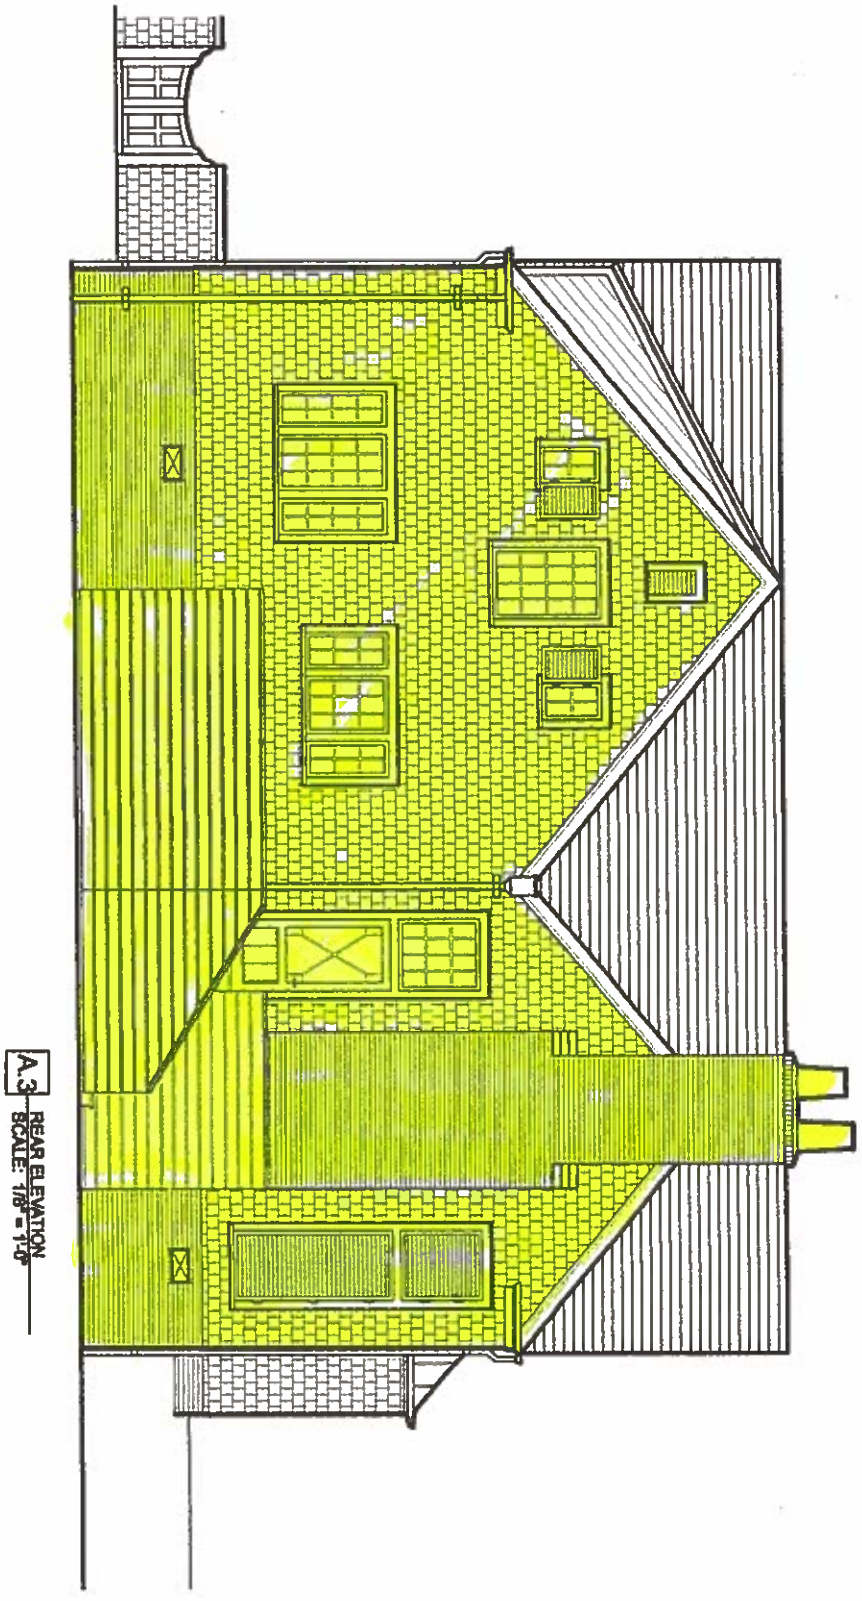

A.3 REAR ELEVATION
SCALE: 1/8" = 1'-0"

Carter Residence

PROPOSED Rear Elevation

Scale: 1/8"=1'-0"

12/23/2015

ANNA EVANS
ARCHITECT

7 EX.

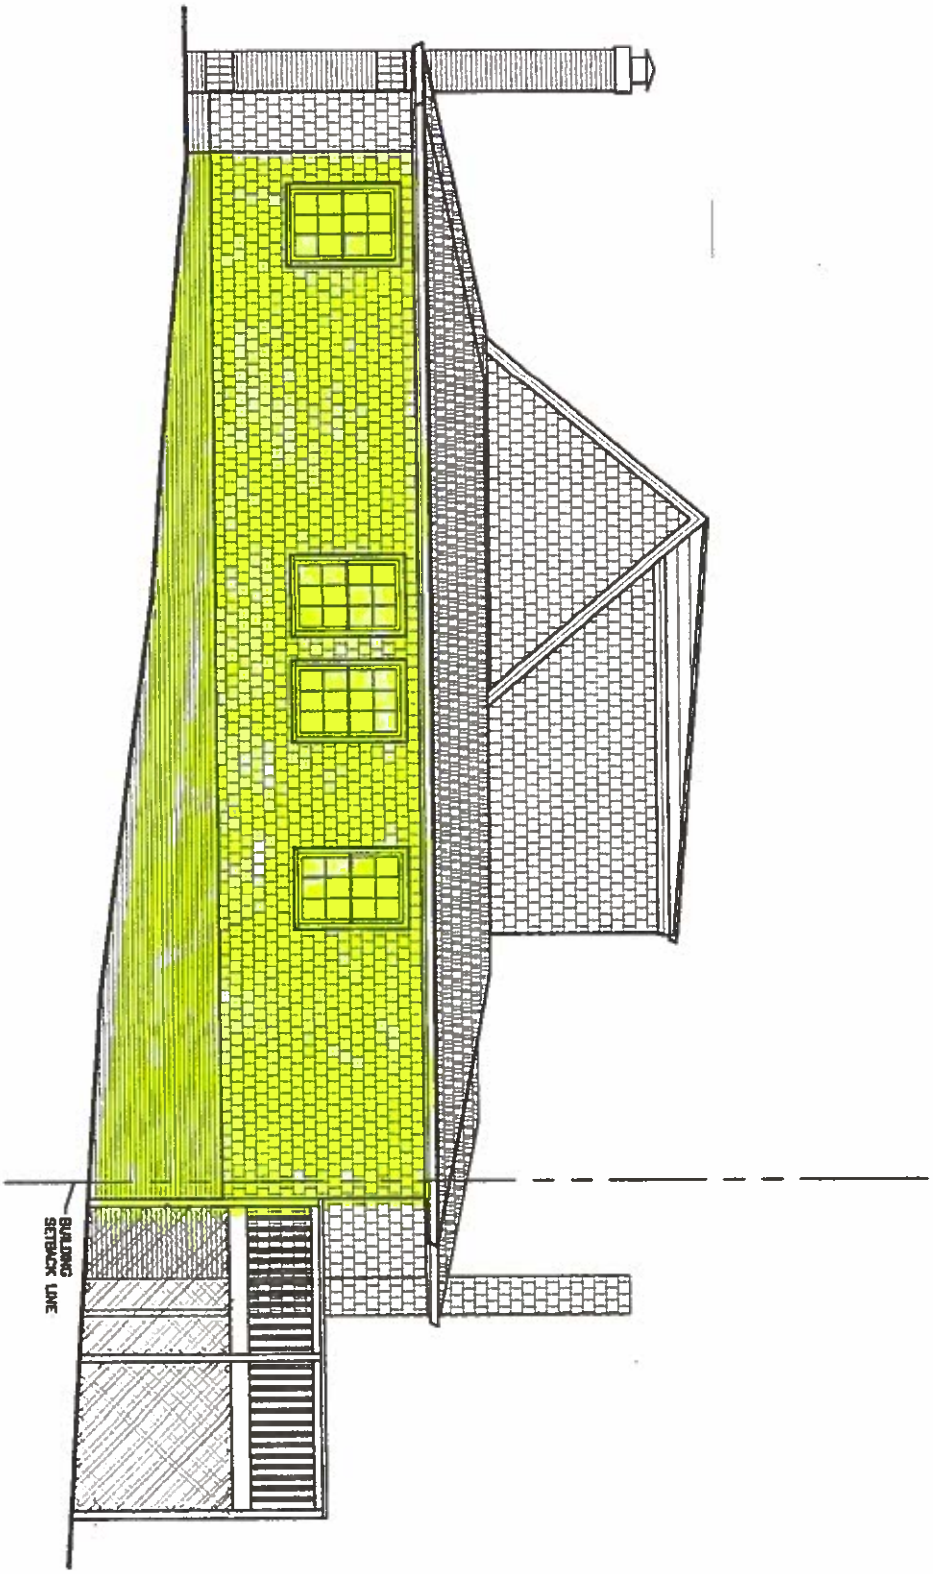

Carter Residence

EXSTING Side Elevation

Scale: 1/8"=1'-0"

12/23/2015

ANNA
EVANS
ARCHITECT

7 PRO.

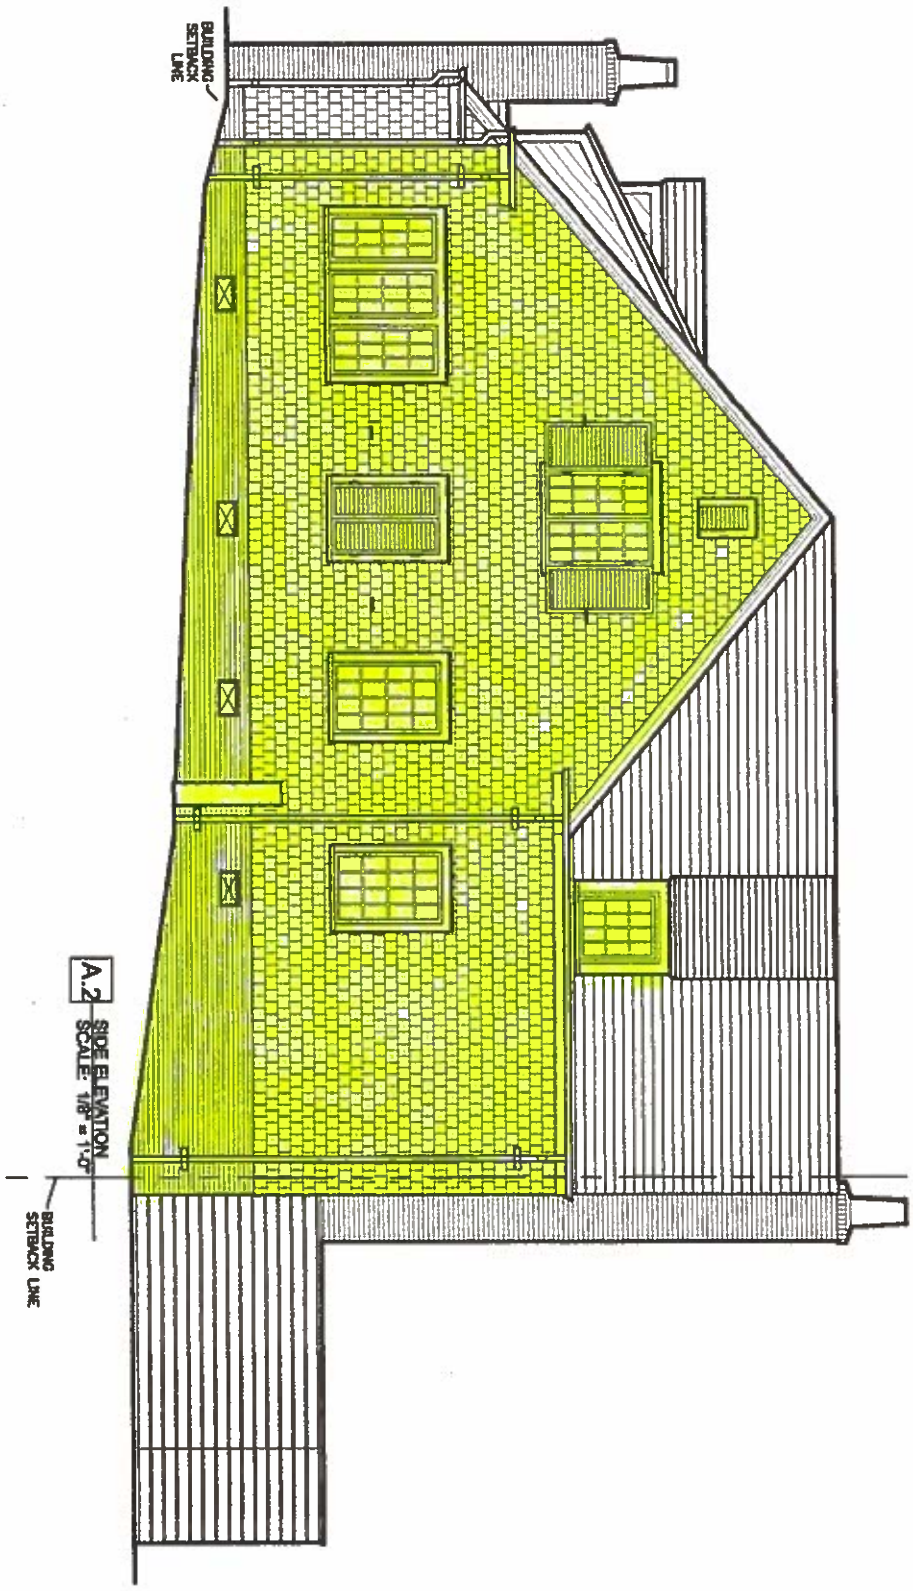

Carter Residence

PROPOSED Side Elevation

Scale: 1/8"=1'-0"

12/23/2015

ANNA EVANS
ARCHITECT