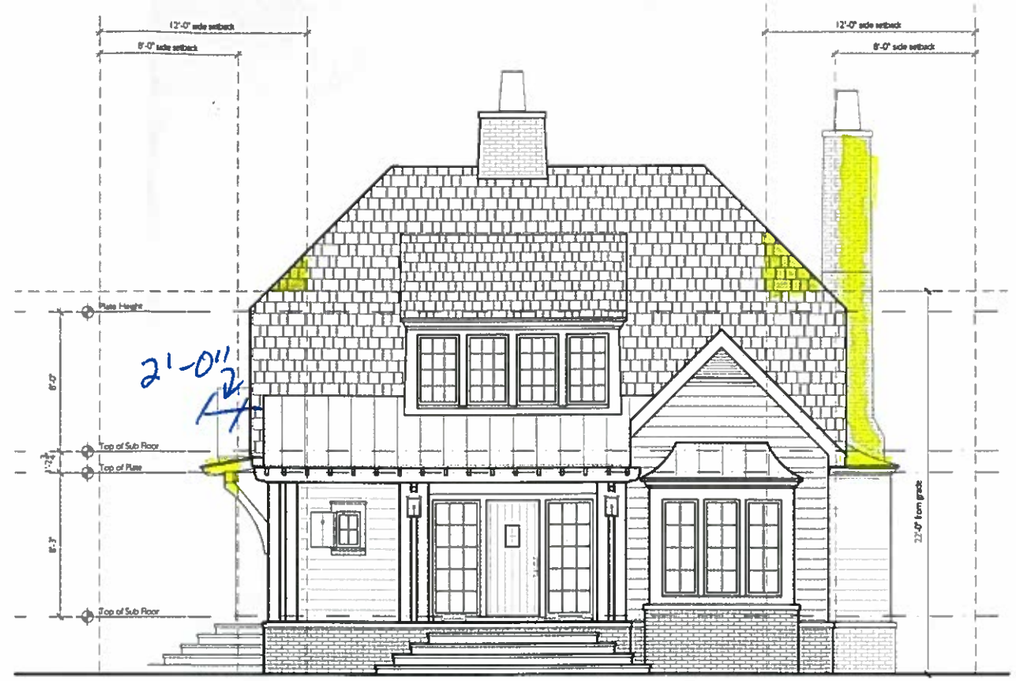

1 A2-1 Front Elevation

Scale 1/4" = 1'-0"

2 A2-1 Side Elevation

Scale 1/4" = 1'-0"

LONG & LONG
DESIGN
3616 Dabney Drive
Vestavia Hills, Alabama 35243
telephone: 205 527 8777
longandlongdesign.com

COOPER RESIDENCE
Mountain Brook, Alabama

PERMIT SET
January 22nd, 2016

REVISIONS

Exterior Elevations

A2-1

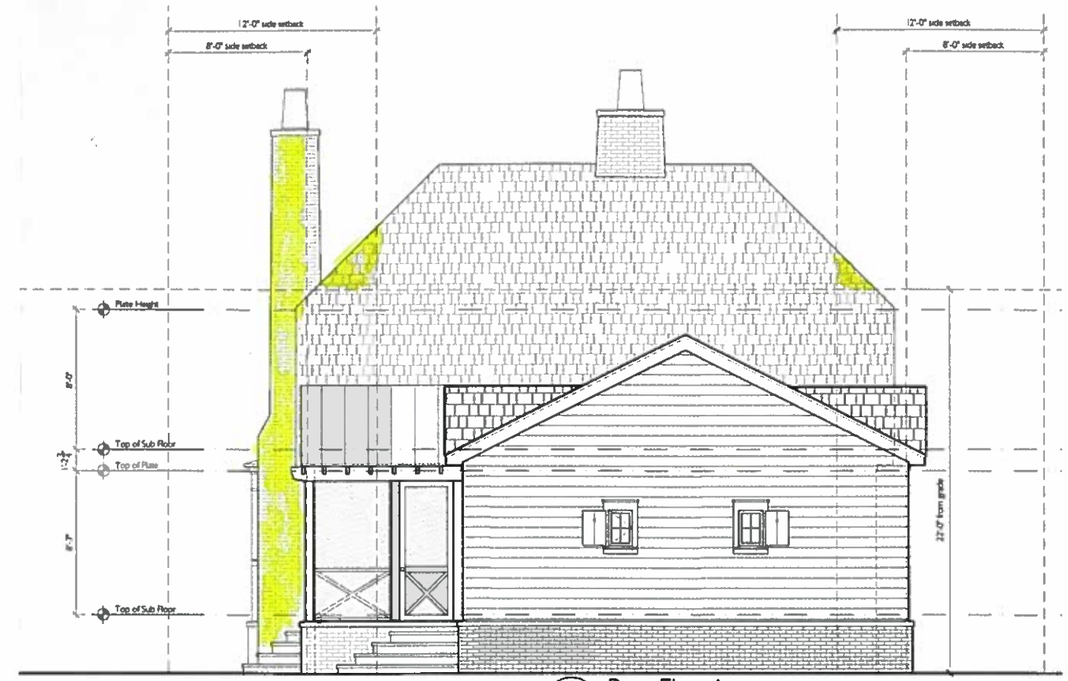

1 A2-2 Rear Elevation

Scale 1/4" = 1'-0"

2 A2-2 Side Elevation

Scale 1/4" = 1'-0"

LONG & LONG
DESIGN
3616 Dabney Drive
Vestavia Hills, Alabama 35243
telephone 205 537 6777
longandlongdesign.com

COOPER RESIDENCE
Mountain Brook, Alabama

PERMIT SET
January 22nd, 2014

REVISIONS

Exterior Elevations

A2-2

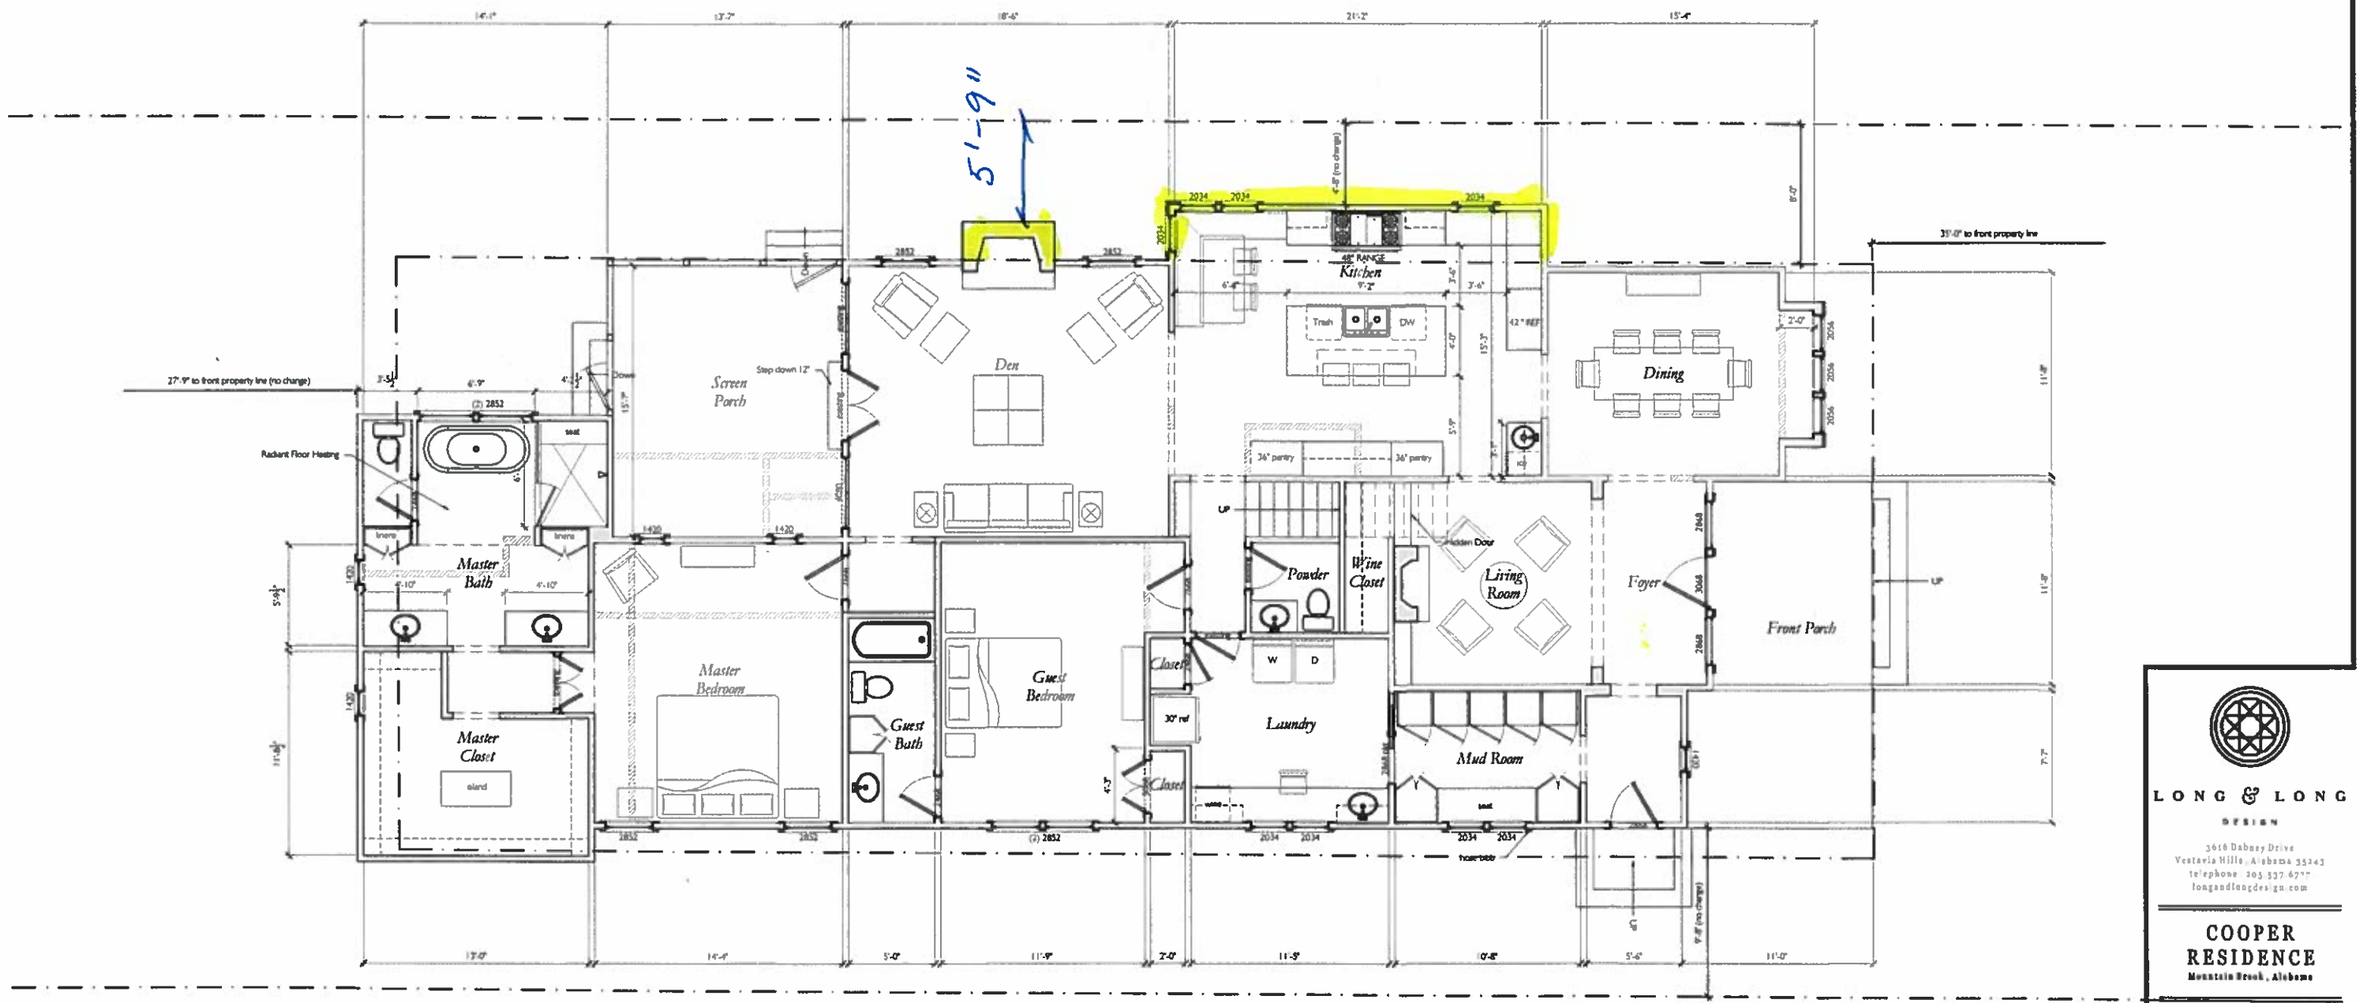

1 / A1-2 Main Level Plan

Scale 1/4" = 1'-0"

LONG & LONG
DESIGN
3616 Dabney Drive
Vestavia Hills, Alabama 35243
telephone 205.537.6777
longandlongdesign.com

COOPER RESIDENCE
Mountain Brook, Alabama

PERMIT SET
January 22nd, 2016

REVISIONS

Main Level Plan

A1-2

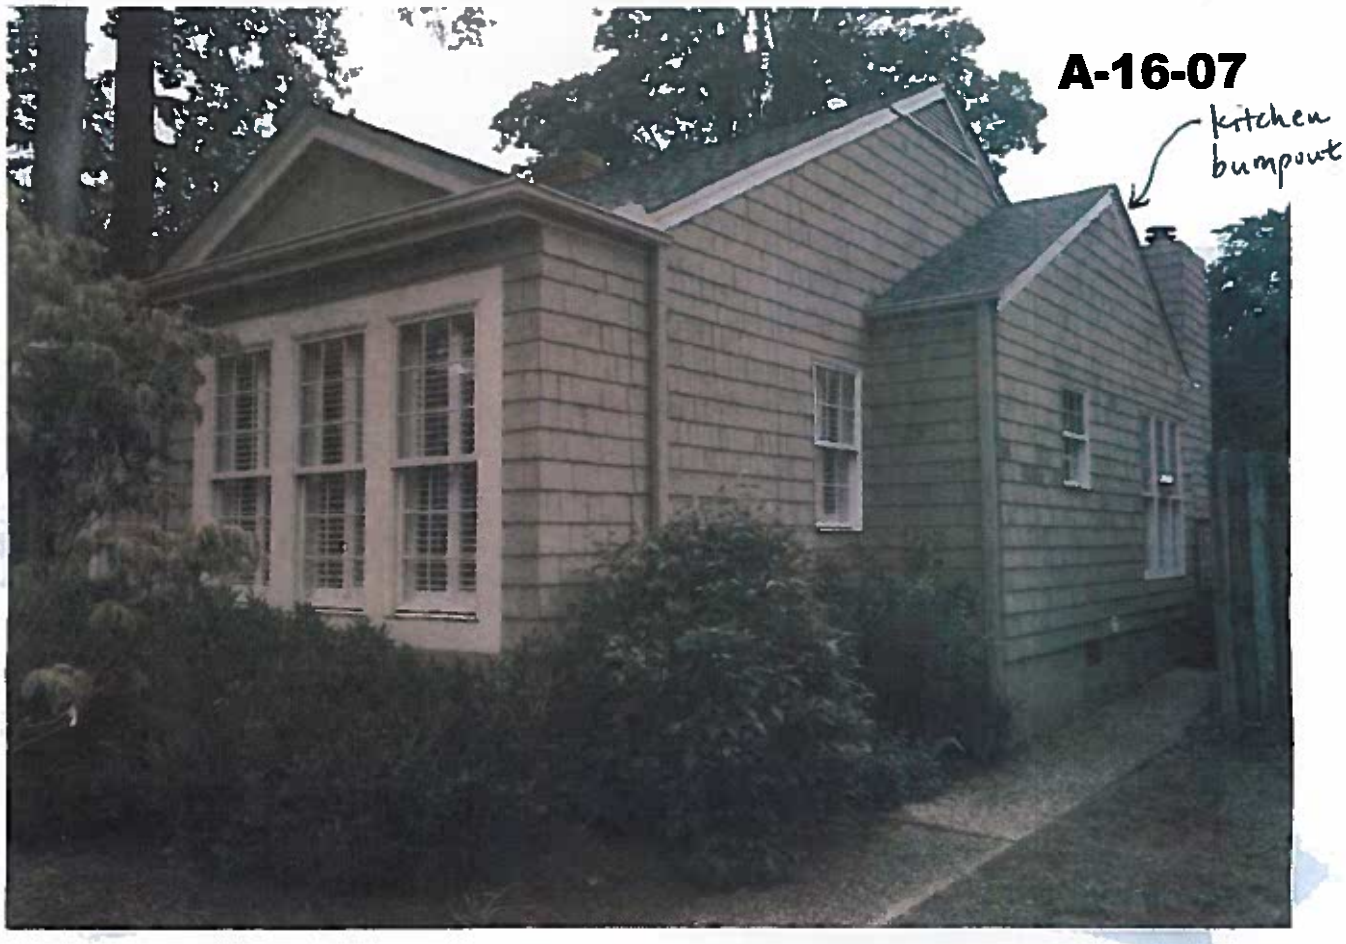
A-16-07
kitchen bumpout