A-16-49

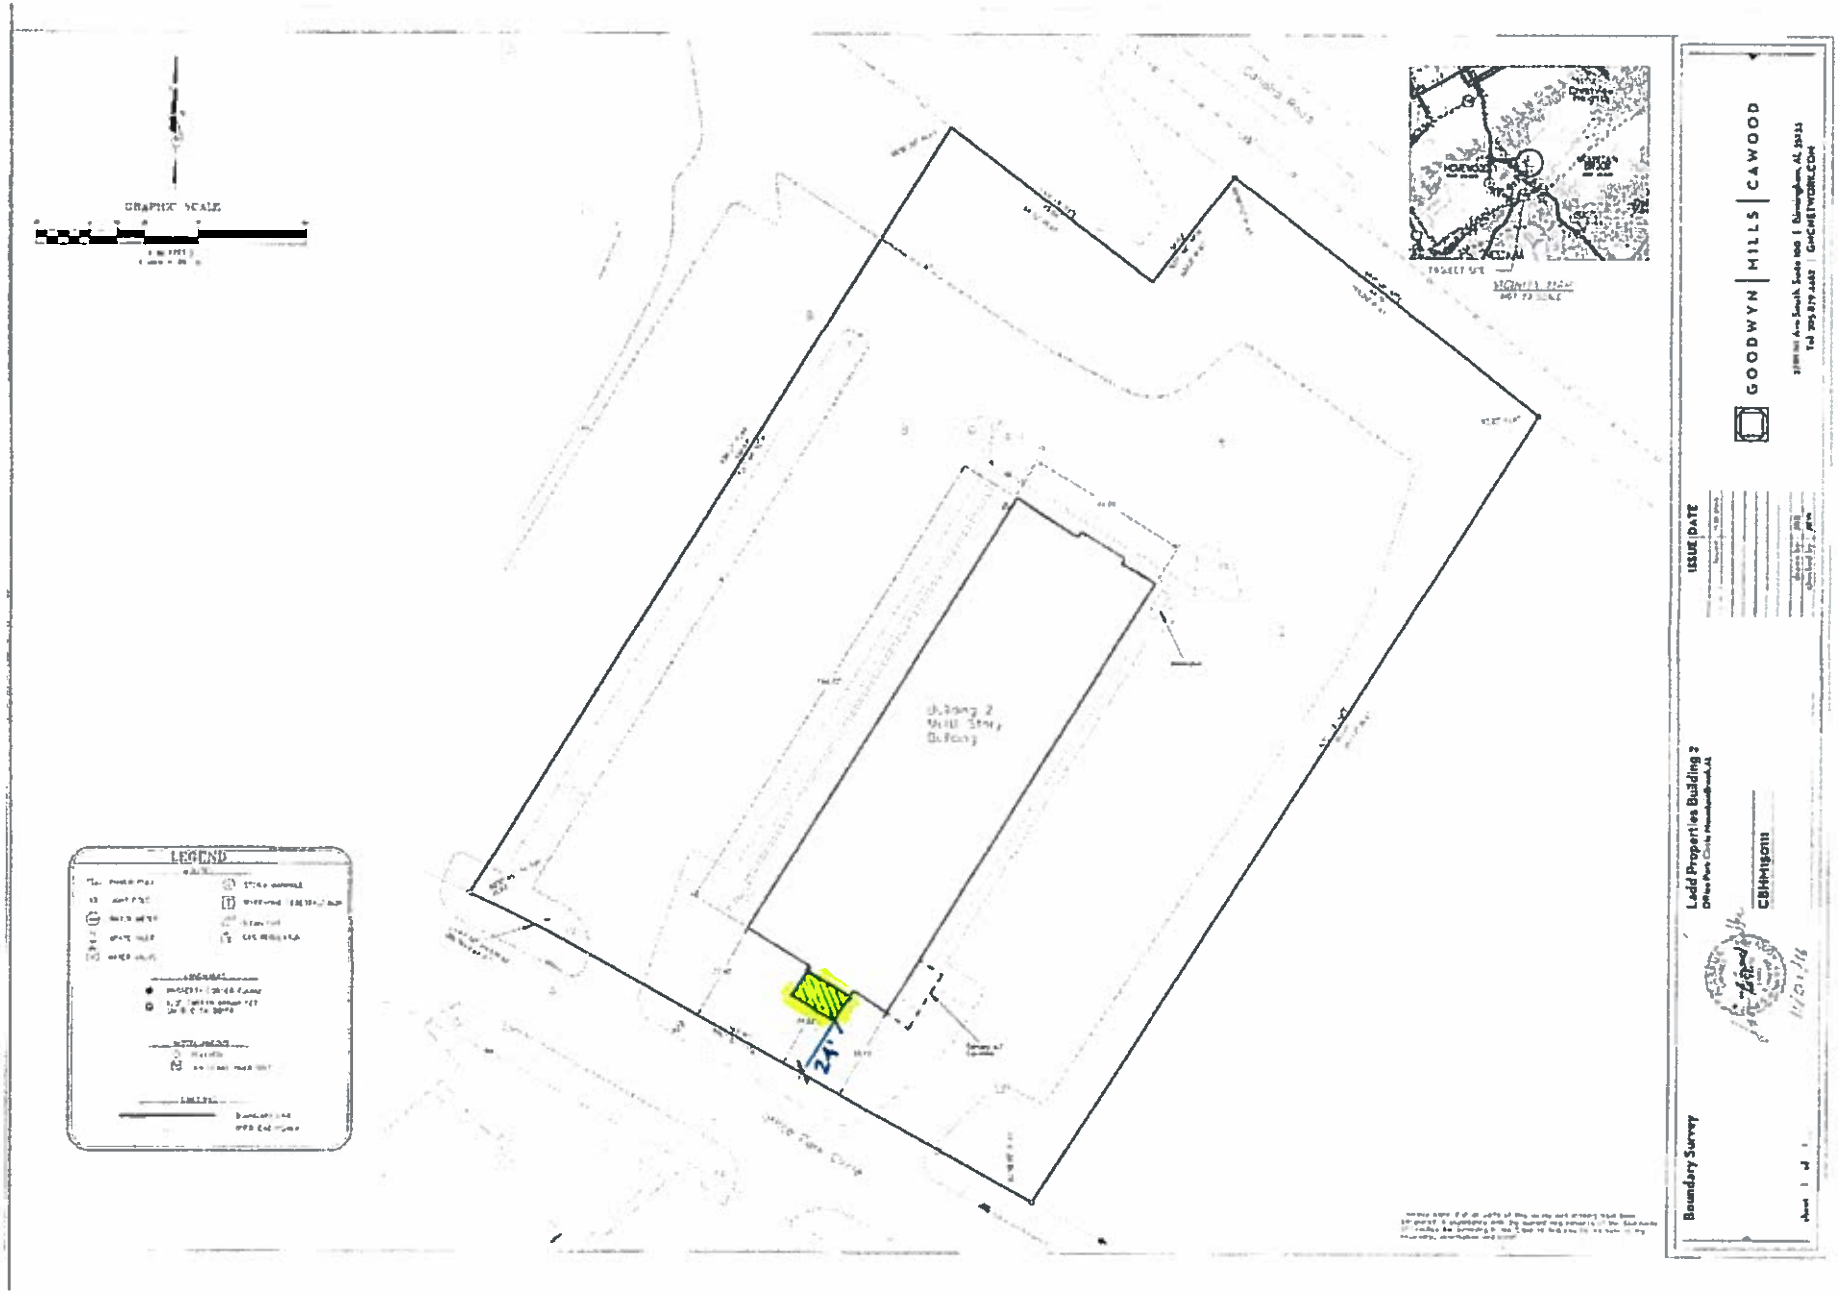
GRAPHIC SCALE
LEGEND
Building 2
Mill Story
Building
24'
GOODWYN | MILLS | CAWOOD
ISSUE DATE
Ladd Properties Building 2
CBHM15011
Boundary Survey

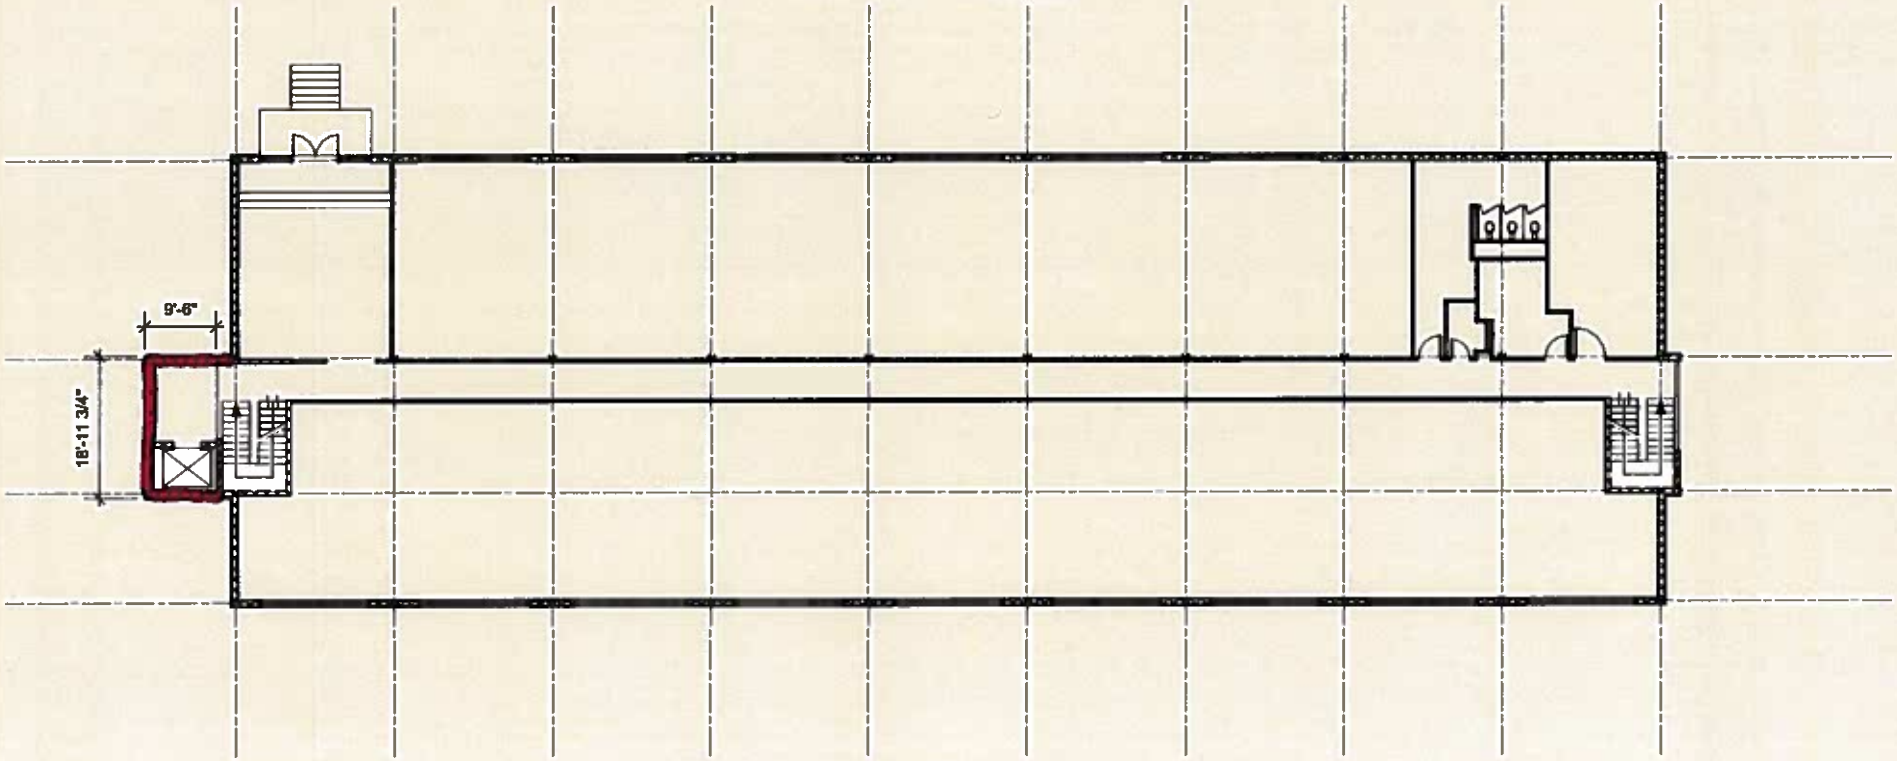

Office Park Circle
Building #2
Birmingham, Alabama

Scheme A
10/20/16

BLACKMON ROGERS
ARCHITECTS LLC

copyright 2016 Blackmon Rogers Architects, LLC These documents from instruments of service and remain the sole property of Blackmon Rogers Architects, LLC. They shall not be reproduced in part or in whole without written consent of the architect. Under no circumstances shall these drawings be sold.

A-16-49

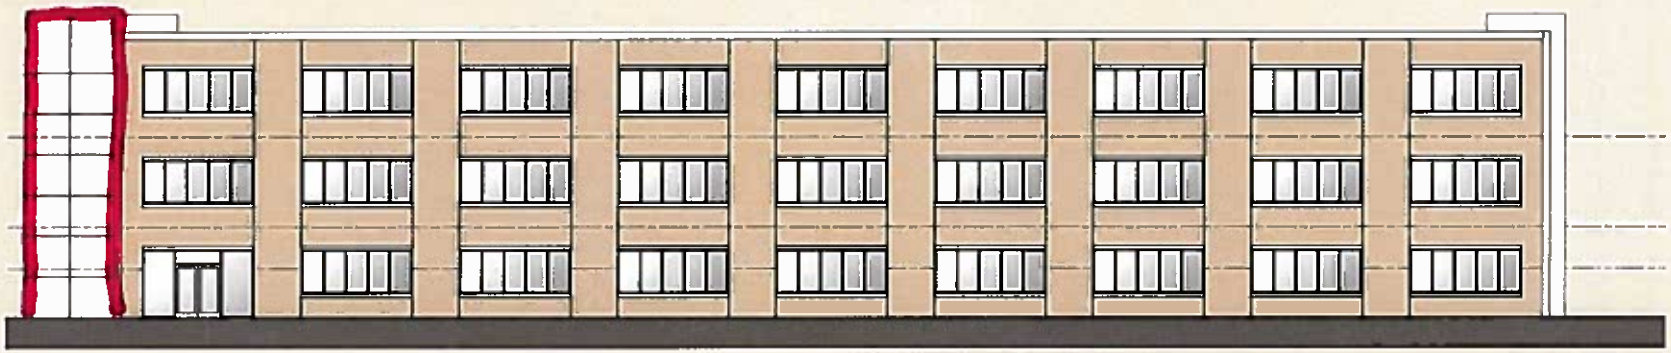

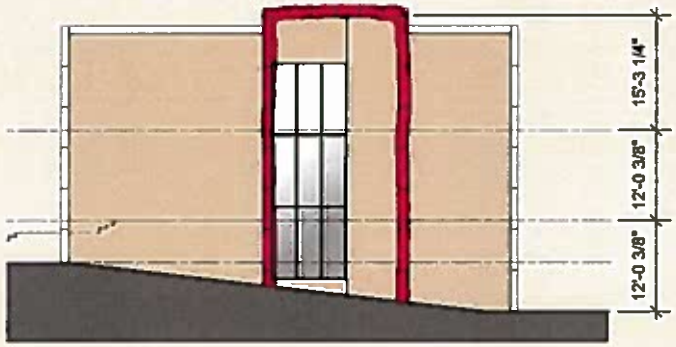

Office Park Circle
Building #2
Birmingham, Alabama

Scheme A
10/20/16

BLACKMON ROGERS
ARCHITECTS LLC

copyright 2016 Blackmon Rogers Architects, LLC. These documents have instruments of service and remain the sole property of Blackmon Rogers Architects, LLC. They shall not be reproduced in part or in whole without written consent of the architect. Under no circumstances shall these drawings be sold.