4078

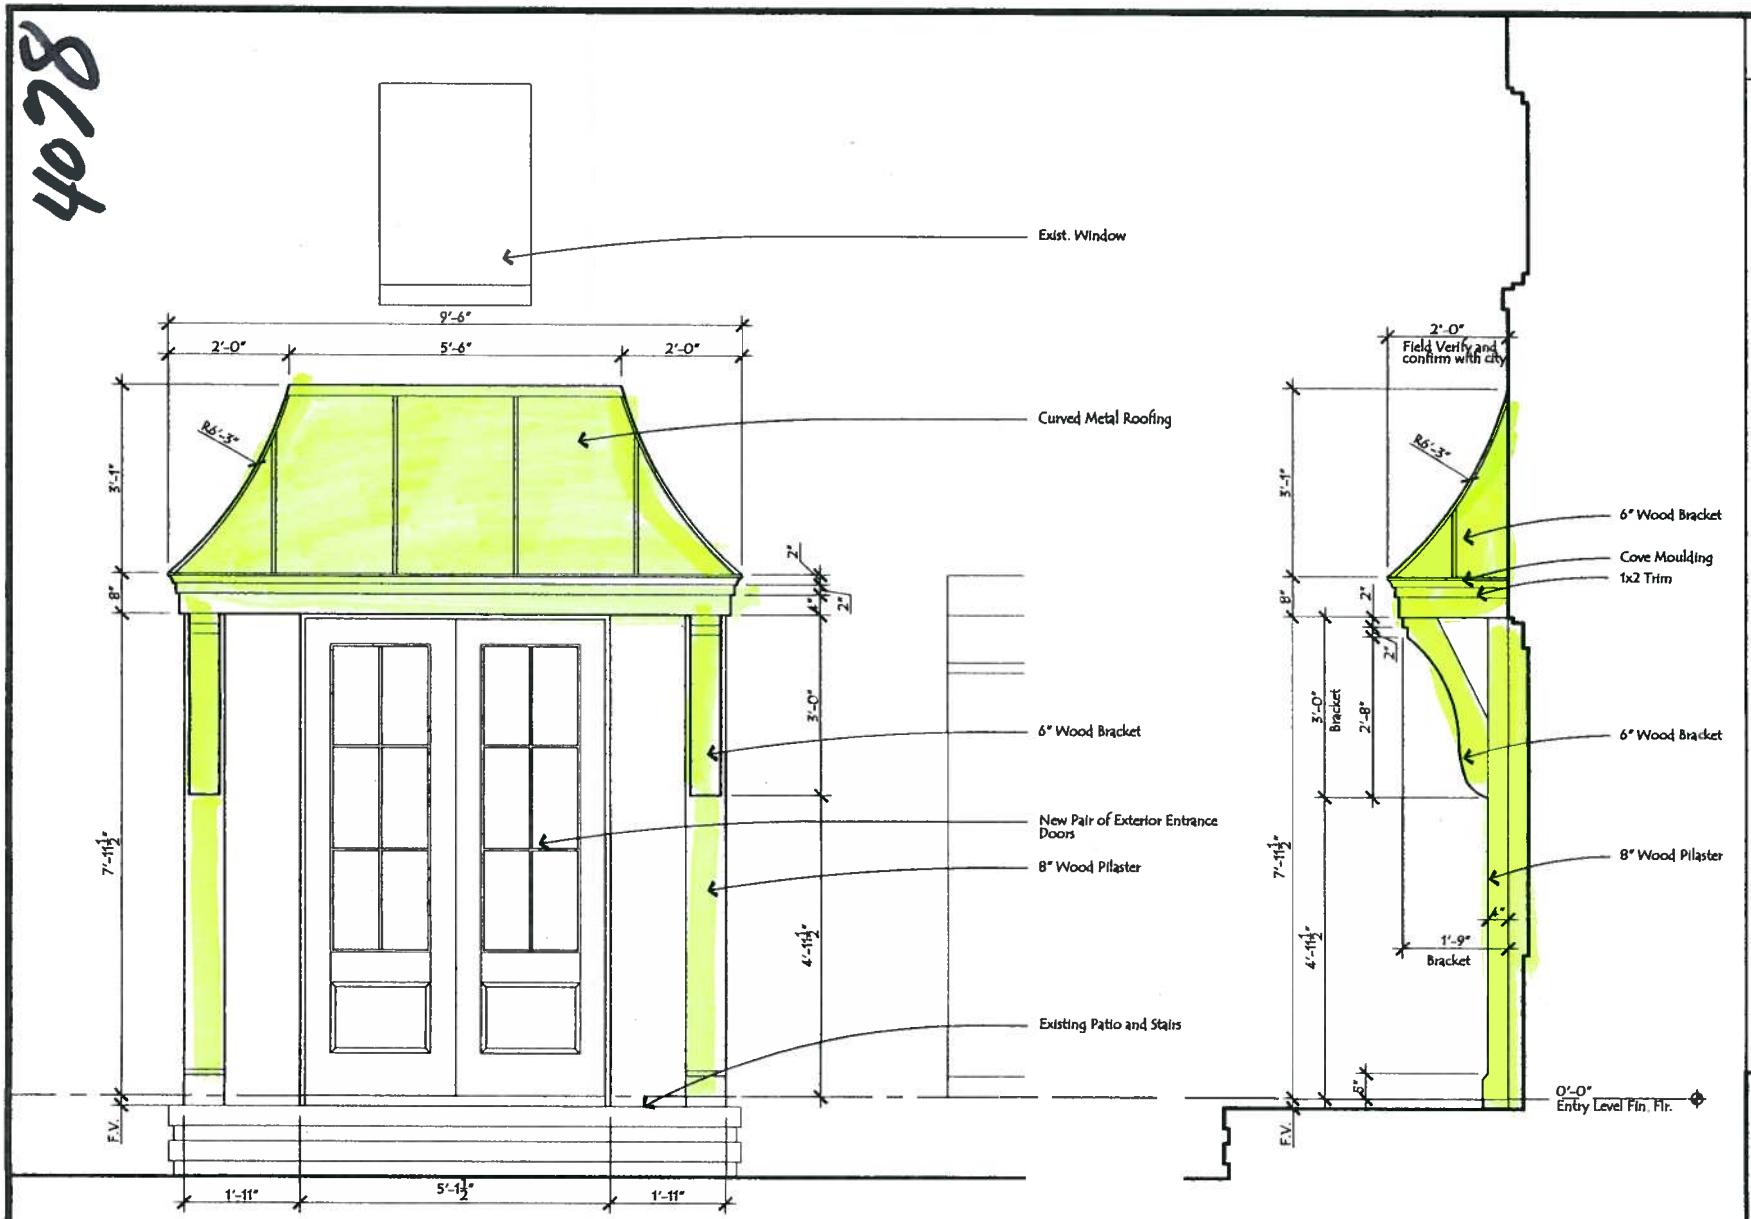

Proposed Porch Elevations

Preliminary Design
Not For Construction

Turner Residence
3529 Bethune Drive
Mountain Brook

August 6, 2012

1/2" = 1'-0"

1

DWELLING
ARCHITECTURE