4079

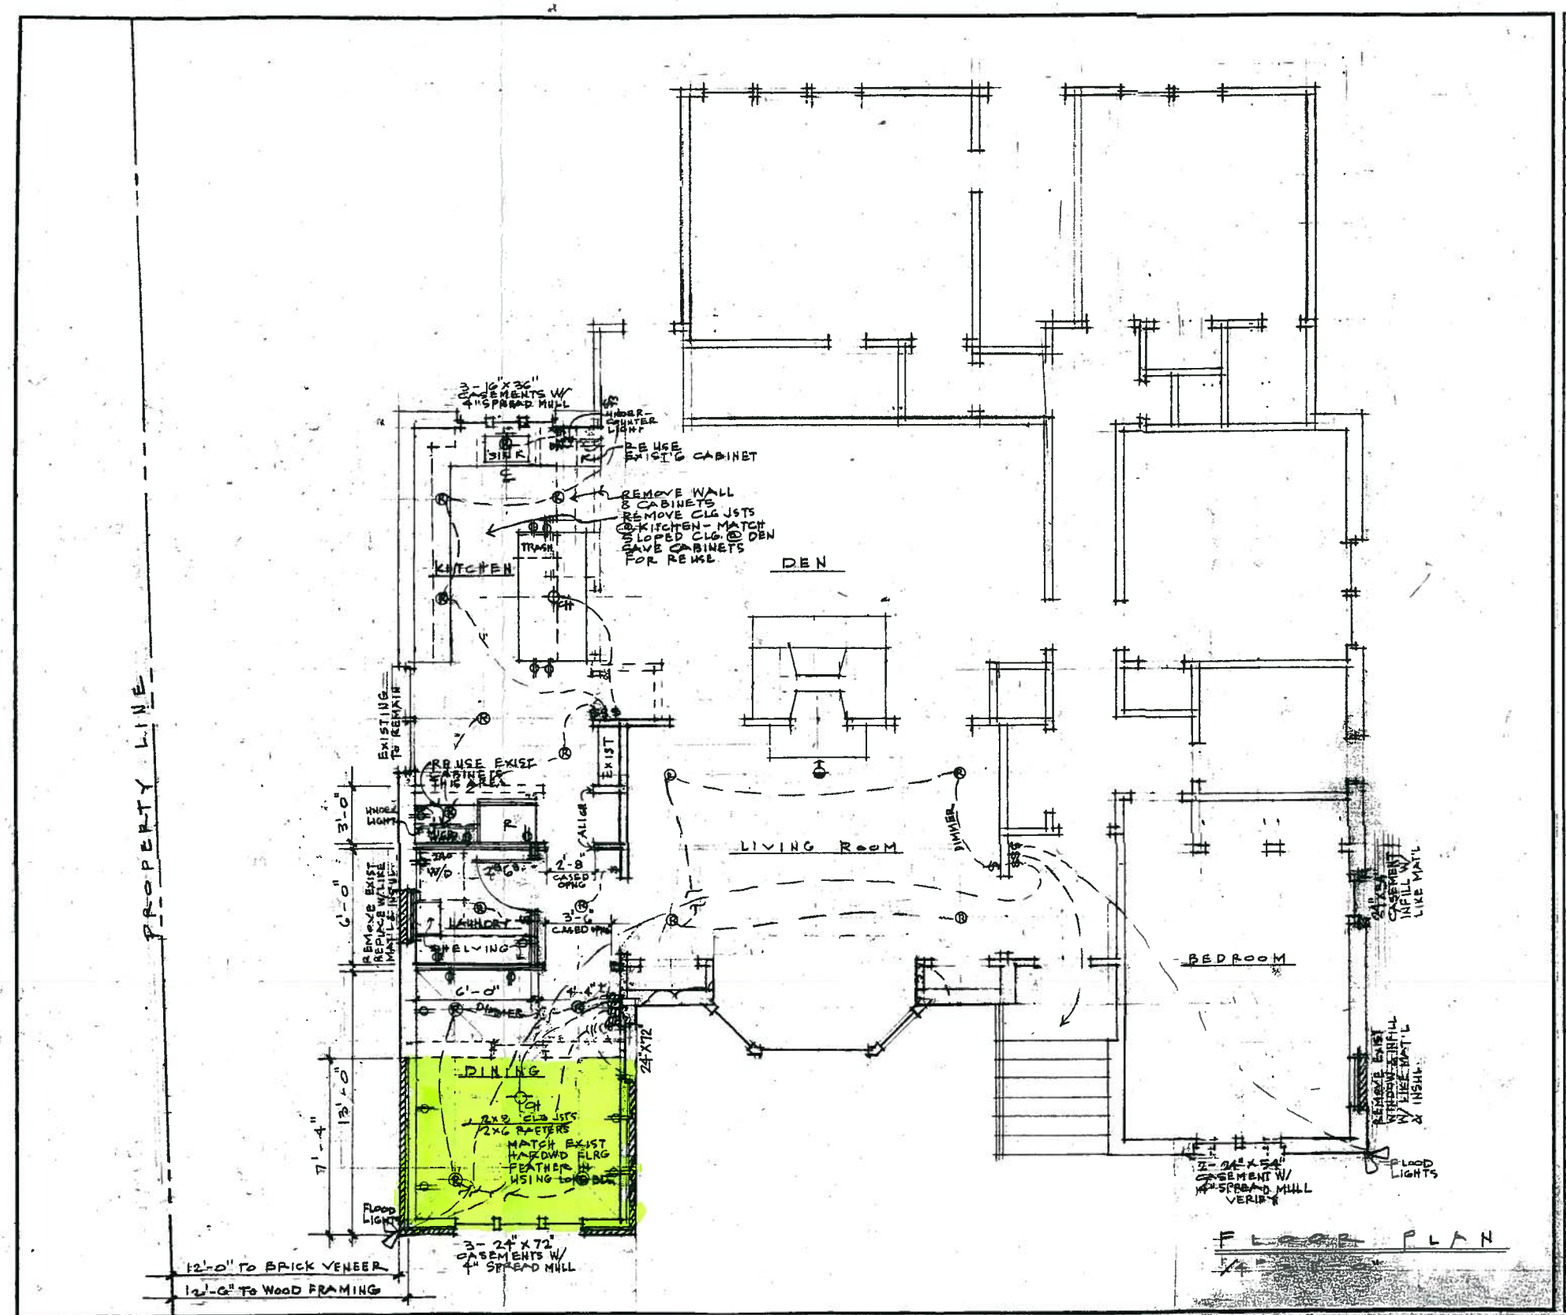

REVISIONS	BY

Addition and Renovation to the Residence of:

Mr. and Mrs. John Scott

2942 Pine Haven Drive

Date 5-21-12

Scale S.B.B. DWG.

Drawn DES

Job

Sheet A2

Of 4 Sheets

4079

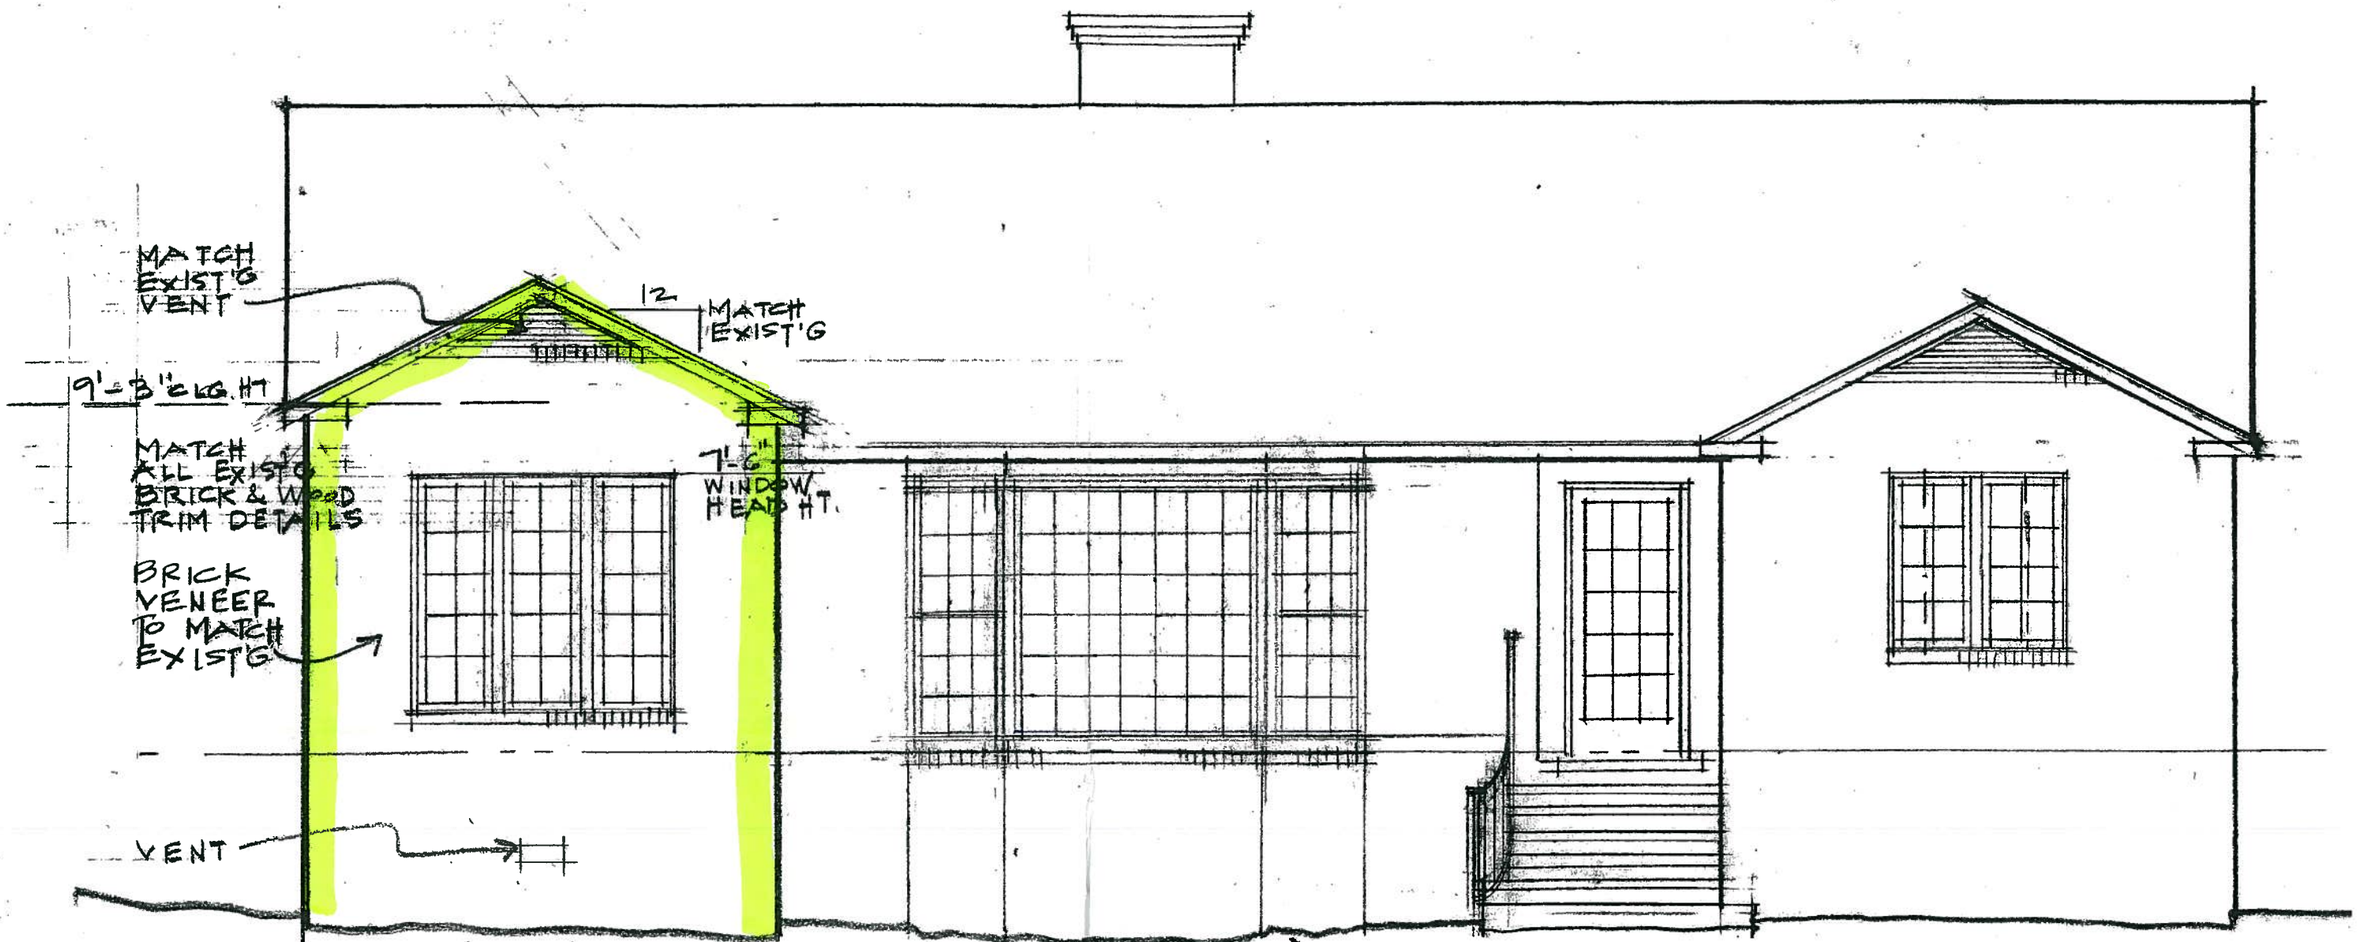

FRONT ELEVATION

1/4" = 1'-0"