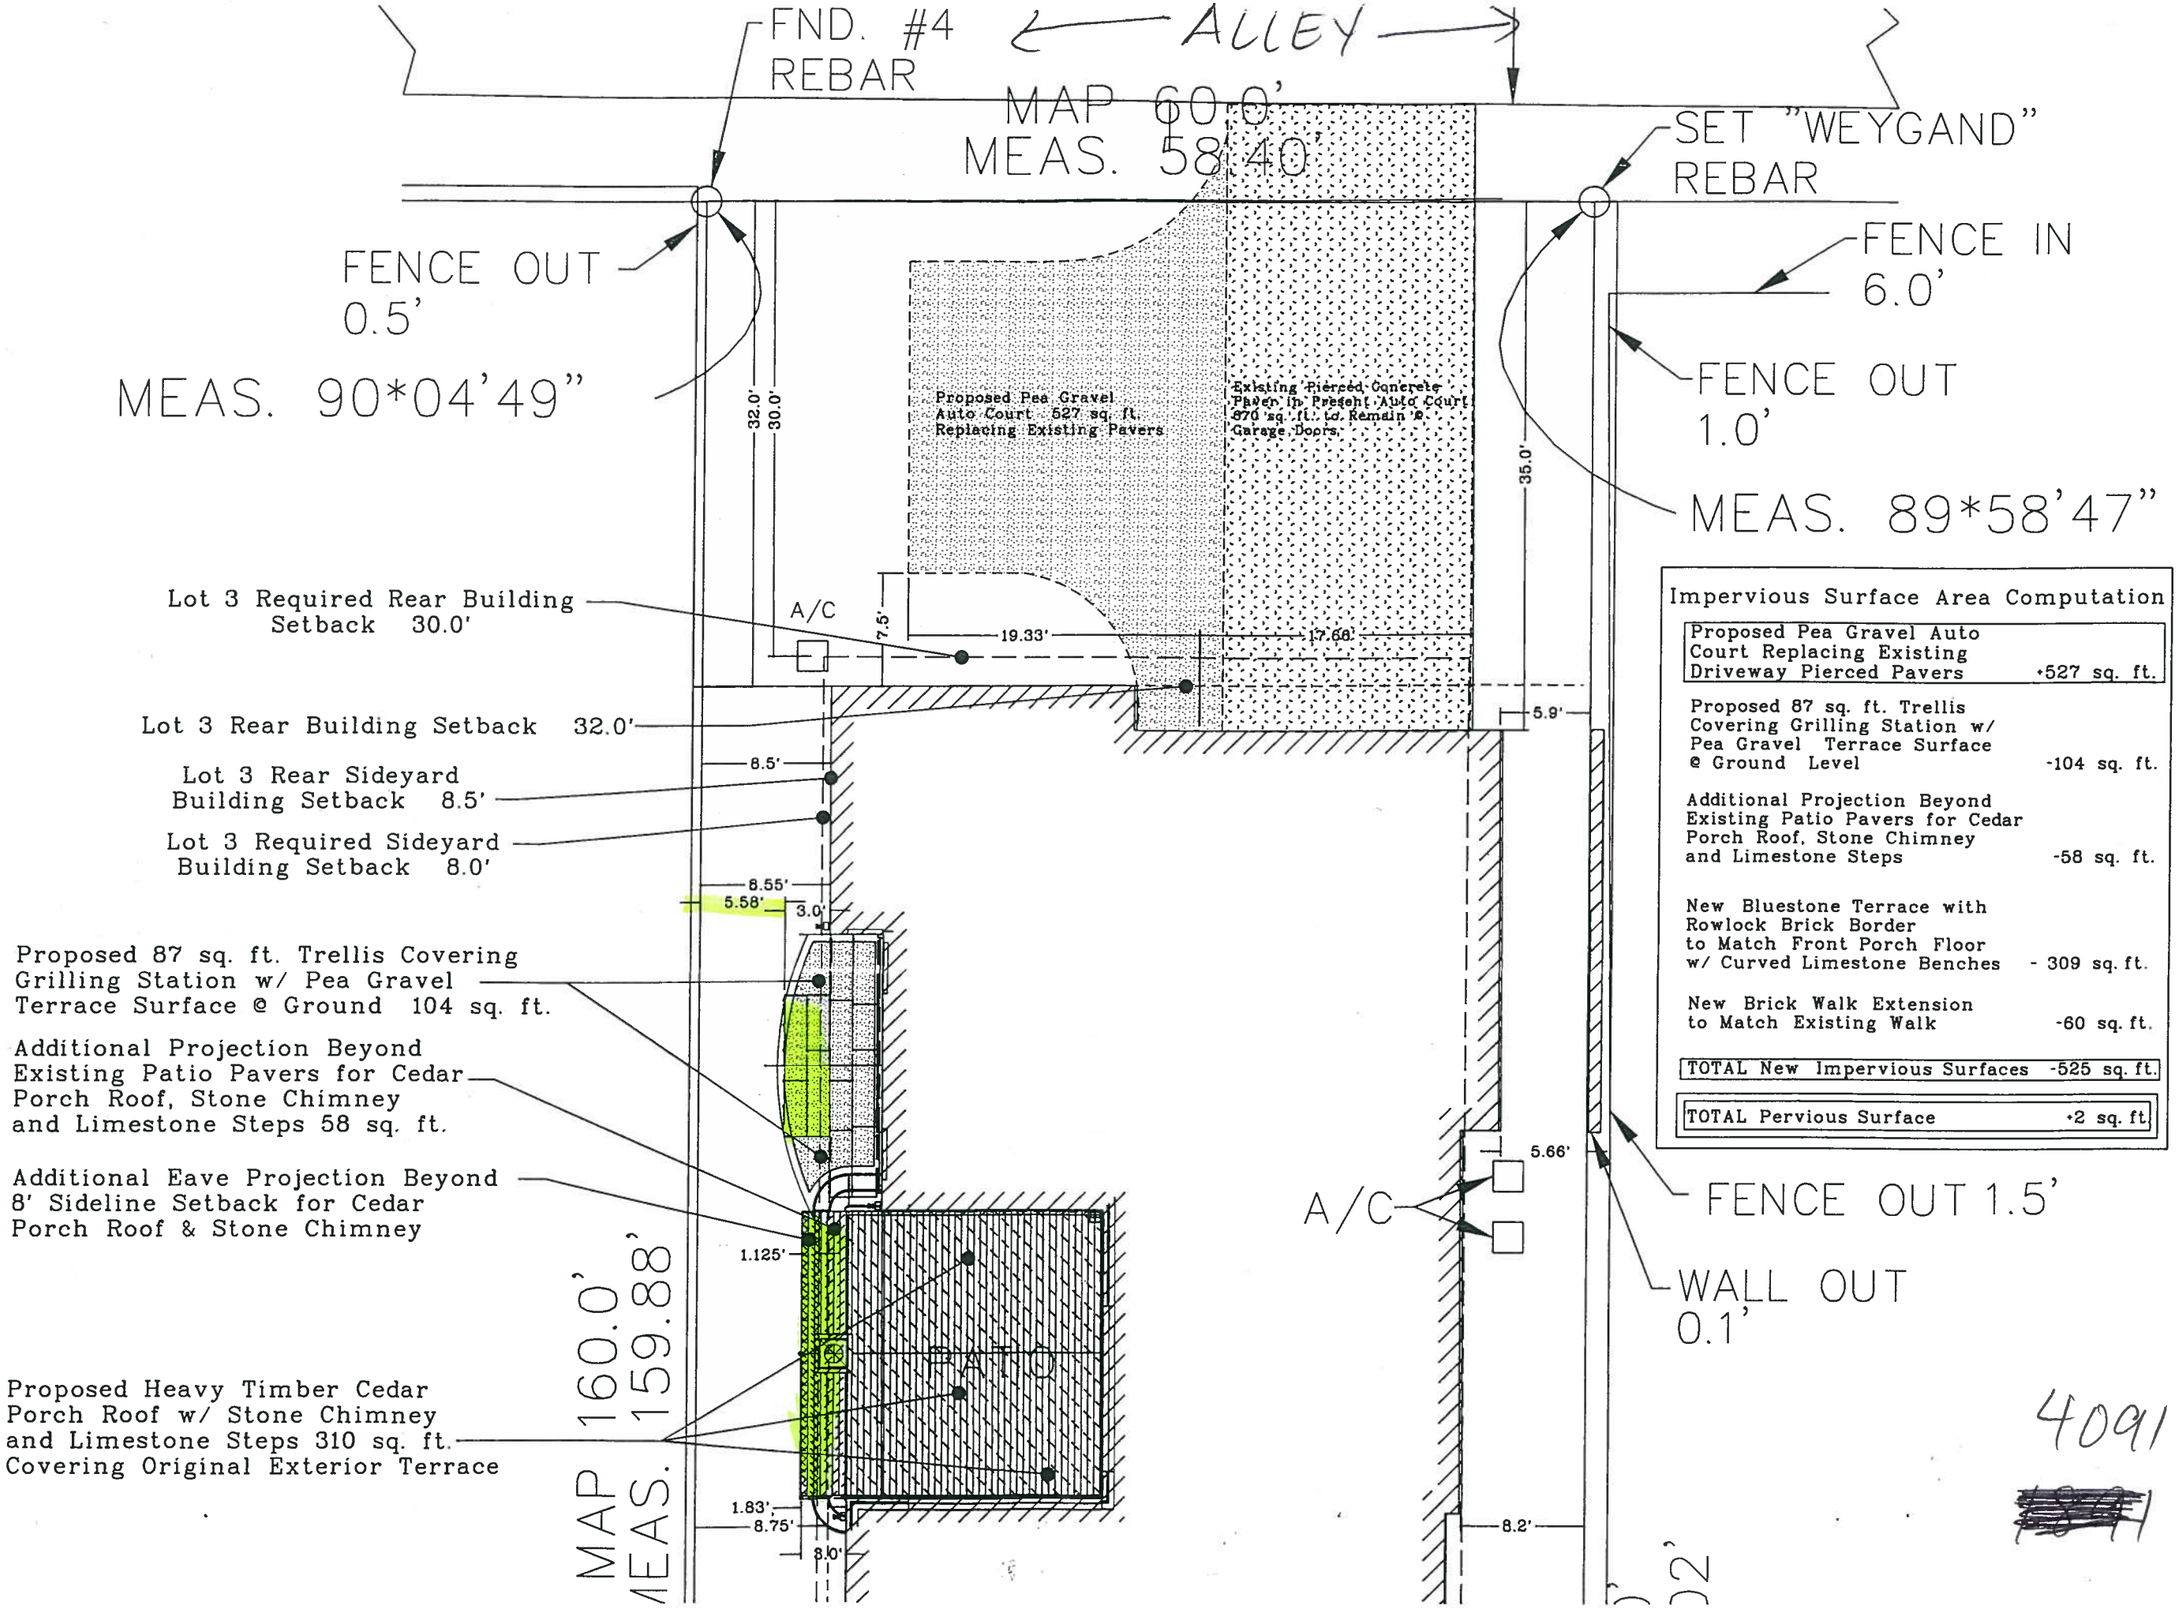

Impervious Surface Area Computation

Proposed Pea Gravel Auto Court Replacing Existing Driveway Pierced Pavers	+527 sq. ft.
Proposed 87 sq. ft. Trellis Covering Grilling Station w/ Pea Gravel Terrace Surface @ Ground Level	-104 sq. ft.
Additional Projection Beyond Existing Patio Pavers for Cedar Porch Roof, Stone Chimney and Limestone Steps	-58 sq. ft.
New Bluestone Terrace with Rowlock Brick Border to Match Front Porch Floor w/ Curved Limestone Benches	- 309 sq. ft.
New Brick Walk Extension to Match Existing Walk	-60 sq. ft.
TOTAL New Impervious Surfaces	-525 sq. ft.
TOTAL Pervious Surface	+2 sq. ft.