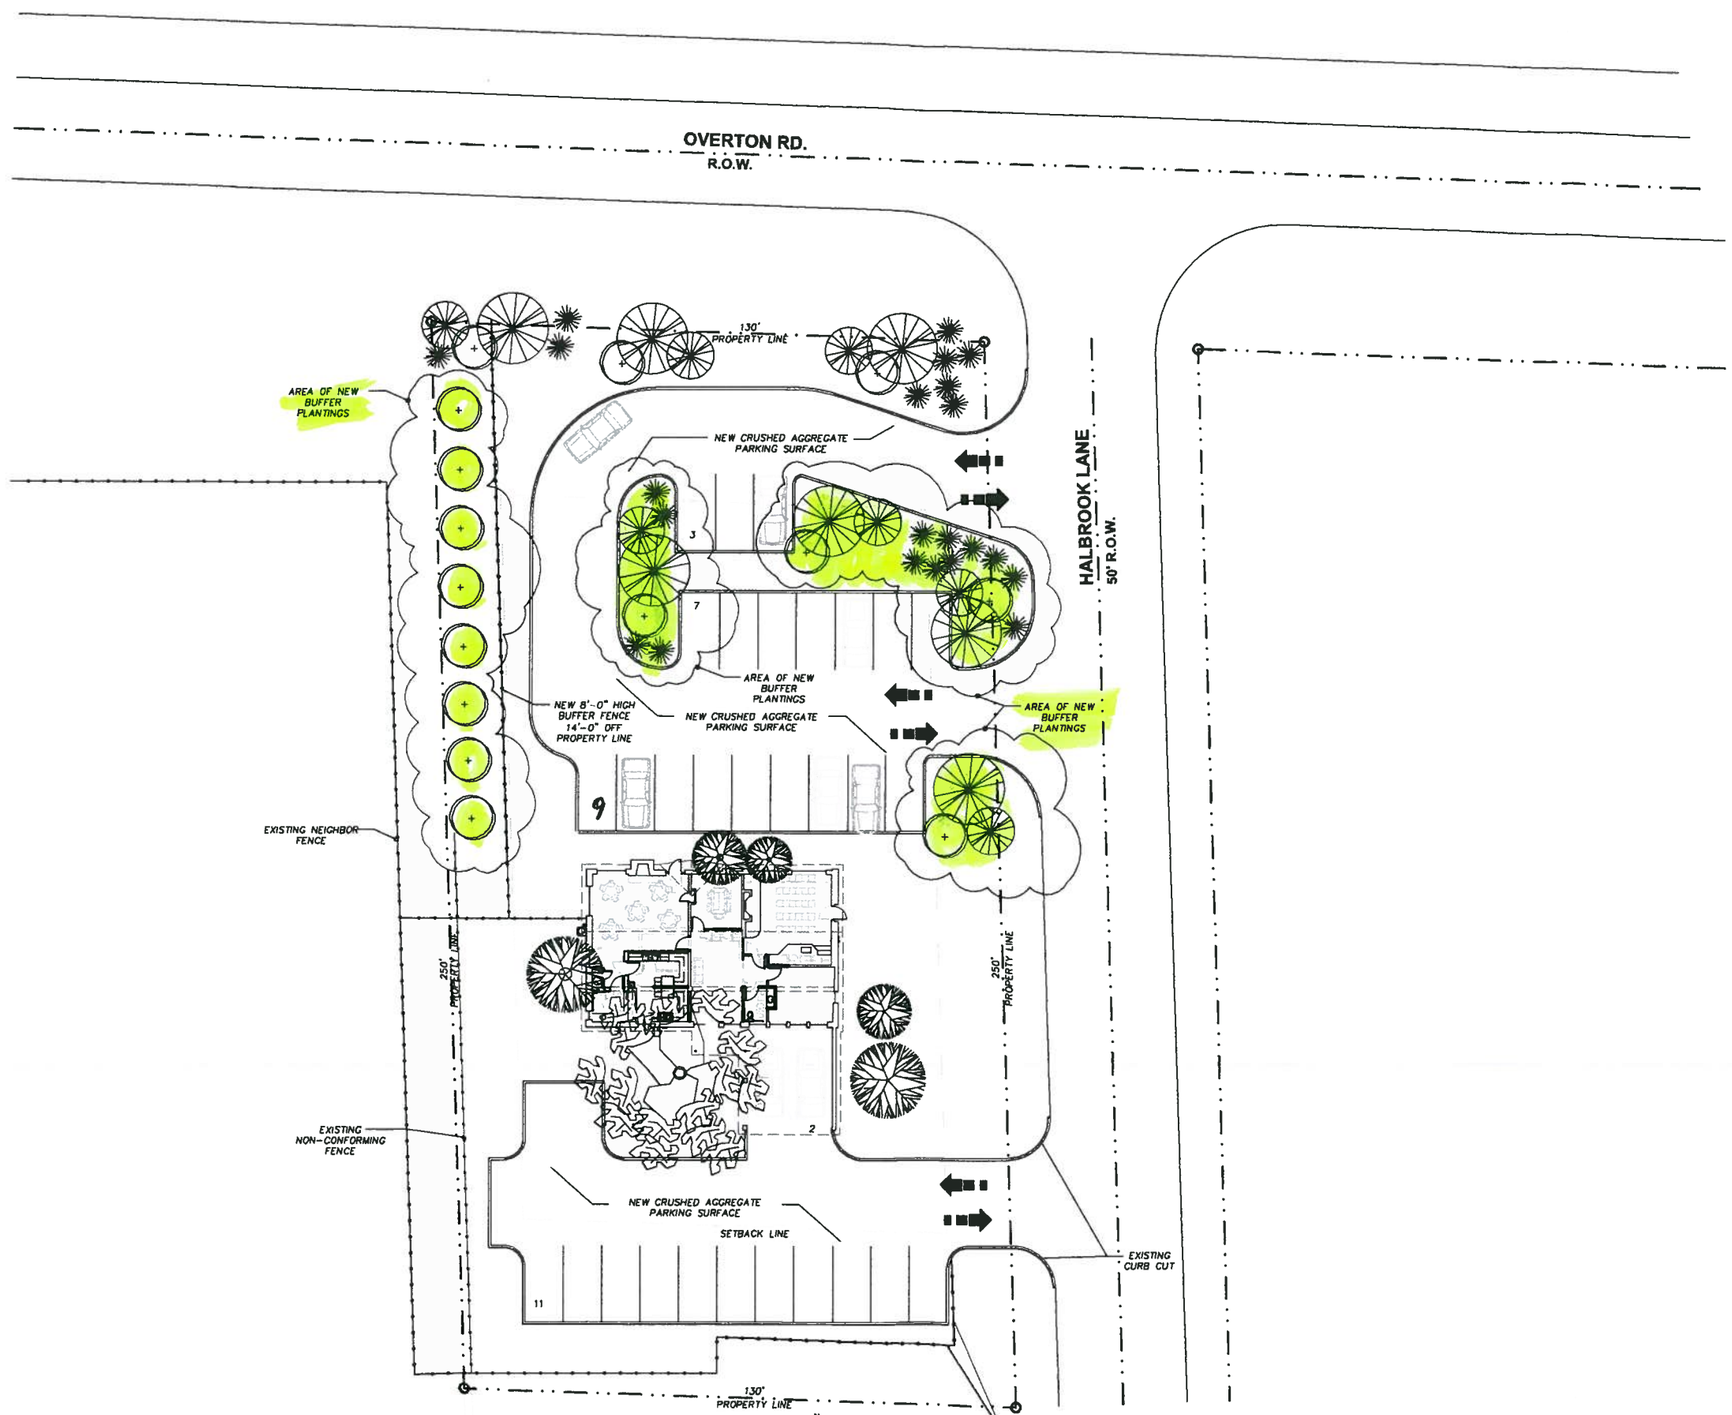

1'-9 5/8'

1 A1.1 **SITE PLAN**

SCALE: 1/16" = 1'-0"

NOTE:
34 PARKING SPACES PROVIDED – 34 REQUIRED

1873

boomhover phillips architecture

REGISTERED ARCHITECT SCOTT BOOMHOVER AL 5941 STATE OF ALABAMA

DESIGN REVIEW

A LIFE SAFETY PLAN FOR:

KNESSETH ISRAEL
3129 OVERTON ROAD
MOUNTAIN BROOK, ALABAMA 35223

REVISIONS	DESCRIPTION	DATE:	REVISION DATE:
REV# -	-	00-00-00	00-00-00

All Rights Reserved

DATE 11-09-12
SCALE AS NOTED

SITE PLAN

SHEET: A-1.1