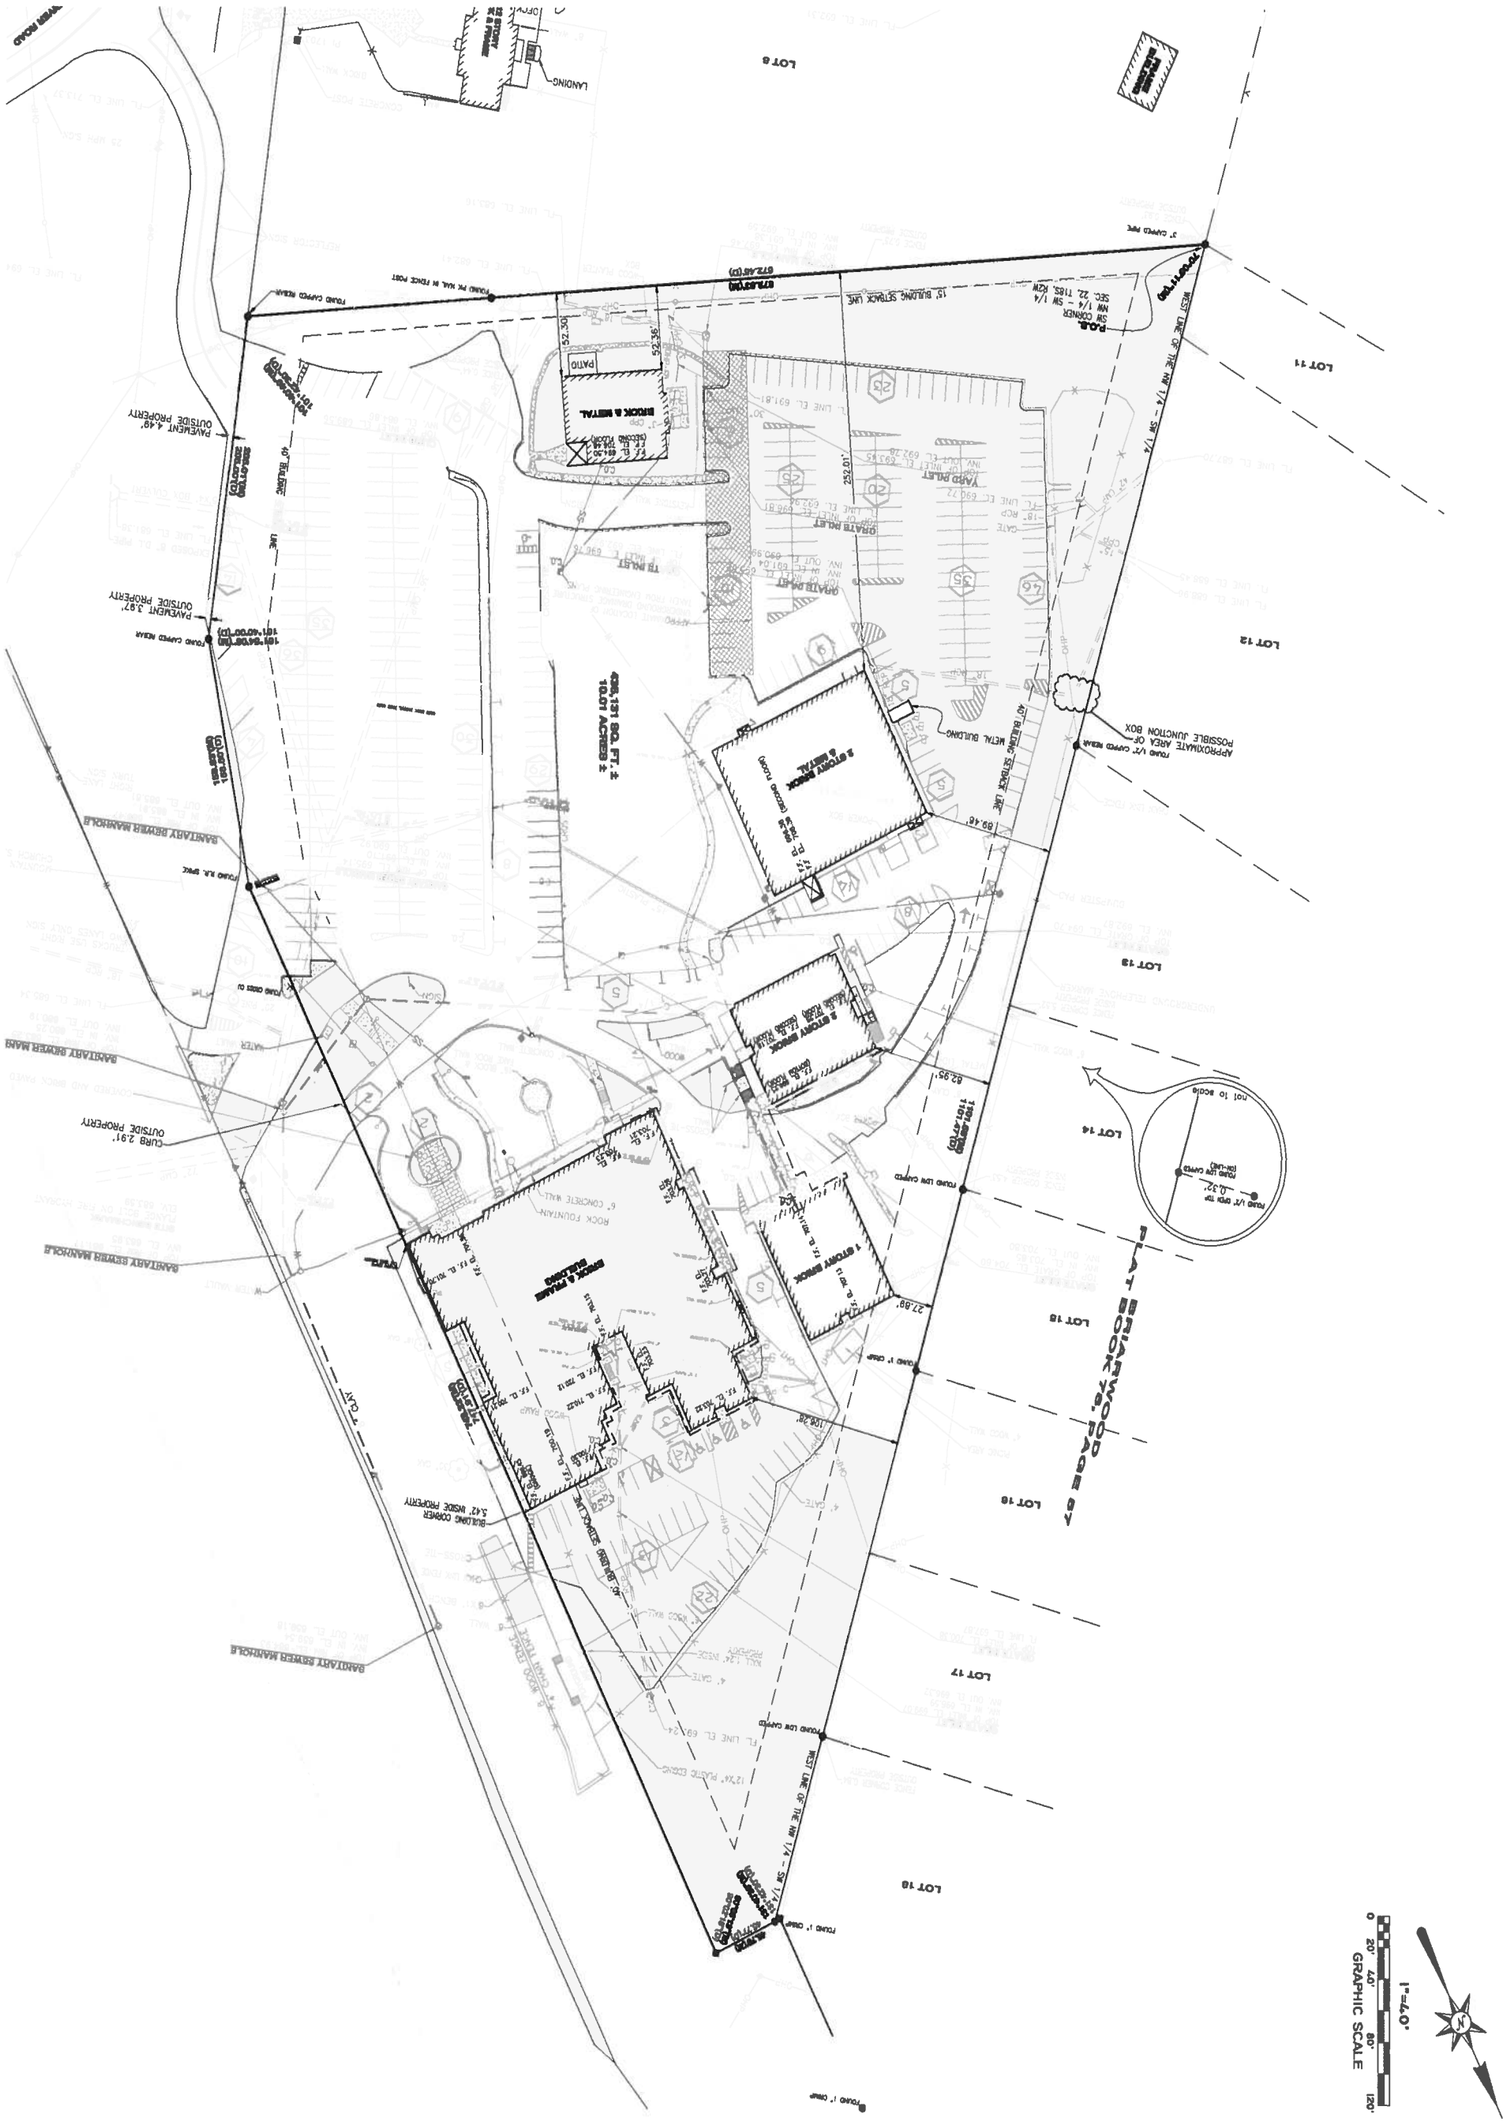

GONZALEZ - STRENGTH & ASSOCIATES, INC.
CIVIL ENGINEERING, LAND SURVEYING, PLANNING, TRAFFIC & TRANSPORTATION
2170 PARKWAY LAKE DRIVE
HOOVER, ALABAMA 35244
PHONE: (205) 942-2468
FAX: (205) 942-2033
www.Gonzalez-Strength.com

NOT VALID UNLESS SIGNATURE IS SHOWN

© Copyright 2007

TITLE: EXISTING CONDITIONS SITE MAP

MOUNTAIN BROOK COMMUNITY CHURCH

2001 HIGHWAY 280
BIRMINGHAM, ALABAMA

BARRETT ARCHITECTURAL STUDIO

BIRMINGHAM, ALABAMA

DRWN. BY	CHKD. BY	SCALE	DATE
B. HARRIS, P.E.	B. HARRIS, P.E.	1"=40'	5/1/13

REVISIONS

NO.	DESCRIPTION	DATE
0	ISSUED FOR APPROVAL	-

THIS DRAWING IS THE PROPERTY OF GONZALEZ - STRENGTH AND ASSOCIATES, INC. AND IS NOT TO BE REPRODUCED OR ALTERED IN WHOLE OR PART OR WHEN NOT THE ORIGINAL OF ORIGINAL - GONZALEZ - STRENGTH AND ASSOCIATES, INC. AND IS NOT TO BE REPRODUCED WITHOUT WRITTEN PERMISSION

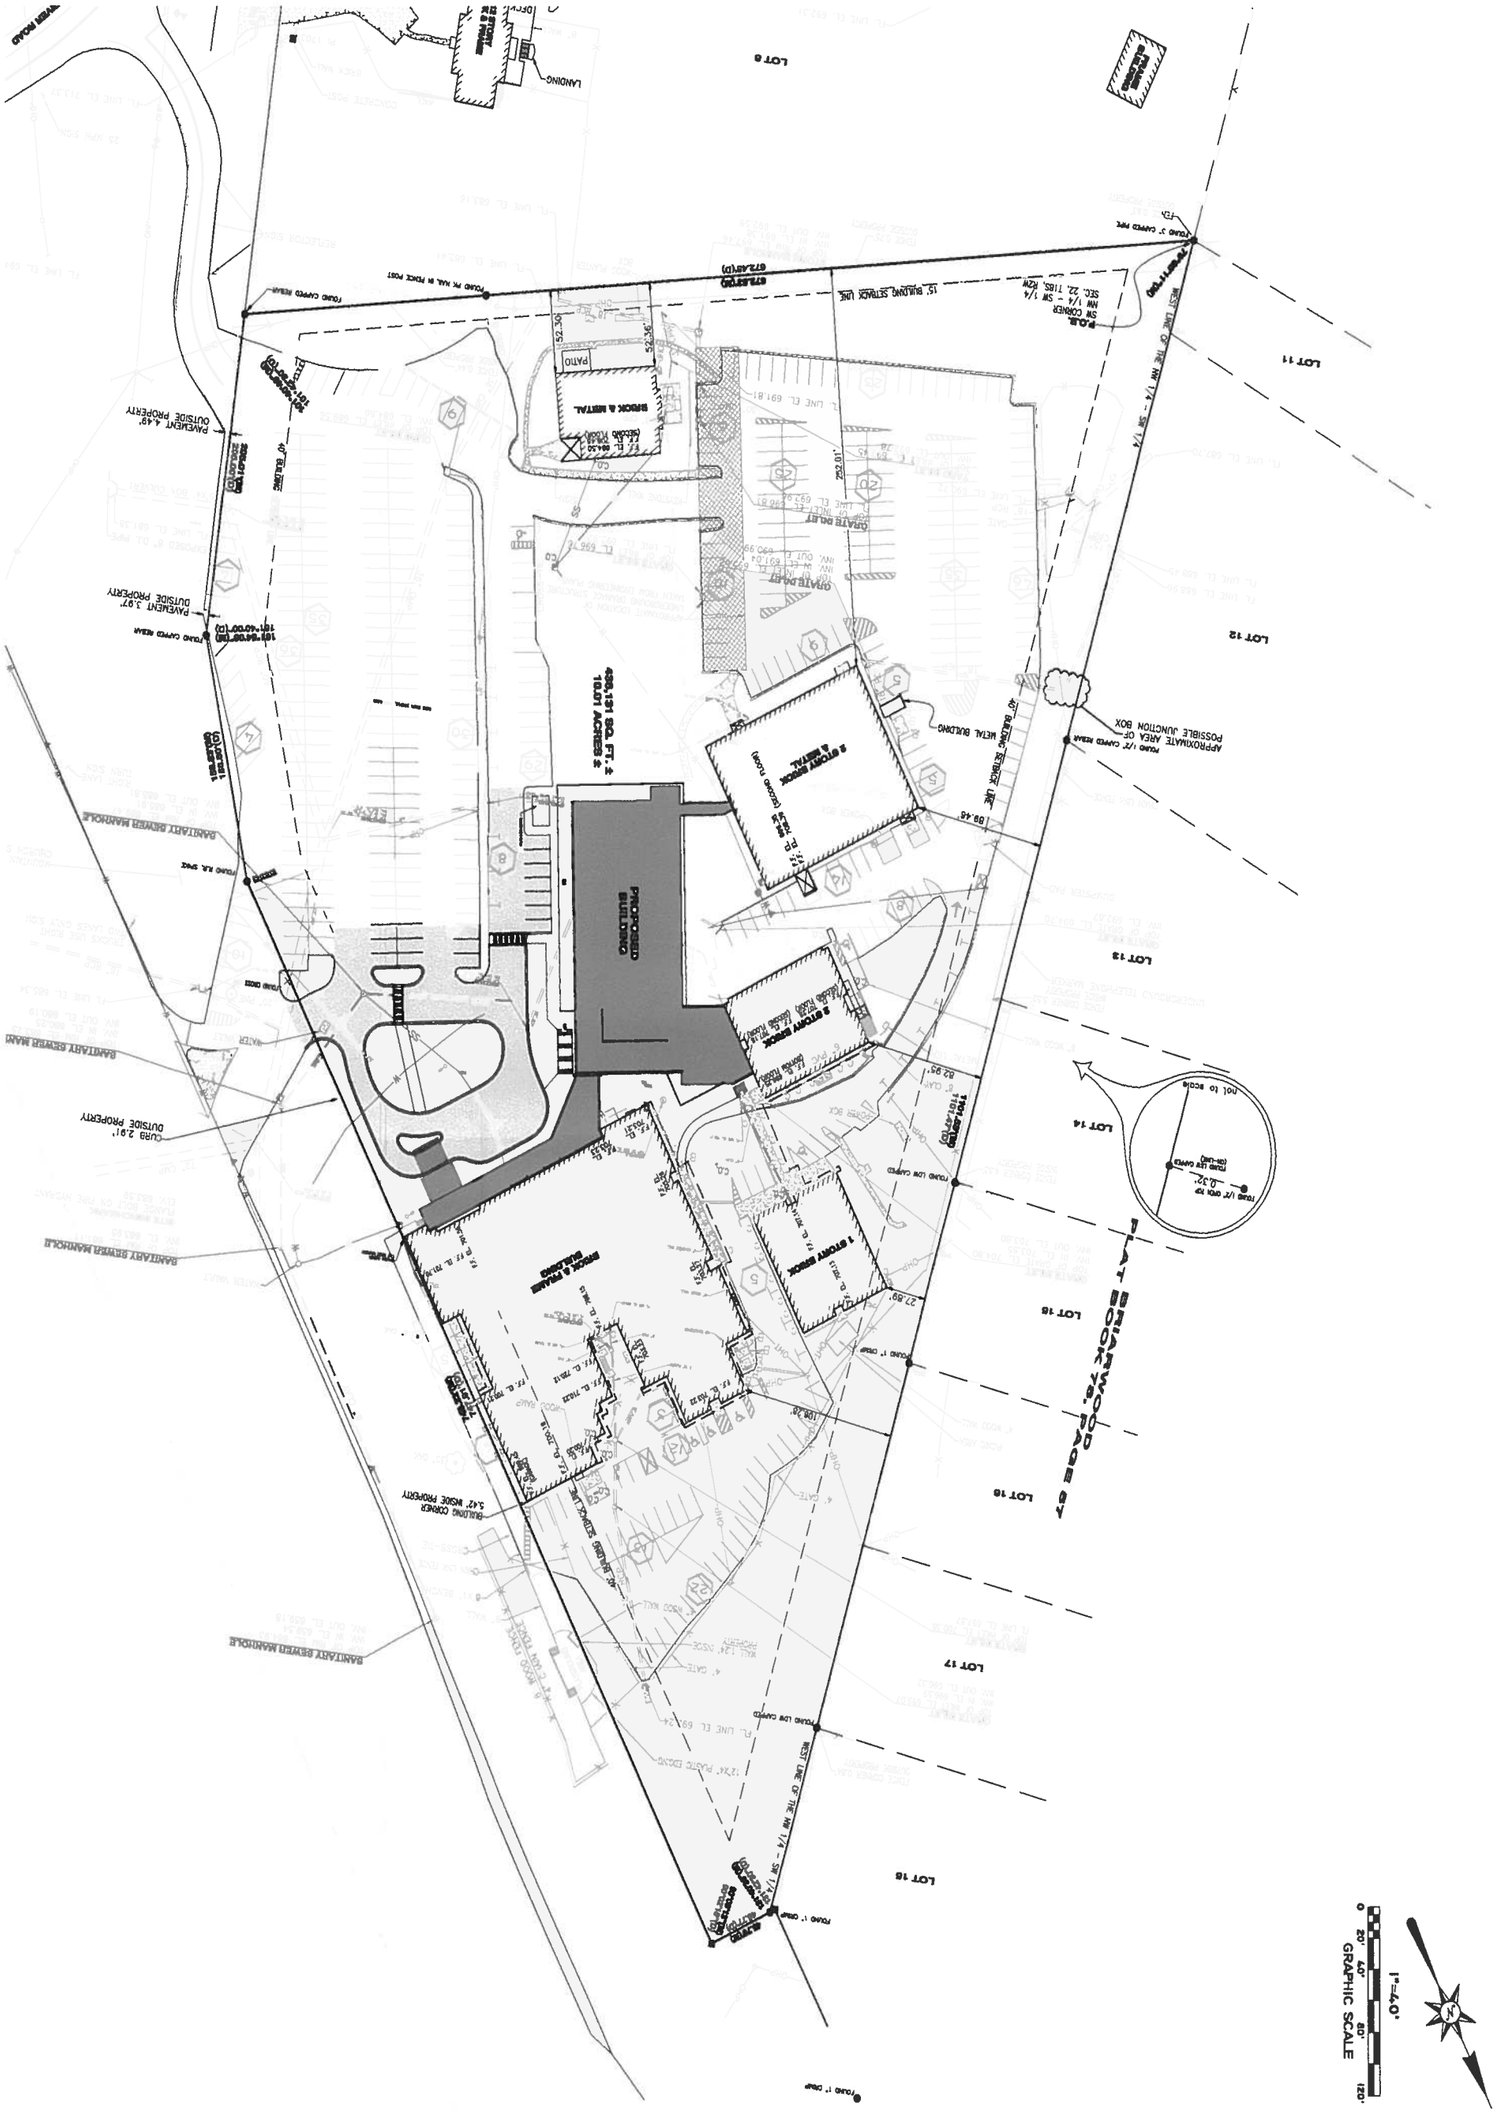

GONZALEZ - STRENGTH & ASSOCIATES, INC.
CIVIL ENGINEERING, LAND SURVEYING, PLANNING, TRAFFIC & TRANSPORTATION
2176 PARKWAY LAKE DRIVE
HOOVER, ALABAMA 35244
PHONE: (205) 942-2459
FAX: (205) 942-6033
www.Gonzalez-Strength.com

© Copyright 2007

NOT VALID UNLESS SIGNATURE IS SHOWN

TITLE: FUTURE CONDITIONS SITE MAP

MOUNTAIN BROOK COMMUNITY CHURCH
3001 HIGHWAY 280
BIRMINGHAM, ALABAMA

BARRETT ARCHITECTURAL STUDIO
BIRMINGHAM, ALABAMA

DWN. BY	CKD. BY	SCALE	DATE
B. HARRIS, P.E.	B. HARRIS, P.E.	1"=40'	8/1/13

REVISIONS

NO.	DESCRIPTION	DATE
0	ISSUED FOR APPROVAL	

THIS DRAWING IS THE PROPERTY OF GONZALEZ - STRENGTH AND ASSOCIATES, INC. AND IS NOT TO BE REPRODUCED OR ACTED IN WHOLE OR PART OR USED FOR ANY PURPOSE WITHOUT THE WRITTEN OF GONZALEZ - STRENGTH AND ASSOCIATES, INC. AND TO BE RETURNED UPON REQUEST.

SCHEMATIC DESIGN

A NEW CLASSROOM AND FELLOWSHIP BUILDING FOR:
MOUNTAIN BROOK COMMUNITY CHURCH
BIRMINGHAM, ALABAMA

BarrettArchitecture Studio
700 29th Street South | No. 206 Avon Place | Birmingham, Alabama 35233
205.250.6161 | www.barrettarchitecture.com

Revision Schedule	
Revision Date	Revision Number

REVISIONS

DATE 08.06.2013
PROJECT NUMBER 12-019
SHEET TITLE Architectural Site Plan
SHEET NUMBER A1.0
OF
PM Author CB Checker

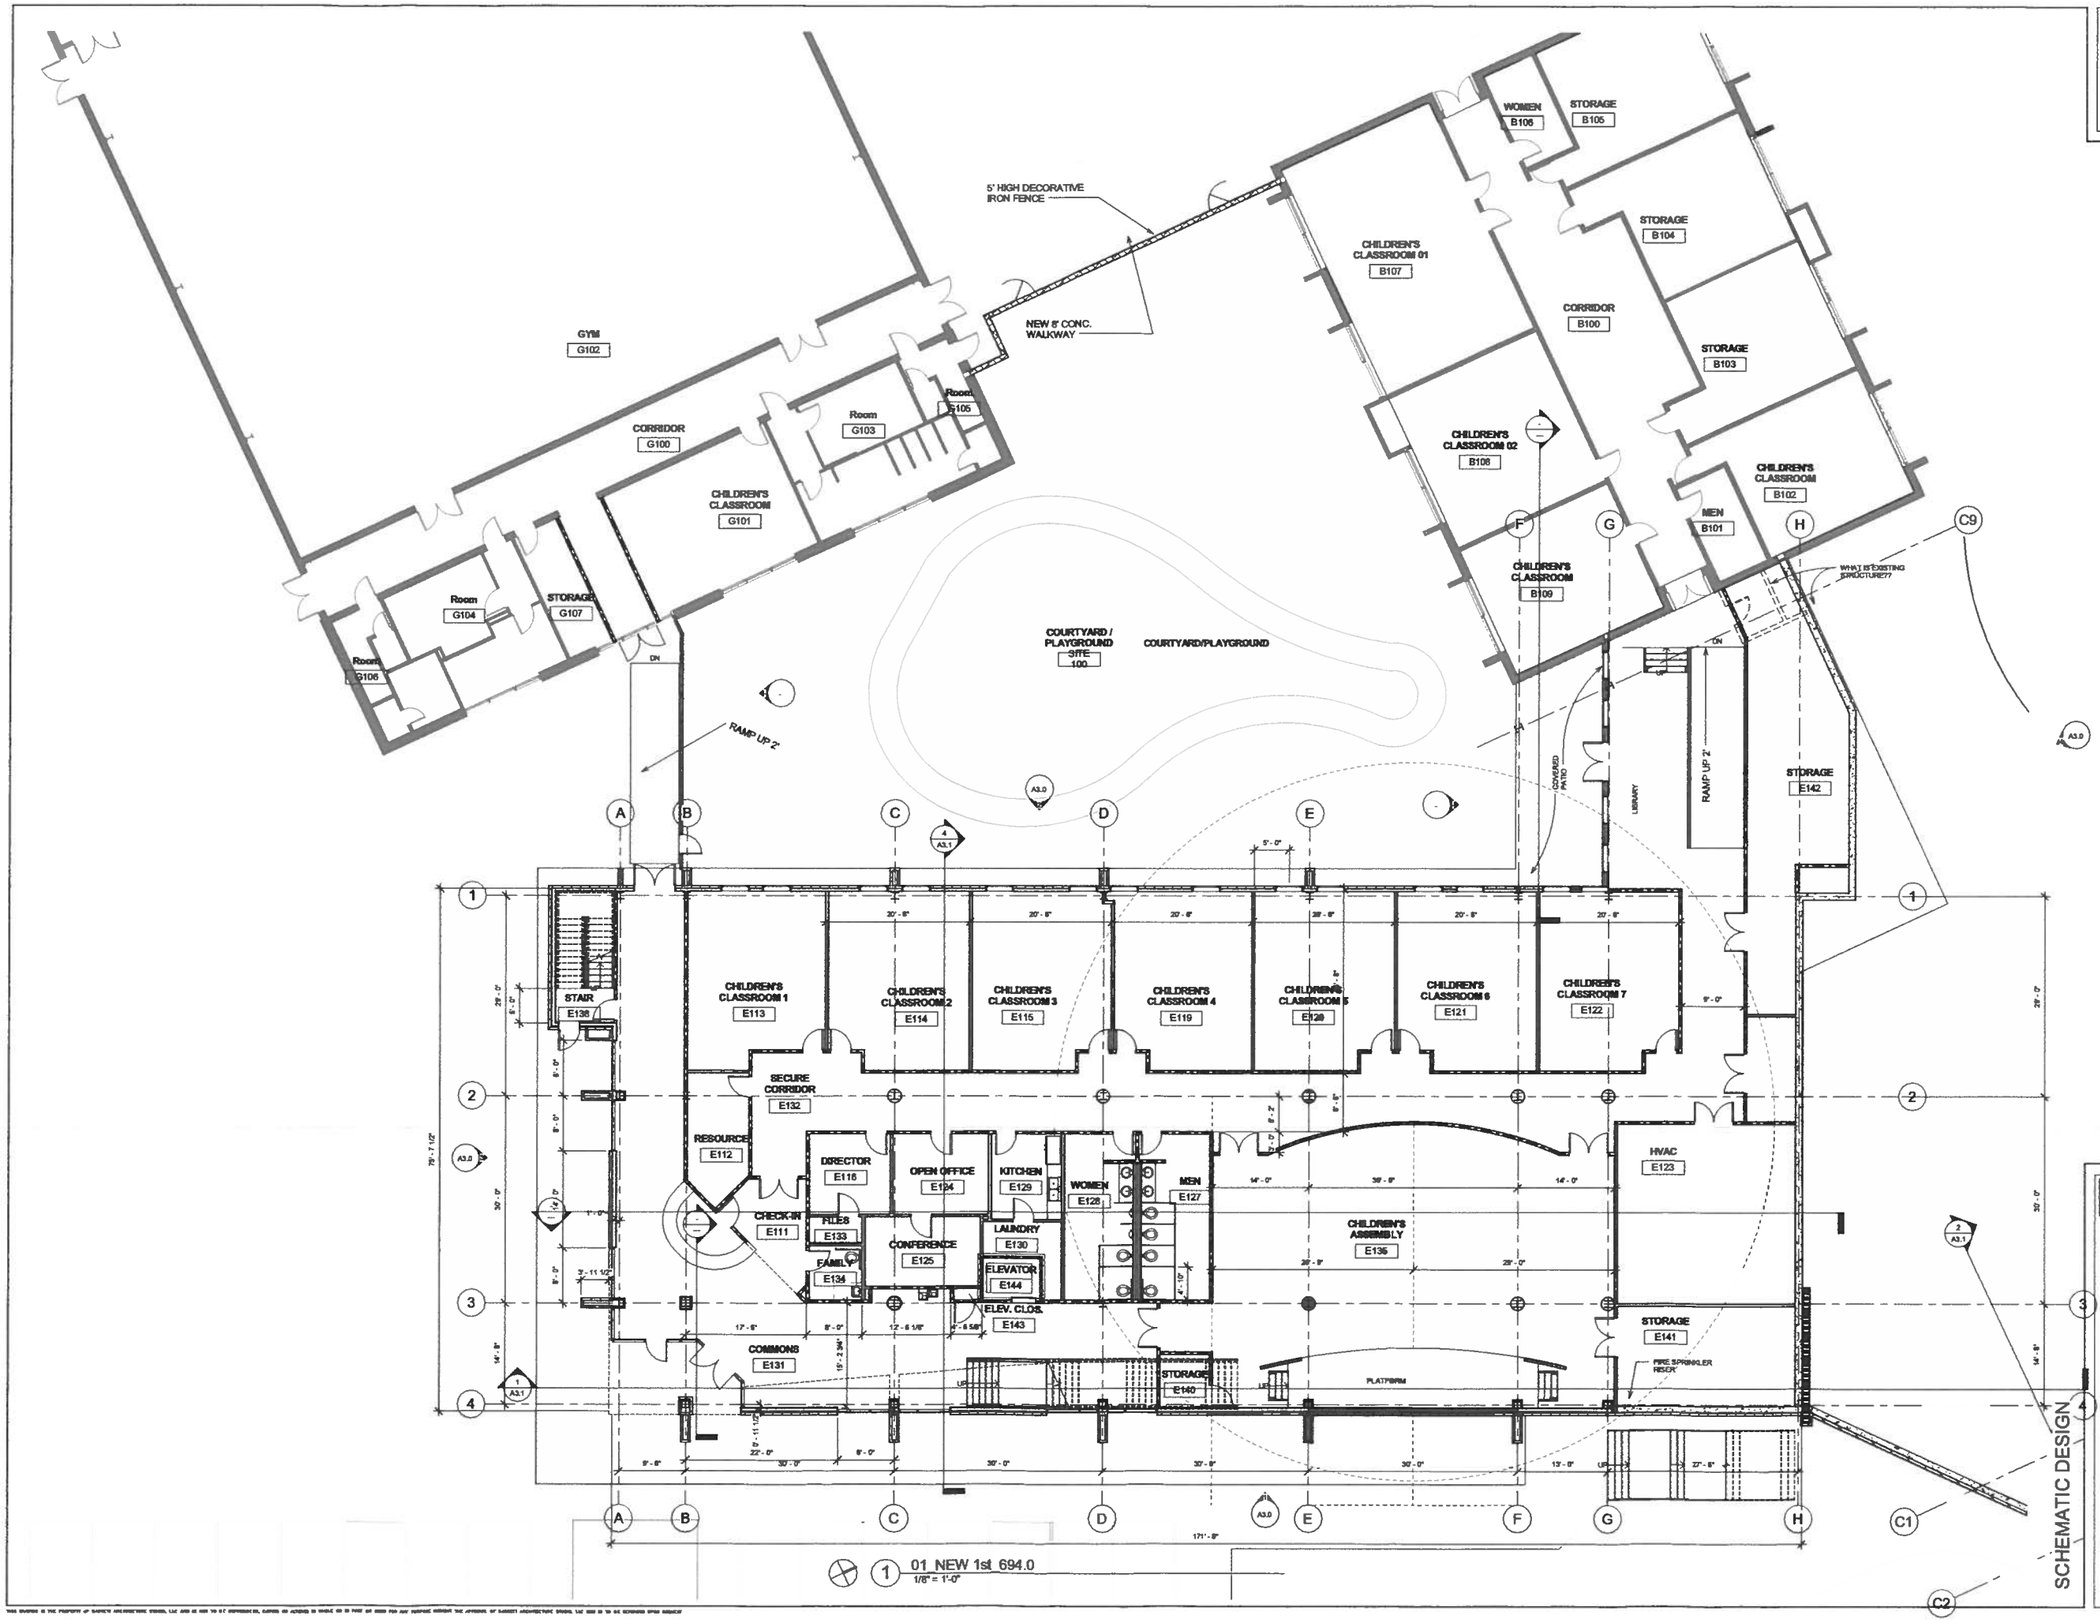

1 01_NEW 1st_694.0
1/8" = 1'-0"

BarrettArchitecture Studio
702 29th Street South No 206 Avon Place Birmingham, Alabama 35233
205.326.6161 | www.barrettarchitecture.com

A NEW CLASSROOM AND FELLOWSHIP BUILDING FOR:
MOUNTAIN BROOK COMMUNITY CHURCH
BIRMINGHAM, ALABAMA

Revision Schedule

Revision Date	Revision Number

SCHEMATIC DESIGN

REVISIONS

DATE	06.06.2013
PROJECT NUMBER	12-019
SHEET TITLE	First Floor Plan
SHEET NUMBER	A1.1

PM Author CK Checker

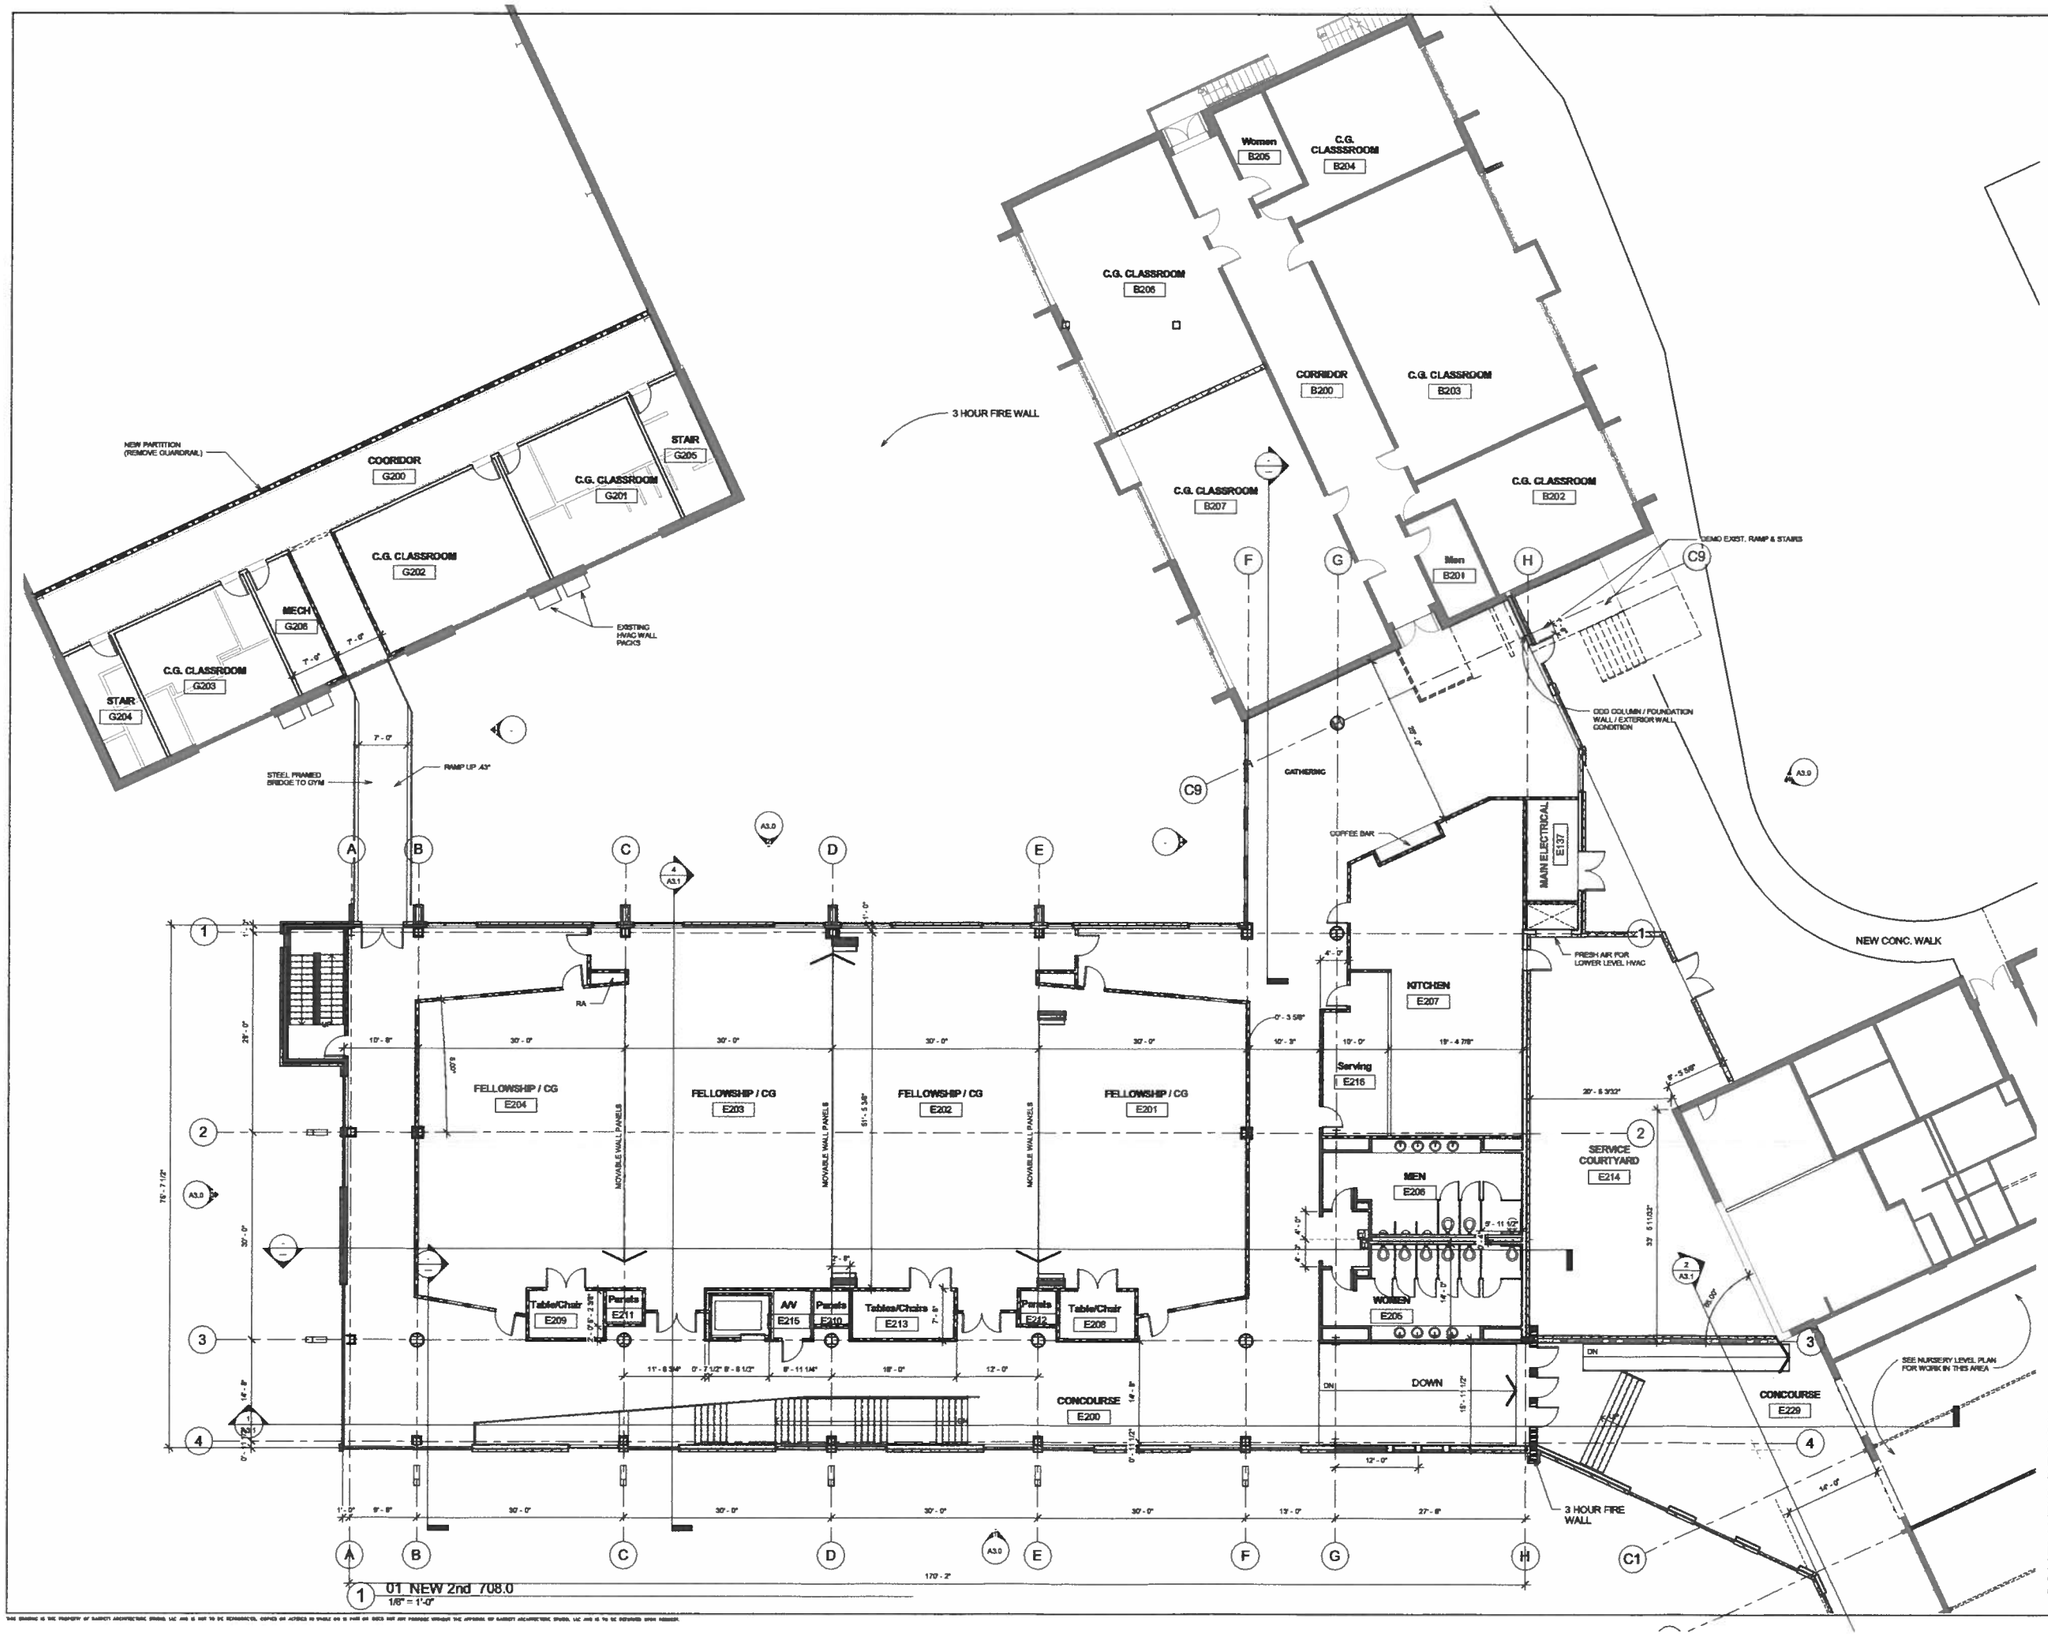

SCHEMATIC DESIGN

A NEW CLASSROOM AND FELLOWSHIP BUILDING FOR:
MOUNTAIN BROOK COMMUNITY CHURCH
BIRMINGHAM, ALABAMA

BarrettArchitectureStudio
700 29th Street South | No. 206 Avon Place Birmingham, Alabama 35233
205.250.6161 | www.barrettarchitecture.com

Revision Schedule	
Revision Date	Revision Number

REVISIONS

DATE	06.06.2013
PROJECT NUMBER	12-019
SHEET TITLE	Second Floor Plan
SHEET NUMBER	A1.2
PM Author	CK Checker