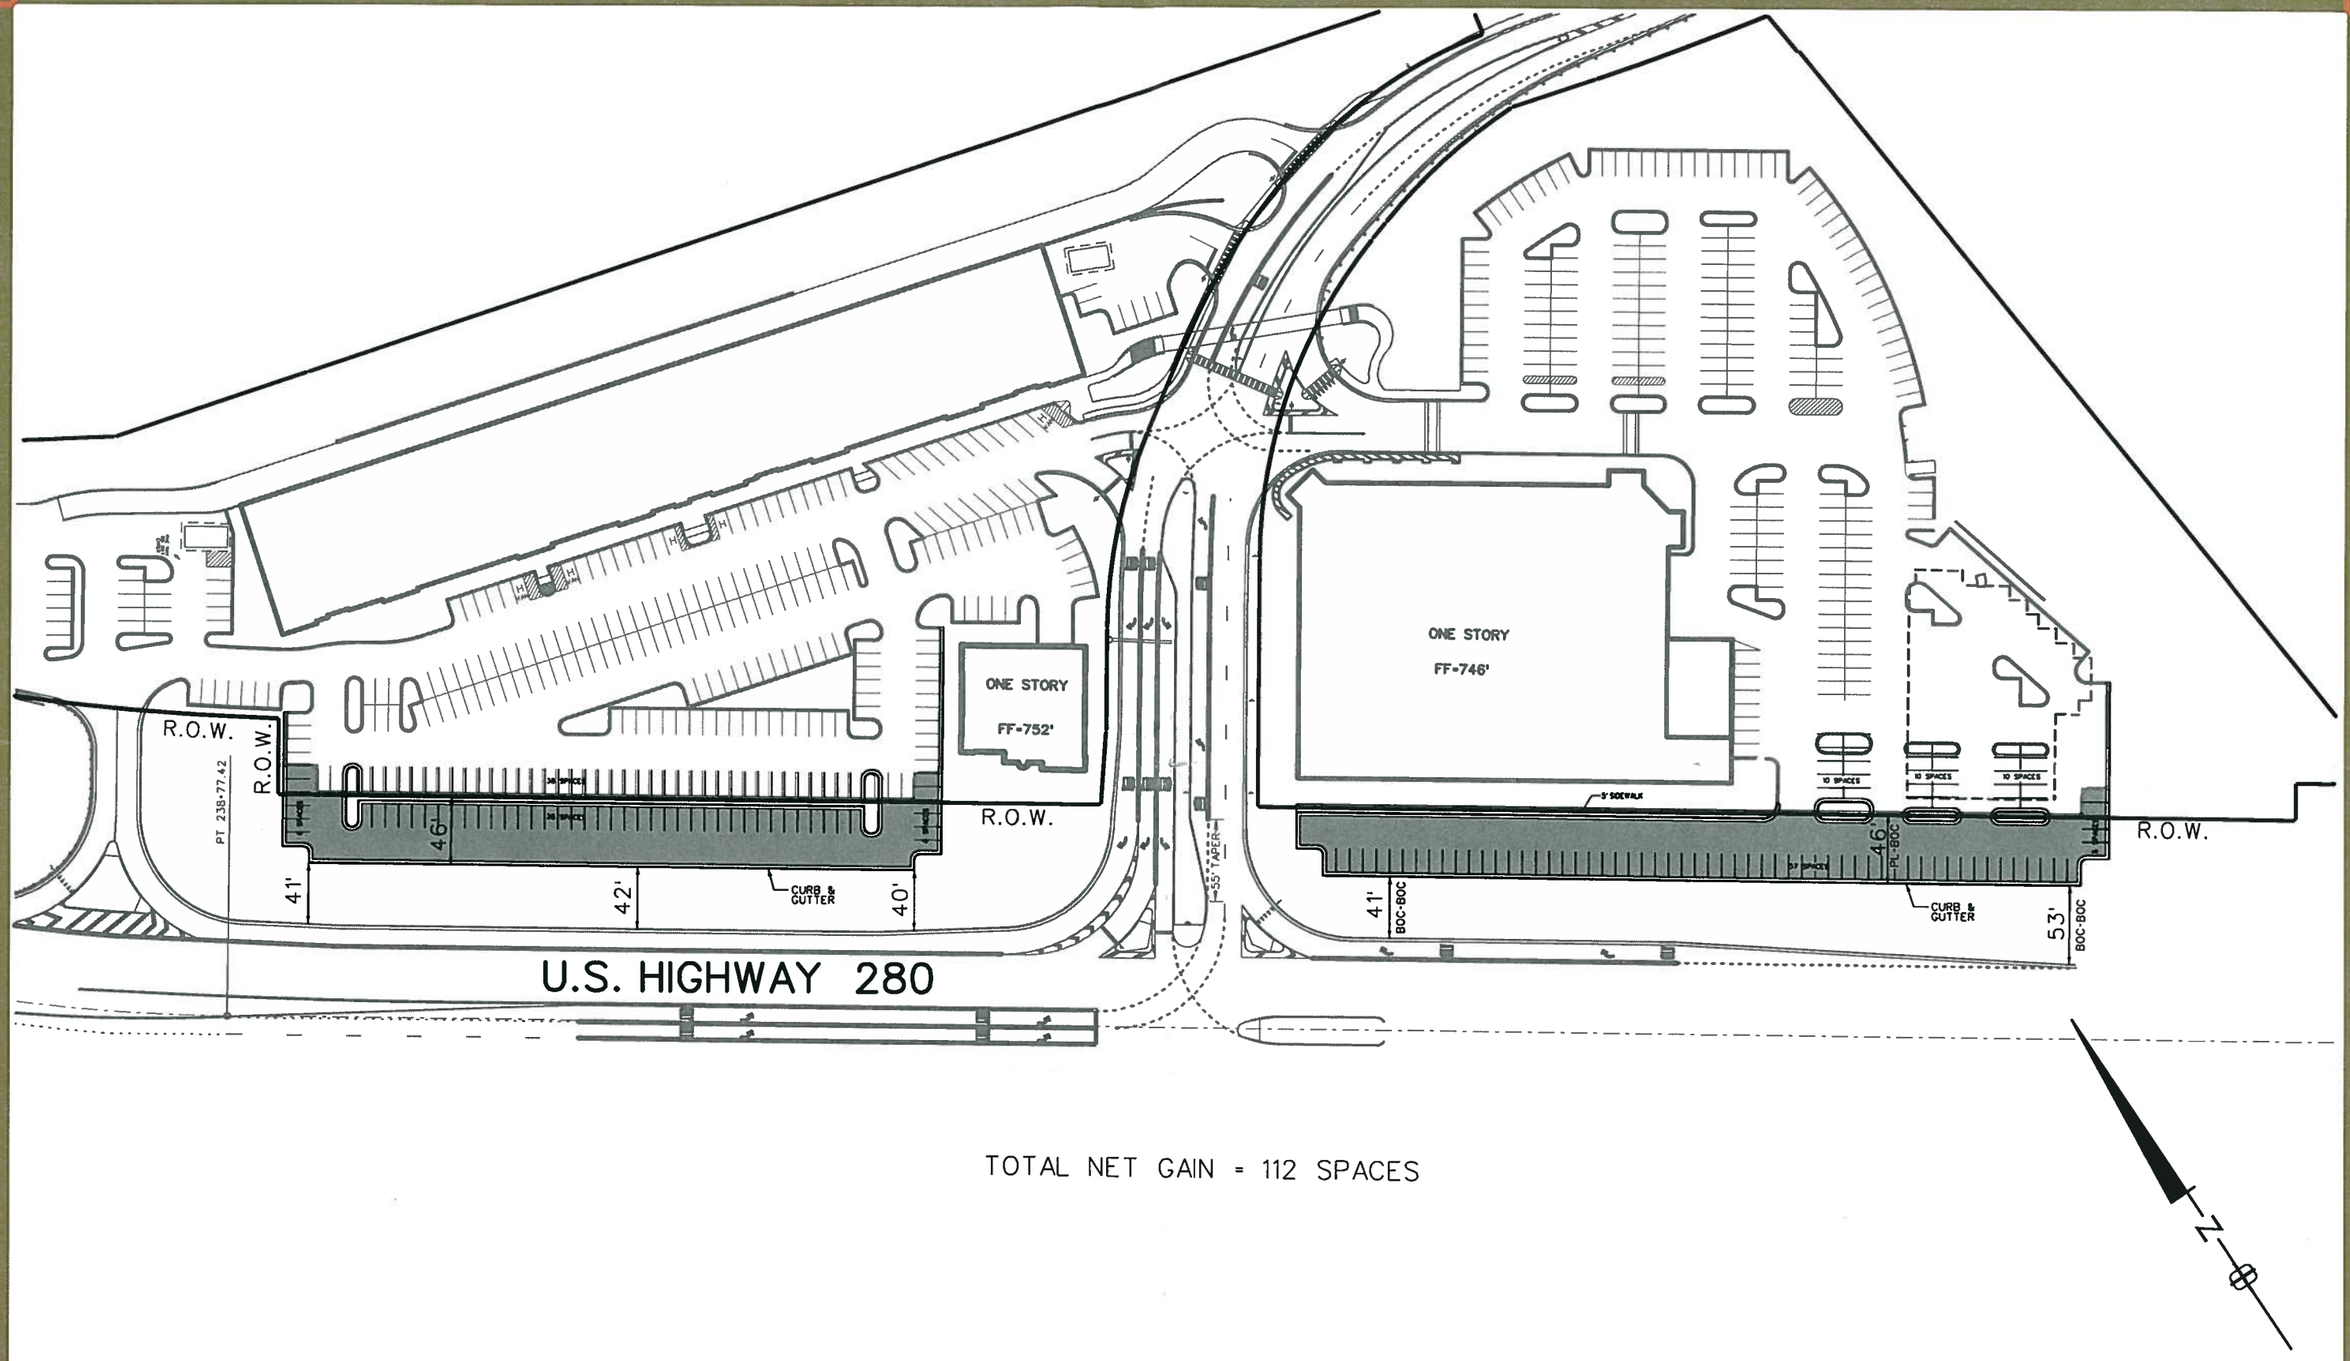

TOTAL NET GAIN = 112 SPACES

G:/13/054/DESIGN/13054-LP_OVERALL.DGN

GRAPHIC SCALE: 1"=100'
JOB NUMBER: 13-054
DATE: MARCH 22, 2013
DRAWN BY: RIC

CAHABA VILLAGE, MOUNTAIN BROOK, ALABAMA

ADDITIONAL PARKING EXHIBIT

SCHOEL
Consulting Engineers
1001 22ND STREET SOUTH
BIRMINGHAM, ALABAMA 35205
(205) 323-6166

13054-lp_OVERALL.dgn 3/25/2013 10:48:53 AM

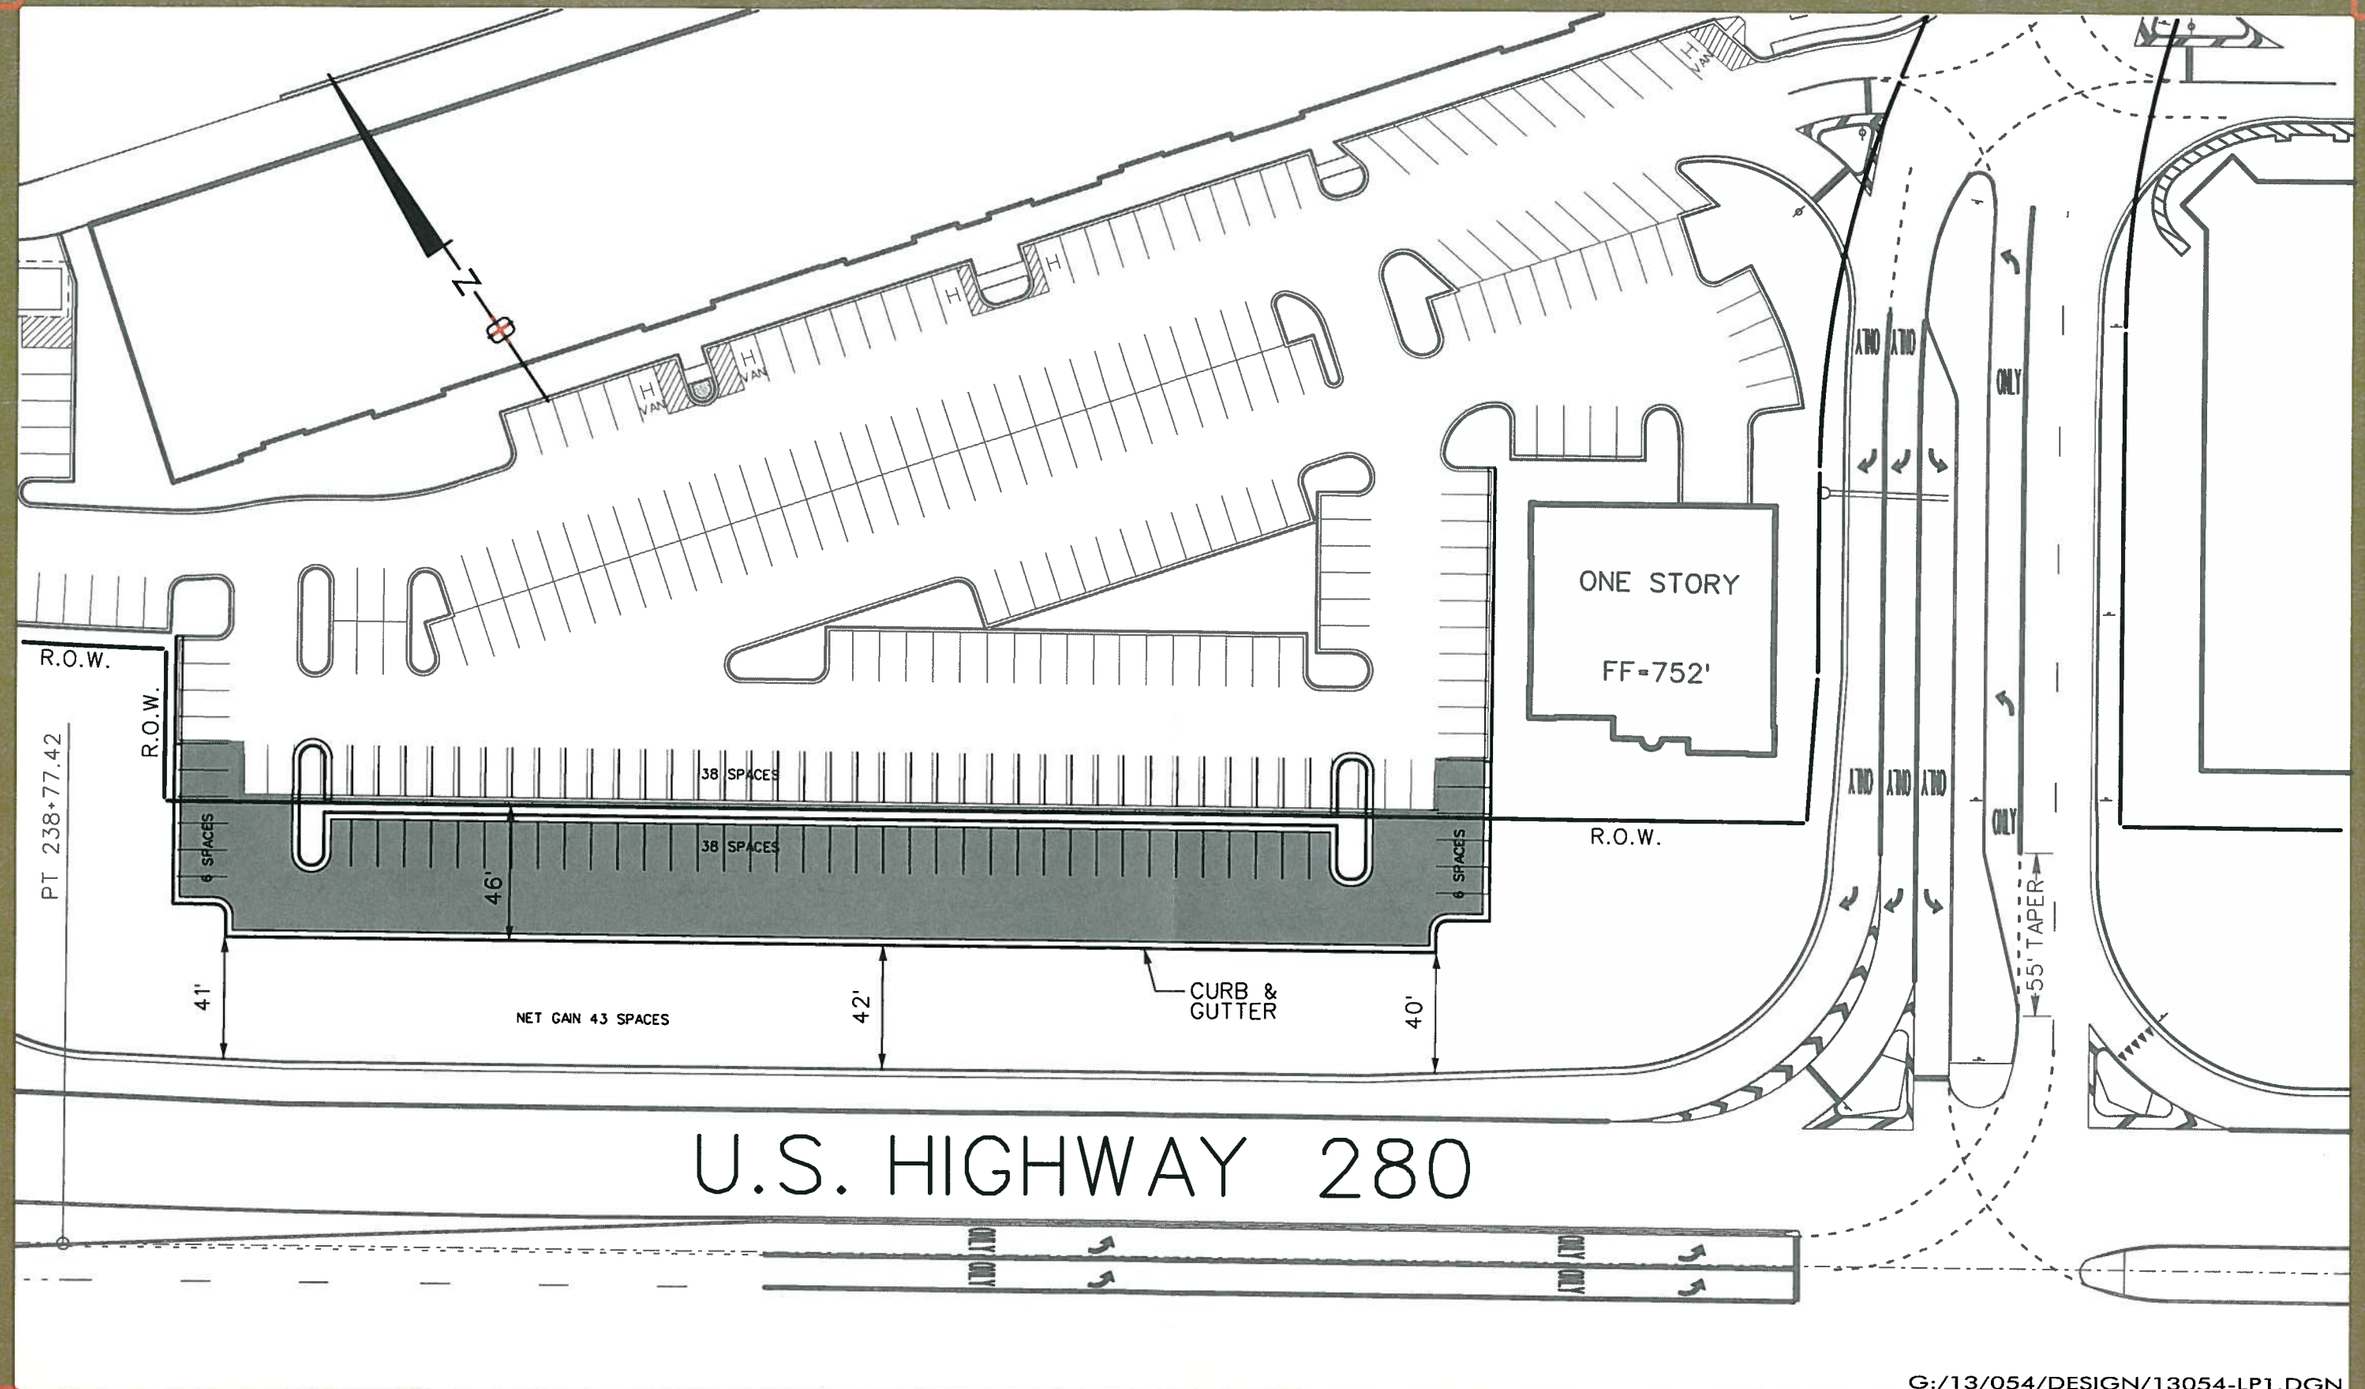

G:/13/054/DESIGN/13054-LP1.DGN

GRAPHIC SCALE: 1"=50'
JOB NUMBER: 13-054
DATE: MARCH 22, 2013
DRAWN BY: RIC

CAHABA VILLAGE, MOUNTAIN BROOK, ALABAMA

ADDITIONAL PARKING EXHIBIT

SCHOEL
Consulting Engineers
1001 22ND STREET SOUTH
BIRMINGHAM, ALABAMA 35205
(205) 323-6166

13054-lp1.dgn 3/25/2013 10:47:18 AM

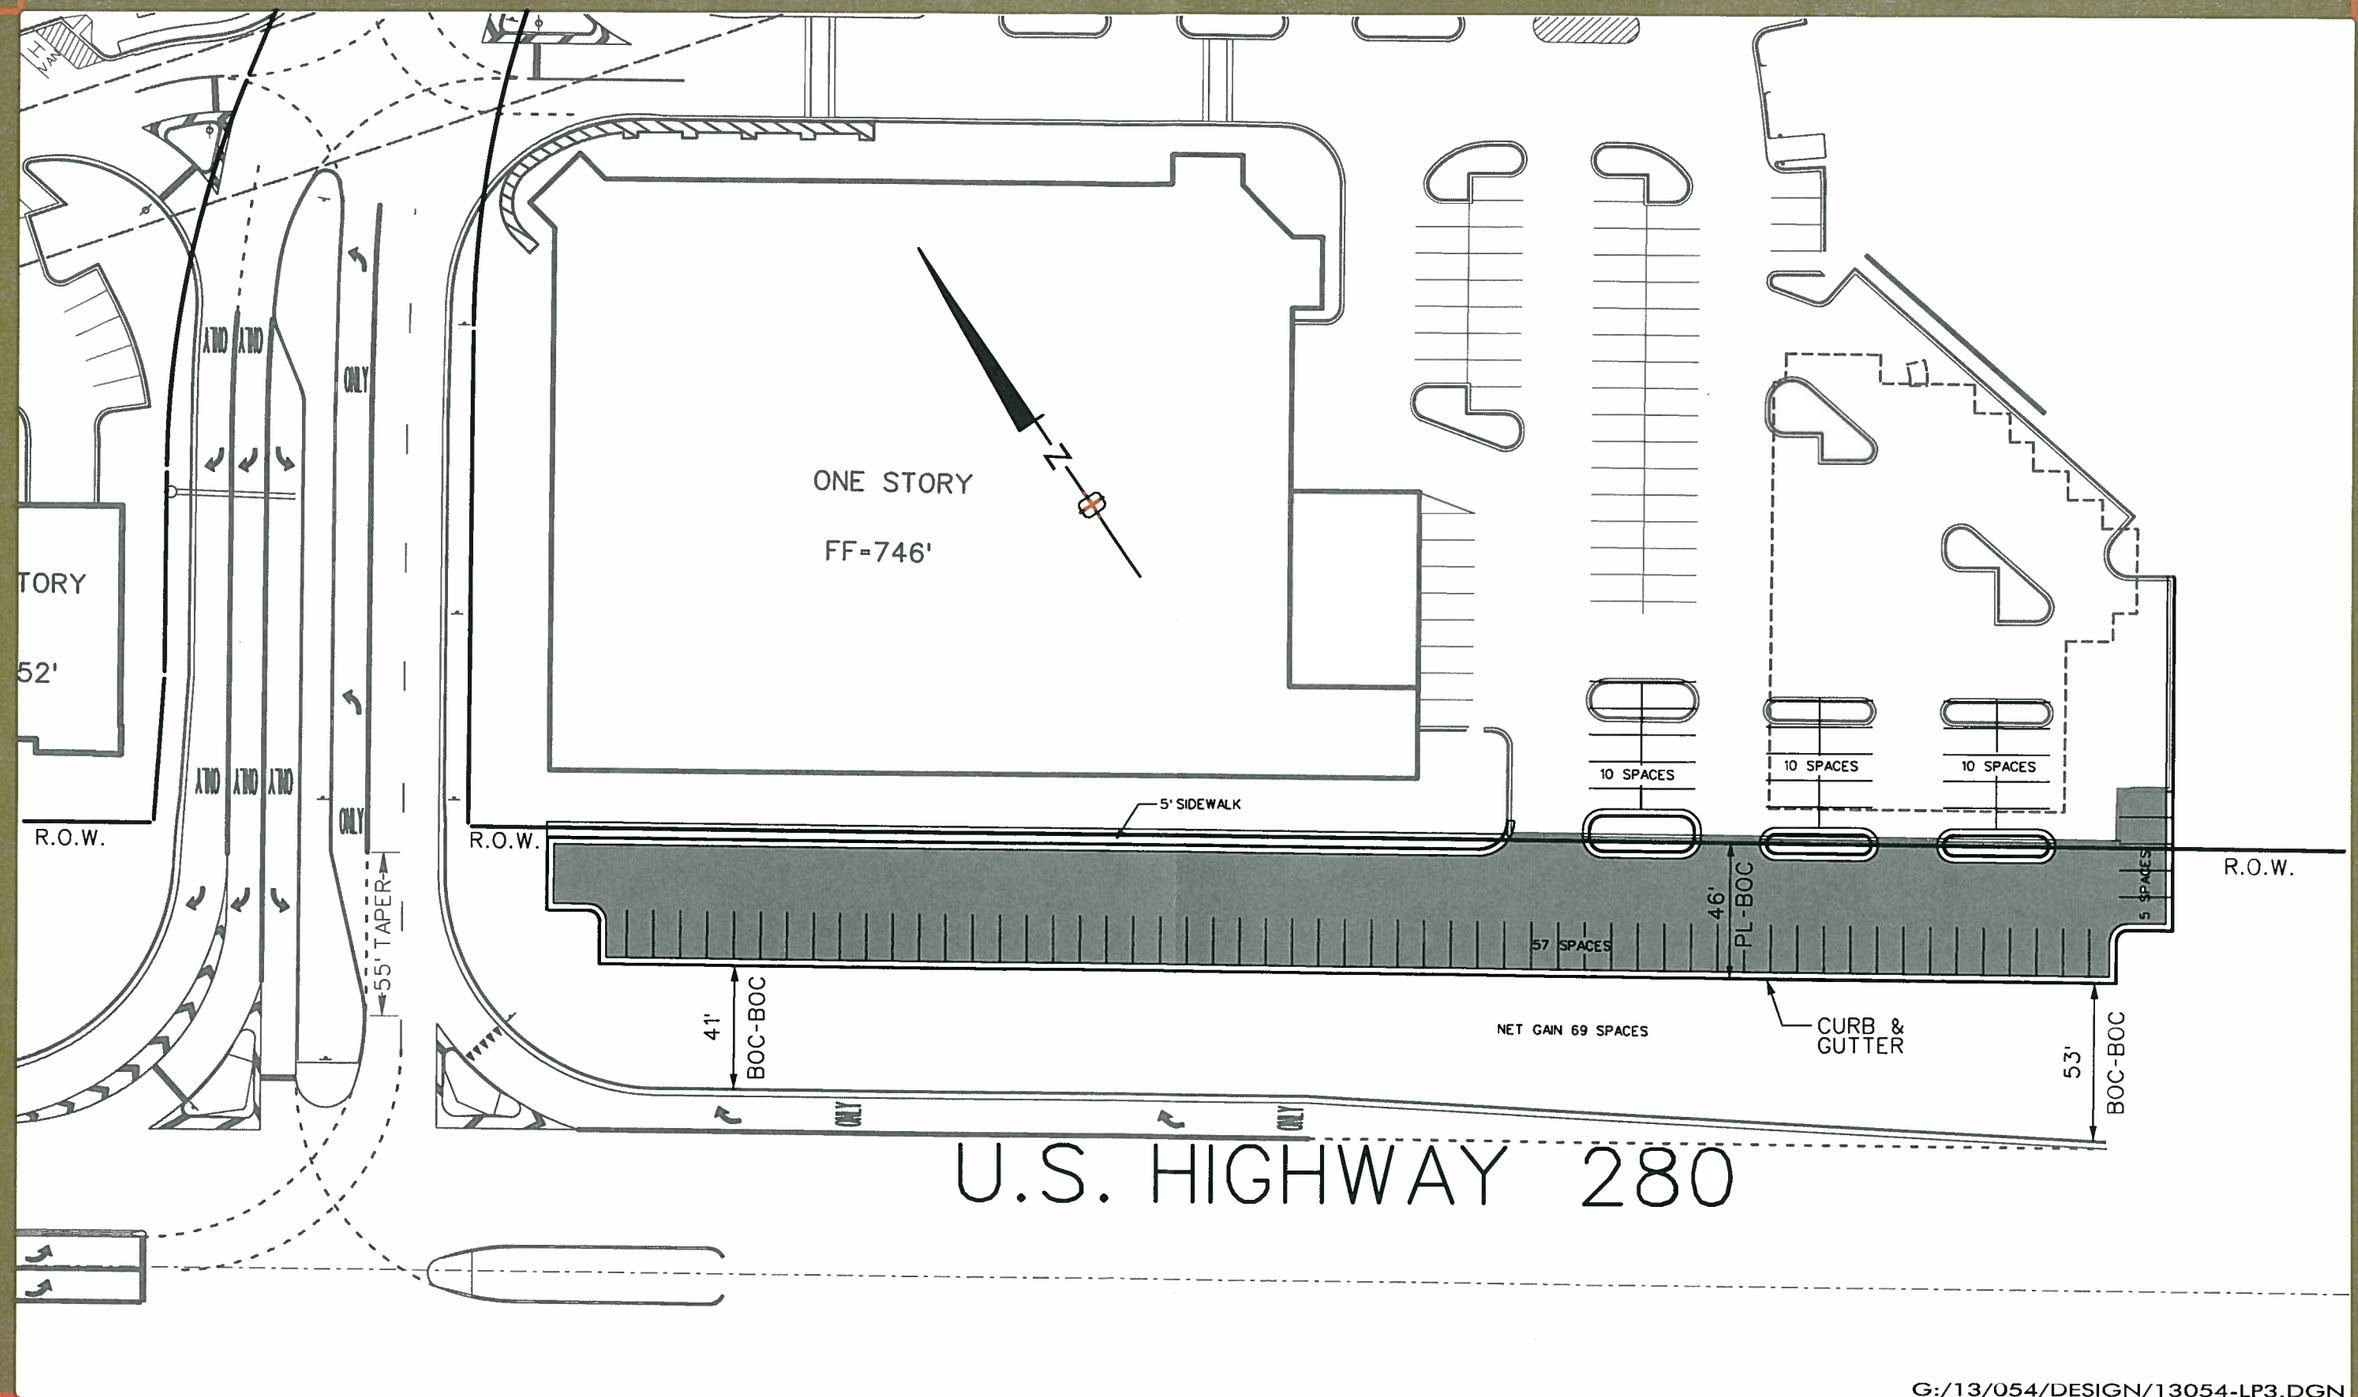

G:/13/054/DESIGN/13054-LP3.DGN

GRAPHIC SCALE: 1"=50'
JOB NUMBER: 13-054
DATE: MARCH 22, 2013
DRAWN BY: RIC

WHOLE FOODS, MOUNTAIN BROOK, ALABAMA

ADDITIONAL PARKING EXHIBIT

SCHOEL
Consulting Engineers
1001 22ND STREET SOUTH
BIRMINGHAM, ALABAMA 35205
(205) 323-6166

13054-lp3.dgn 3/25/2013 10:49:48 AM