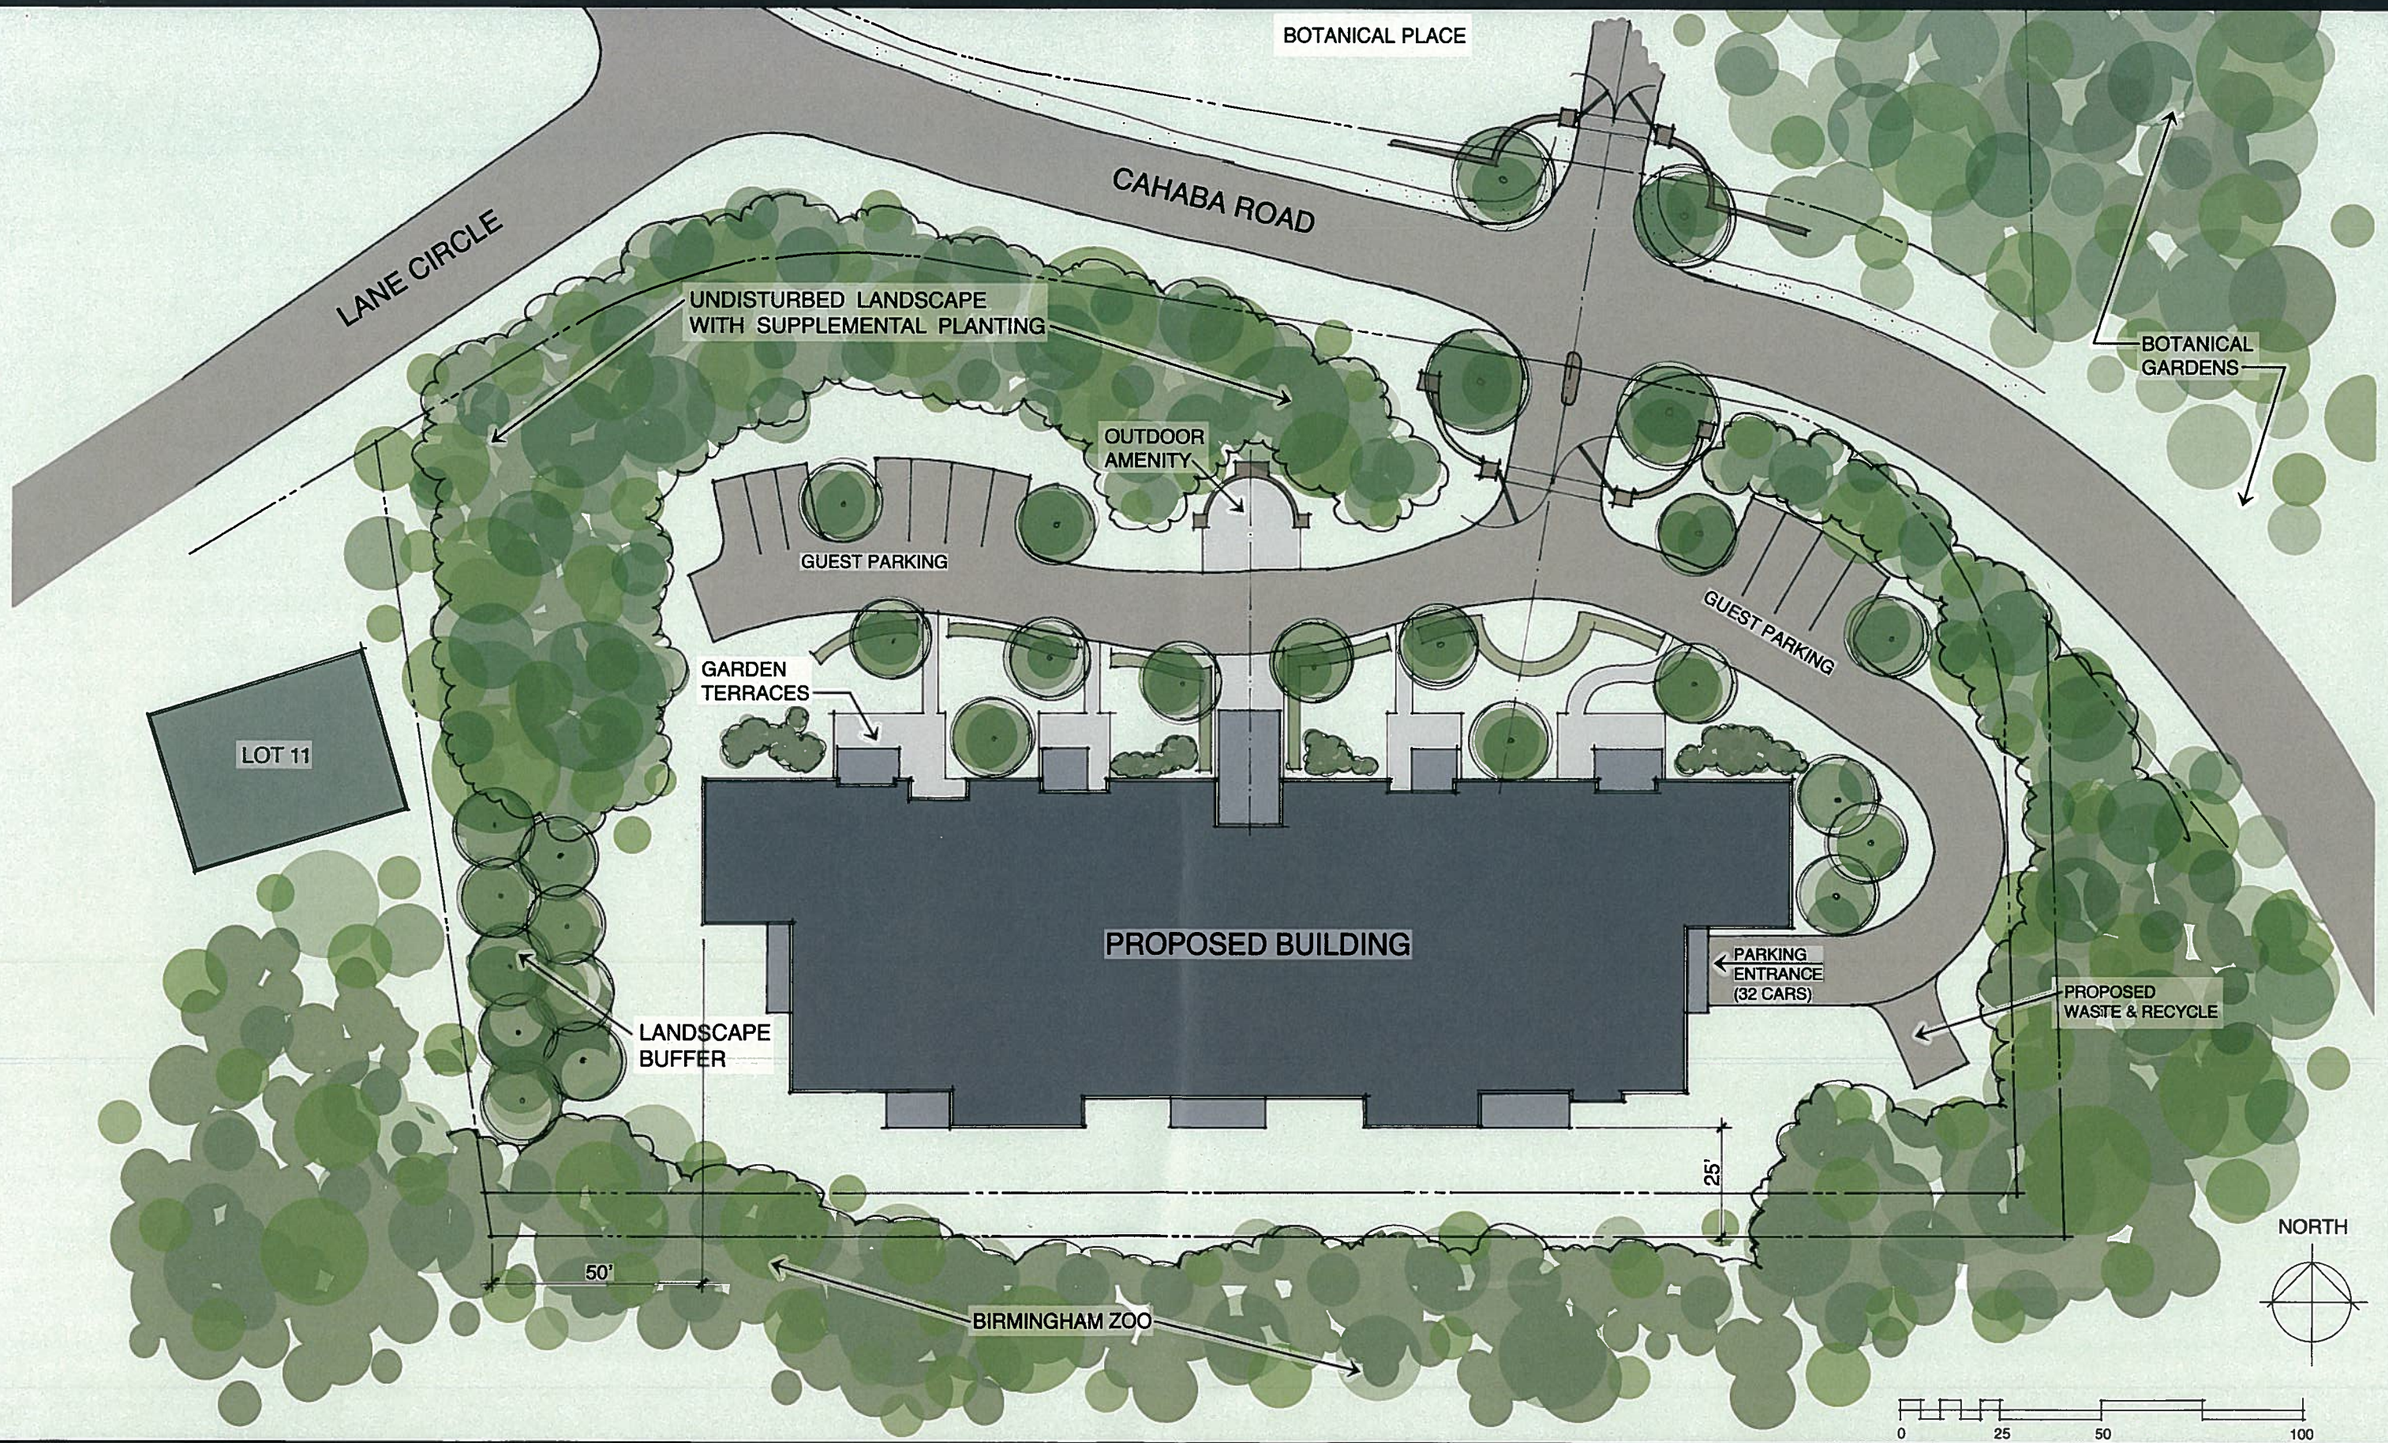

DEVELOPMENT PLAN

The MANNING

The MANNING

BarrettArchitectureStudio

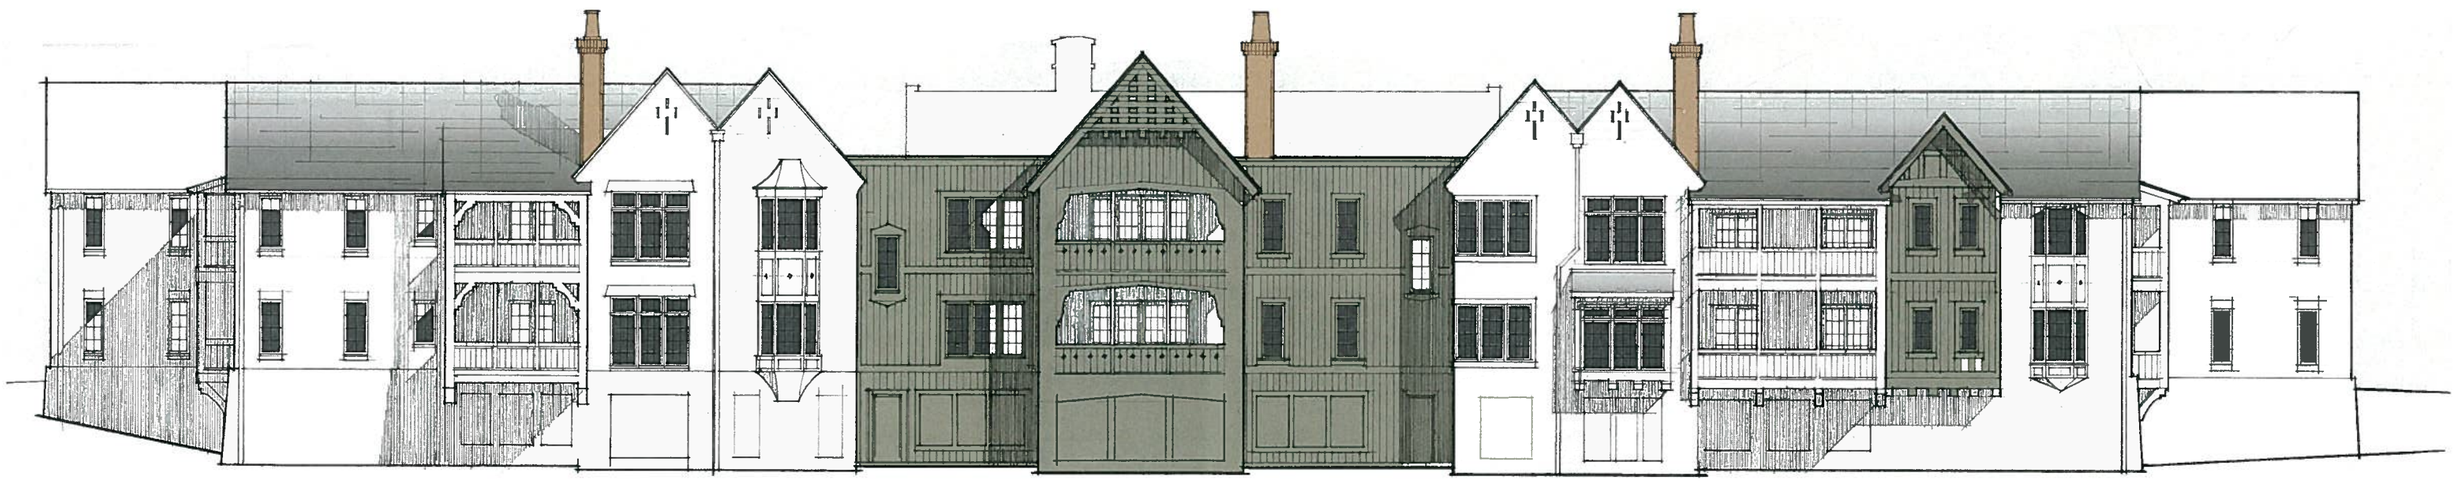

The MANNING

BarrettArchitectureStudio

CAHABA ROAD

Boylston
UNITS 107, 207

Allston
UNITS 105, 205

Allston
UNITS 103, 203

Boylston
UNITS 101, 201

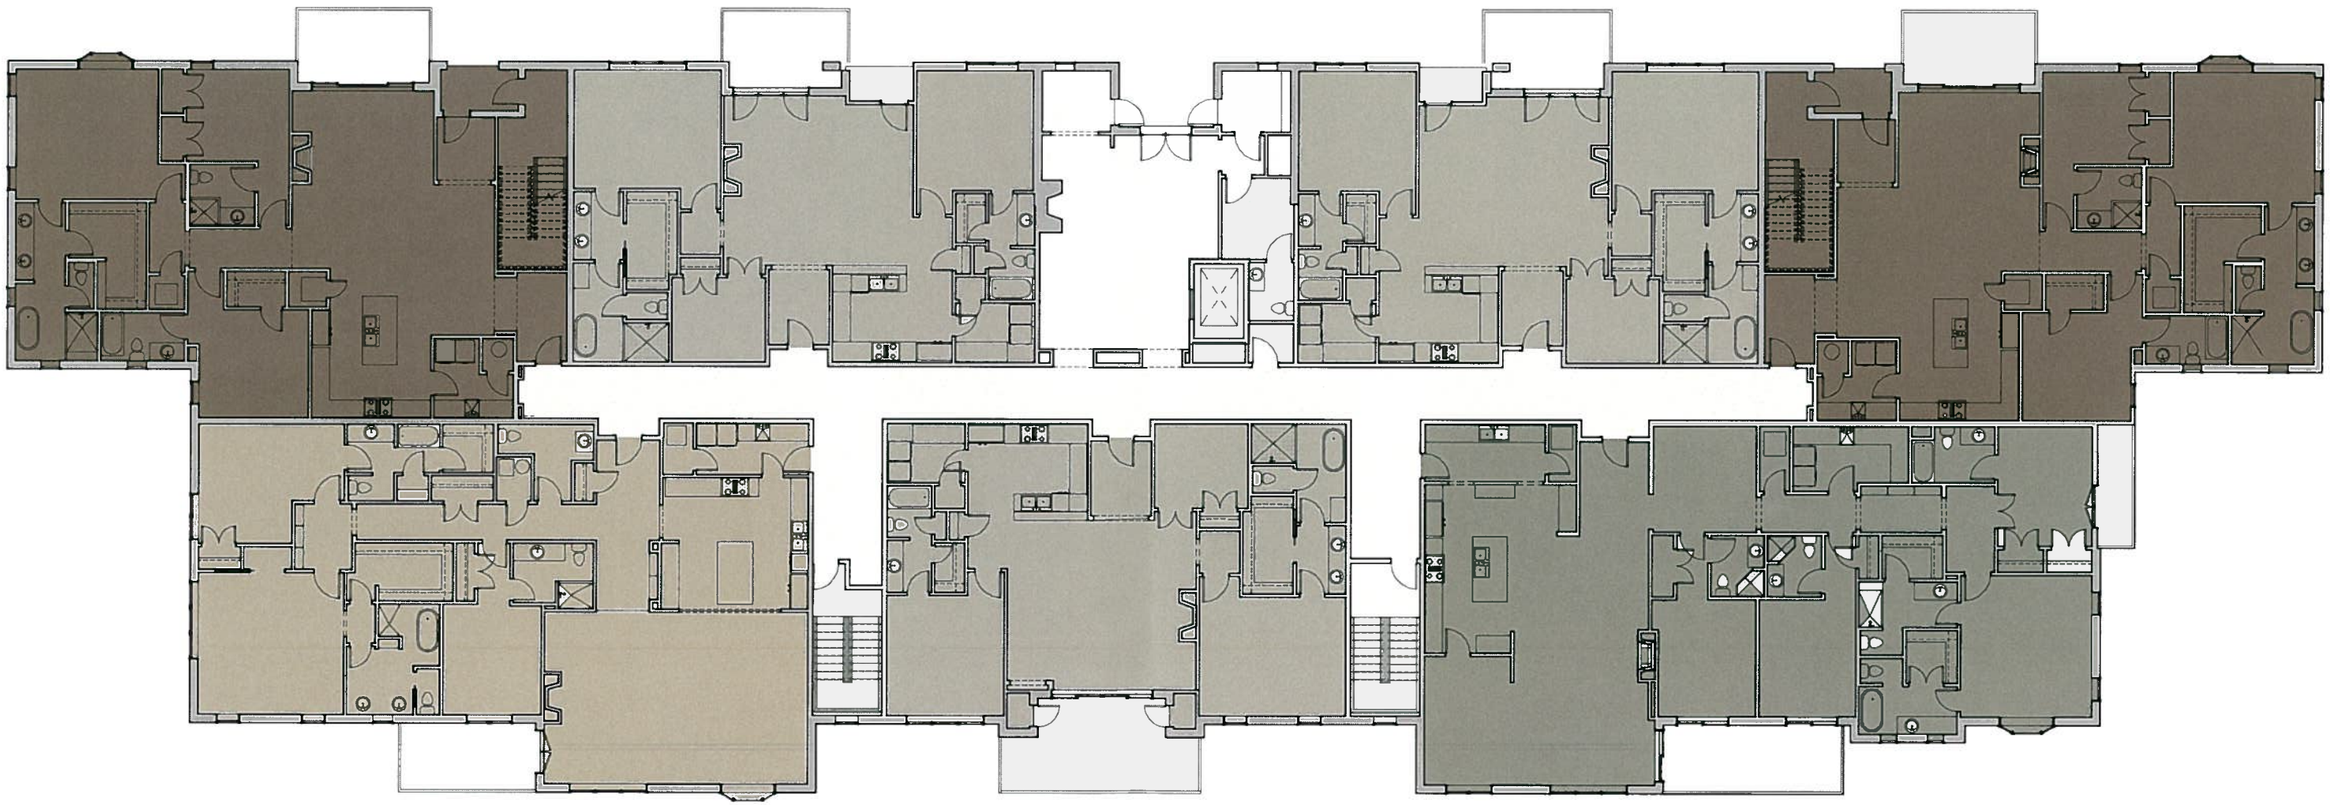

Copley
UNITS 106, 206

Allston
UNITS 104, 204

Dorchester
UNITS 102, 202

BIRMINGHAM ZOO

BarrettArchitectureStudio

The MANNING

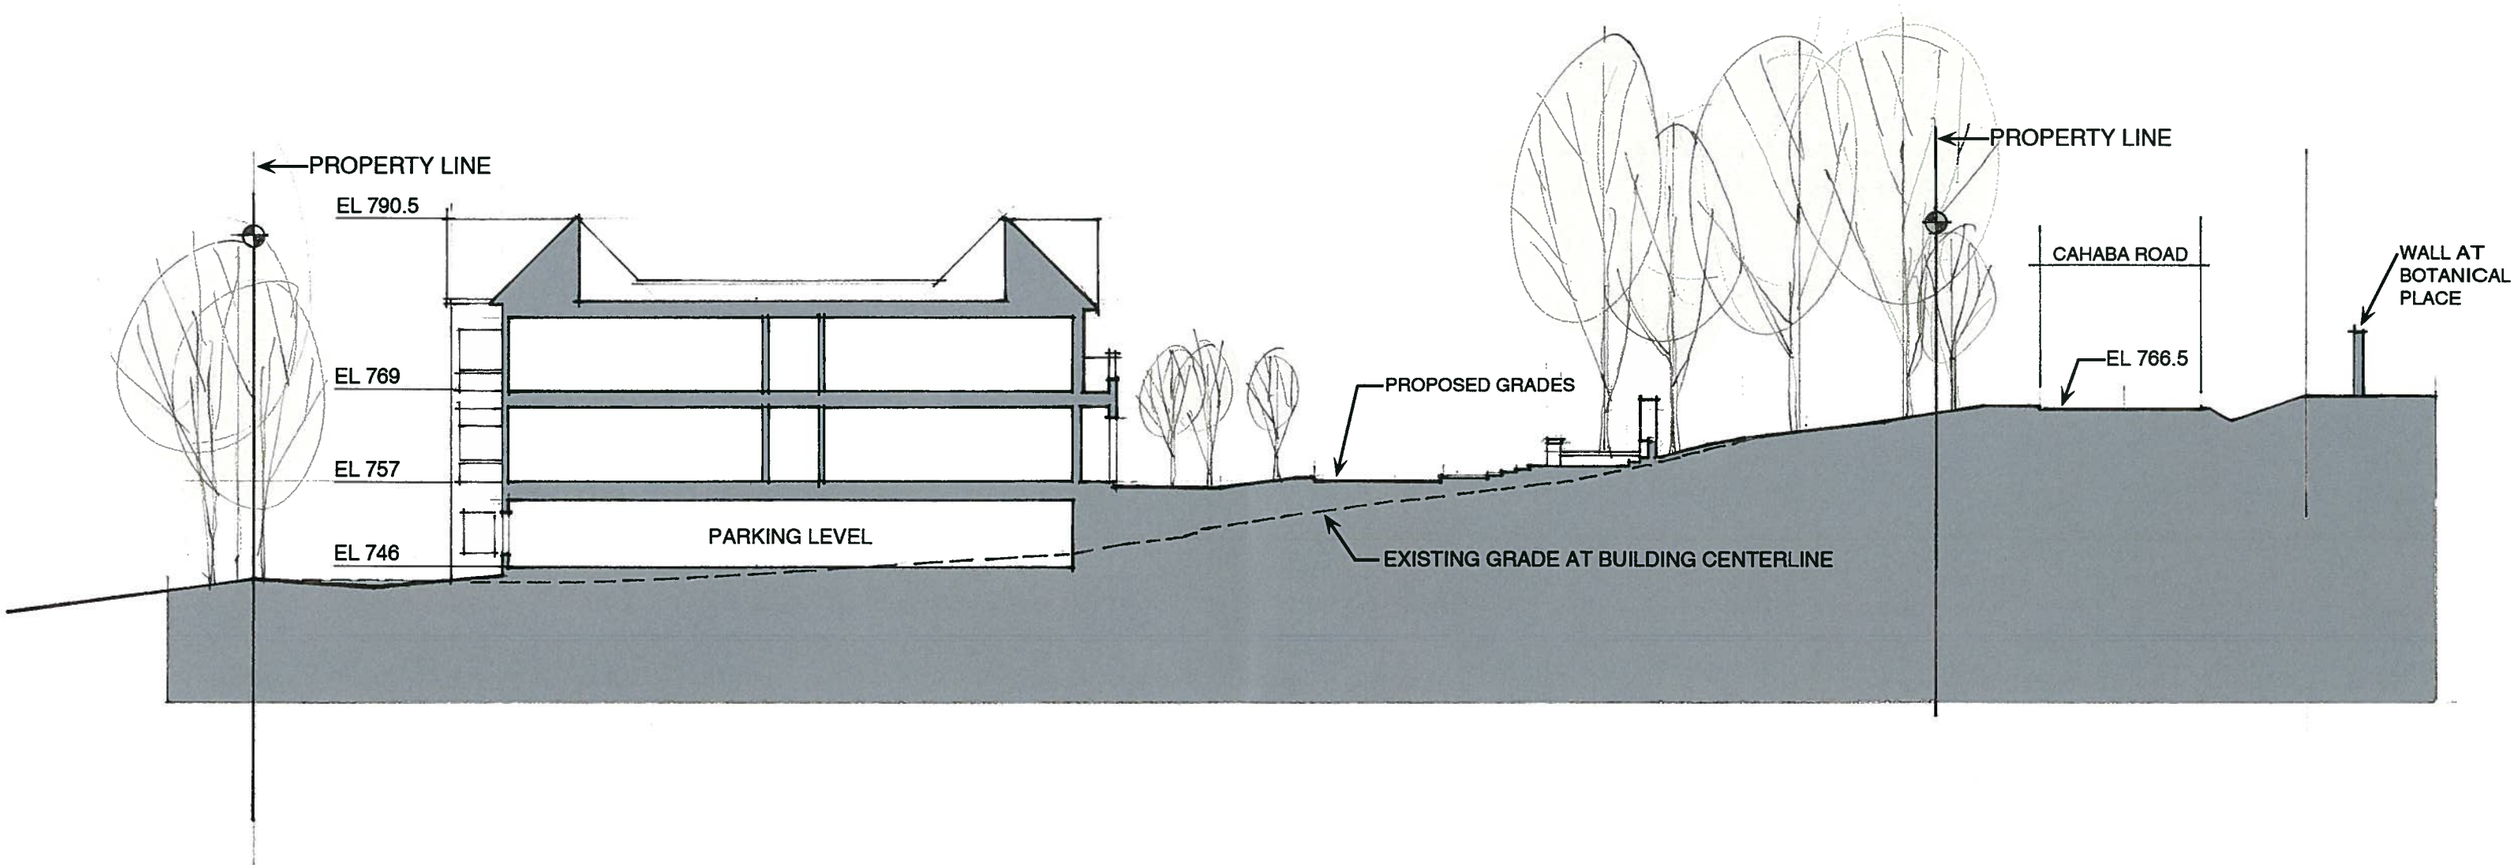

SITE SECTION LOOKING WEST

The MANNING

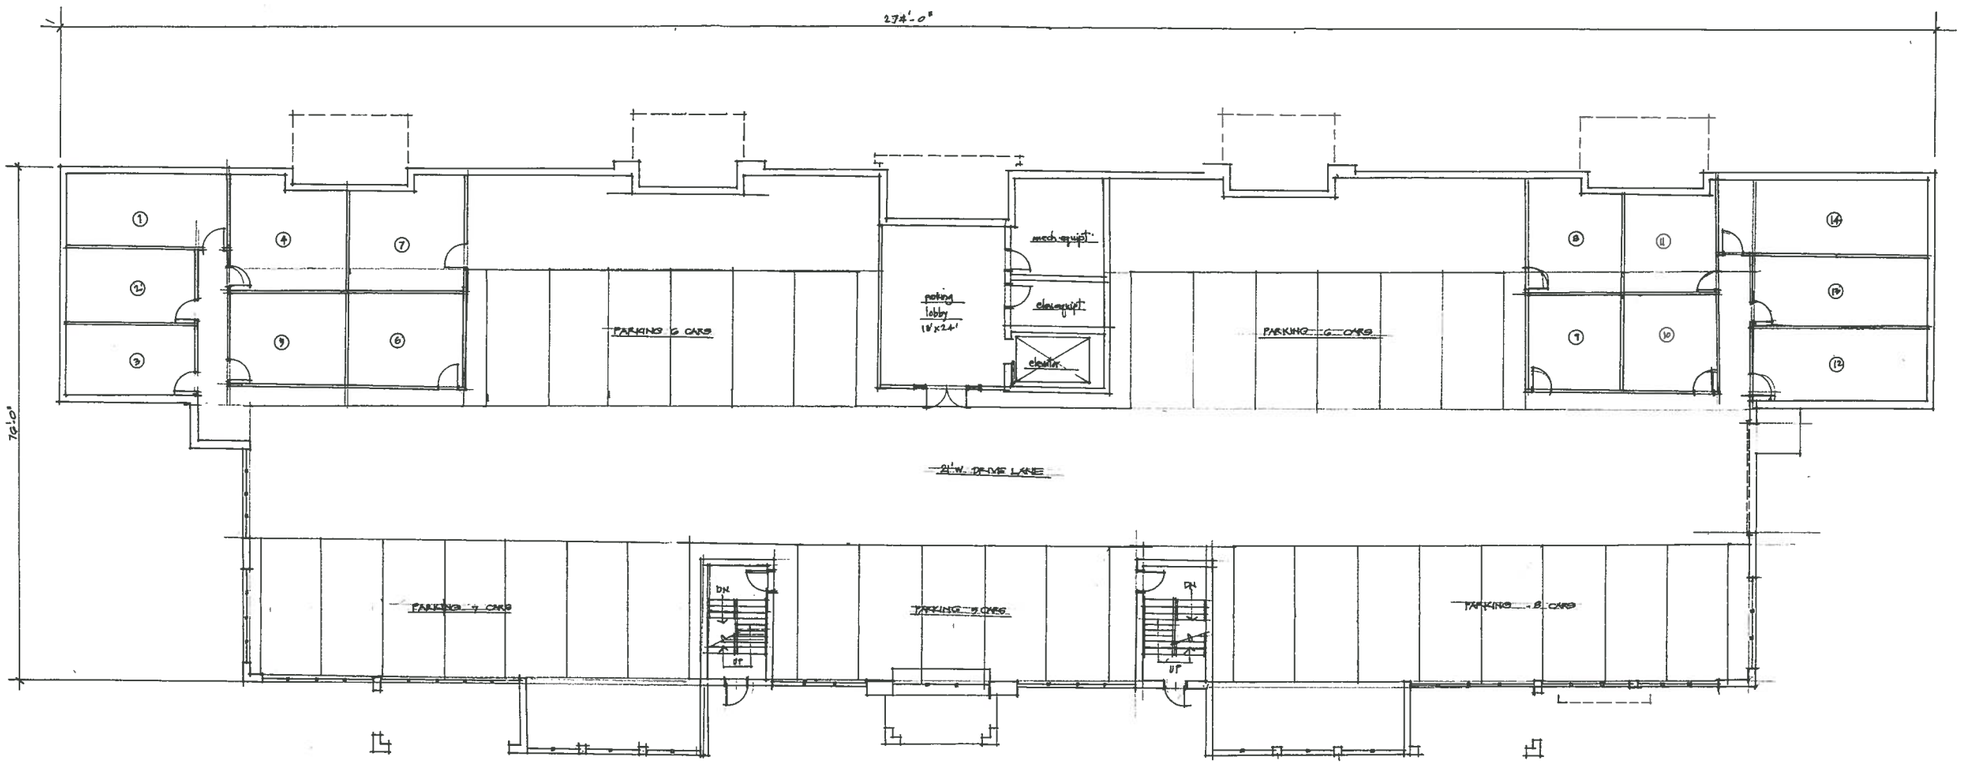

BarrettArchitectureStudio
700 29th Street South | No. 286 Avon Place | Birmingham, Alabama 35233
205.250.6161 | www.barrettarchitecture.com

SITE DEVELOPMENT PLAN
Cahaba Road Condominiums
MOUNTAIN BROOK, ALABAMA

PRELIM. NOT FOR CONSTRUCTION

Revision Schedule	
Revision Date	Revision Number

REVISIONS

DATE 06.13.2013
PROJECT NUMBER 12-021
SHEET TITLE Parking Level Plan
SHEET NUMBER A1.1
OF
BY Author CH Checker

THIS DRAWING IS THE PROPERTY OF BARRETT ARCHITECTURE STUDIO, LLC AND IS NOT TO BE REPRODUCED, COPIED OR ALTERED IN WHOLE OR IN PART OR USED FOR ANY PURPOSE WITHOUT THE APPROVAL OF BARRETT ARCHITECTURE STUDIO, LLC AND IS TO BE RETURNED UPON REQUEST