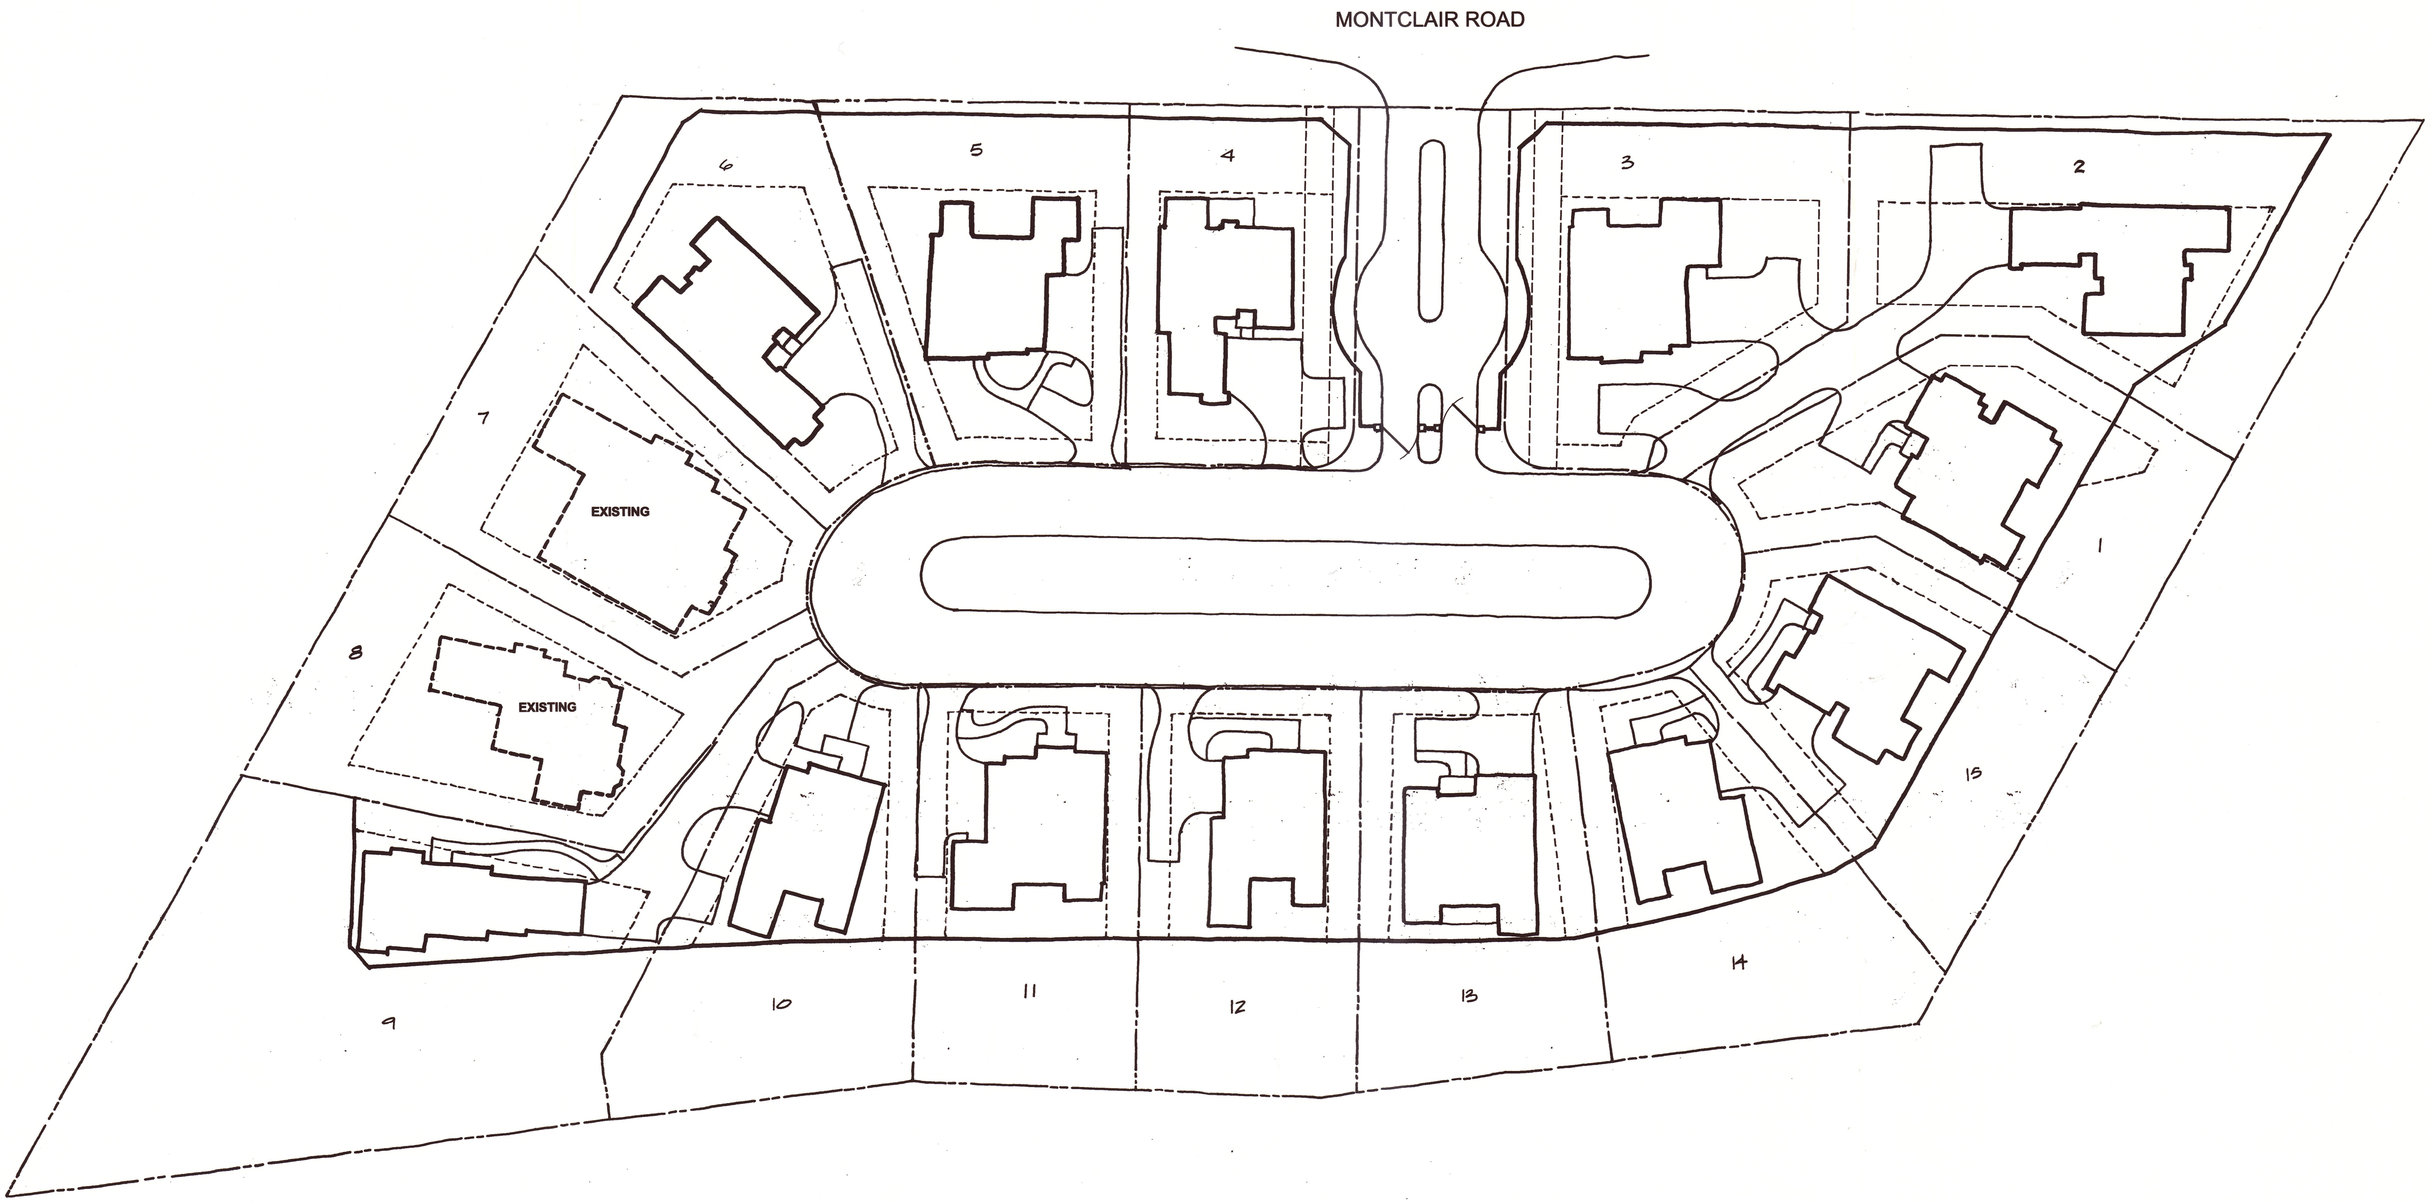


**PROPOSED HOUSE LAYOUT**

# VILLAGE PLACE

**WEDGWORTH CONSTRUCTION**

**AUGUST 7, 2014**

HNP
landscape architecture

1922

0 30 60 90
GRAPHIC SCALE 1" = 30'

NORTH