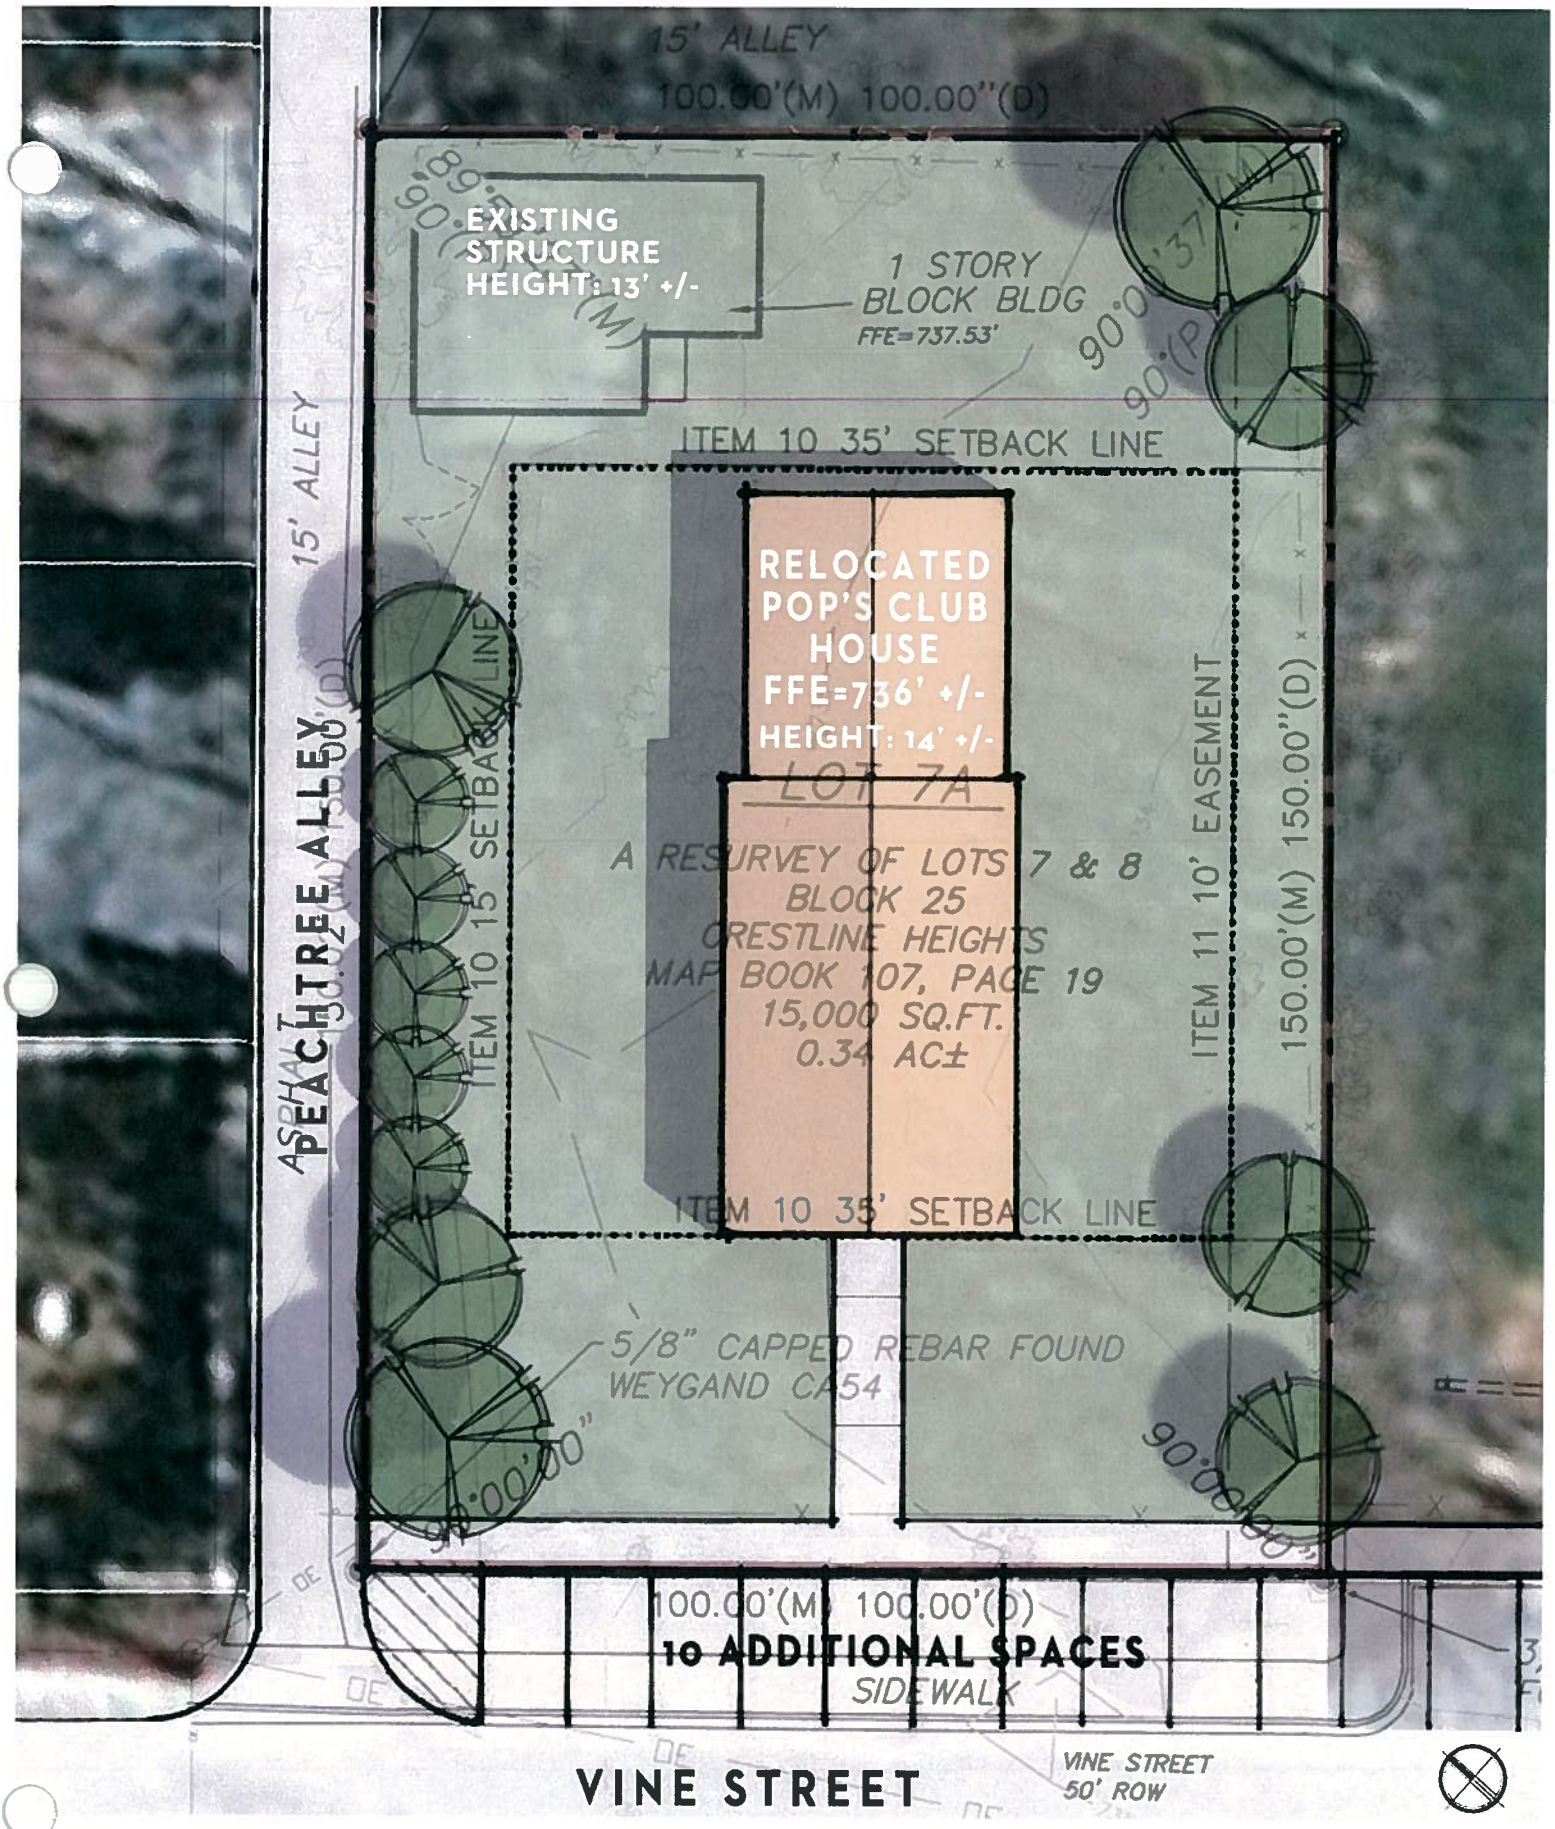


SCALE: 1" = 20'

LOT 7A MOUNTAIN BROOK, AL

GOODWYN | MILLS | CAWOOD

PRELIMINARY SITE PLAN