1955

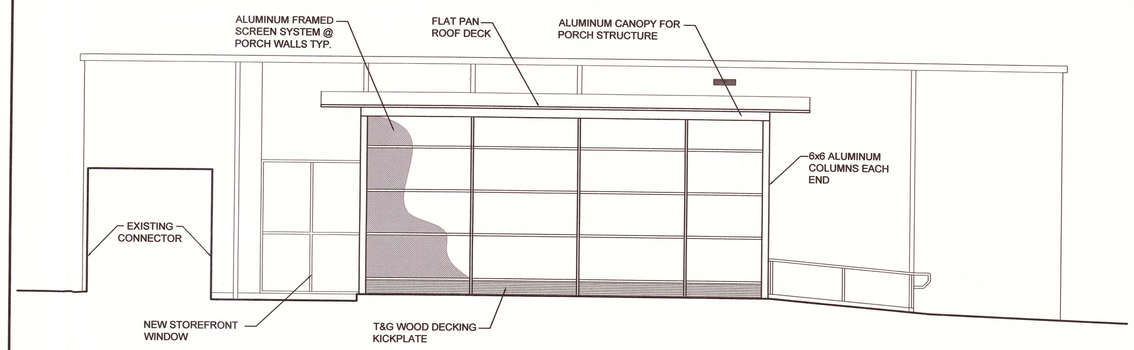

A8 ELEVATION 3/16" = 1'-0"

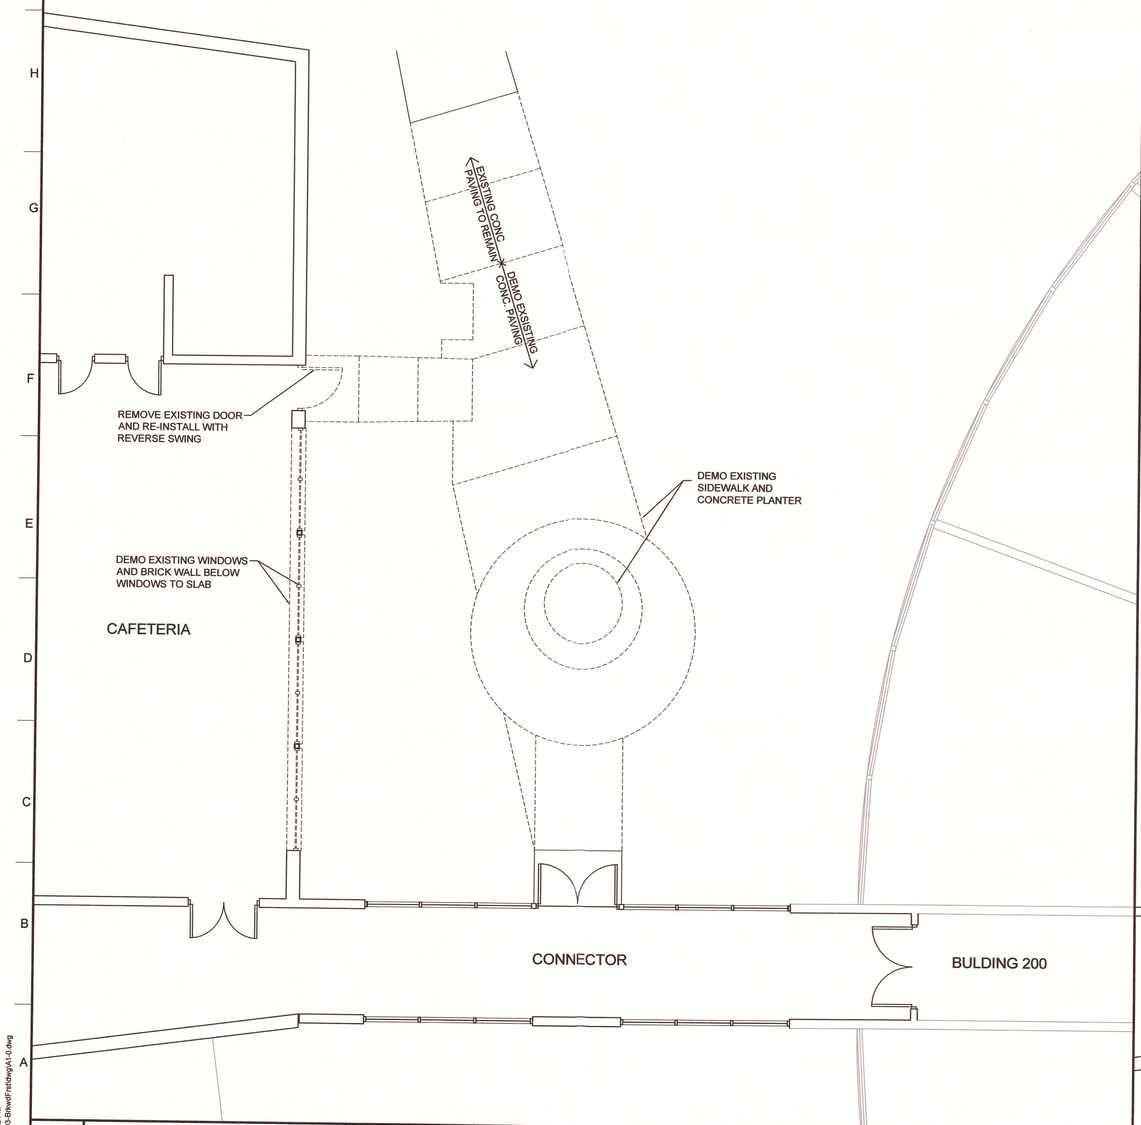

A16 DEMOLITION FLOOR PLAN 3/16" = 1'-0"

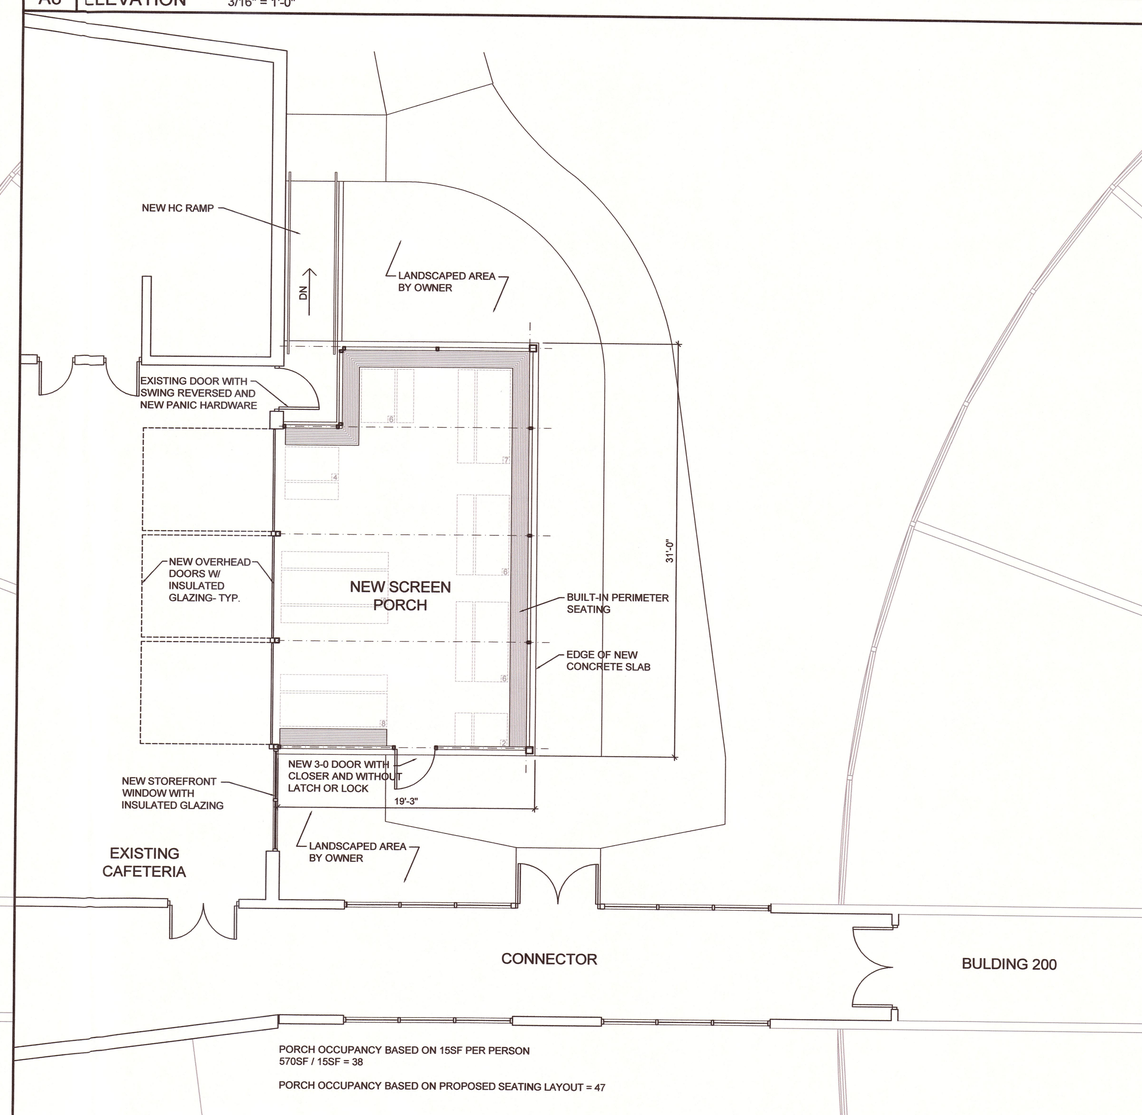

PORCH OCCUPANCY BASED ON 15SF PER PERSON
570SF / 15SF = 38

PORCH OCCUPANCY BASED ON PROPOSED SEATING LAYOUT = 47

A8 FLOOR PLAN 3/16" = 1'-0"

SIMONTON SWAIKA BLACK

PRELIMINARY NOT FOR CONSTRUCTION

MOUNTAIN BROOK SCHOOLS
BROOKWOOD FOREST ELEMENTARY PORCH ADDITION
MOUNTAIN BROOK, ALABAMA

Designed	Project No.
RFS	1503
Drawn RFS	
Checked RFS	

Revisions

No.	Date	Description

Sheet Title: PLANS & ELEVATIONS

Issue Date: 00/00/15

Sheet No.: A1-1.00

© 2015 SIMONTON SWAIKA BLACK ARCHITECTS, INC.

5/14/2015 4:45:02 PM P:\1503-BrkwdFrst\dwg\A1-0.dwg