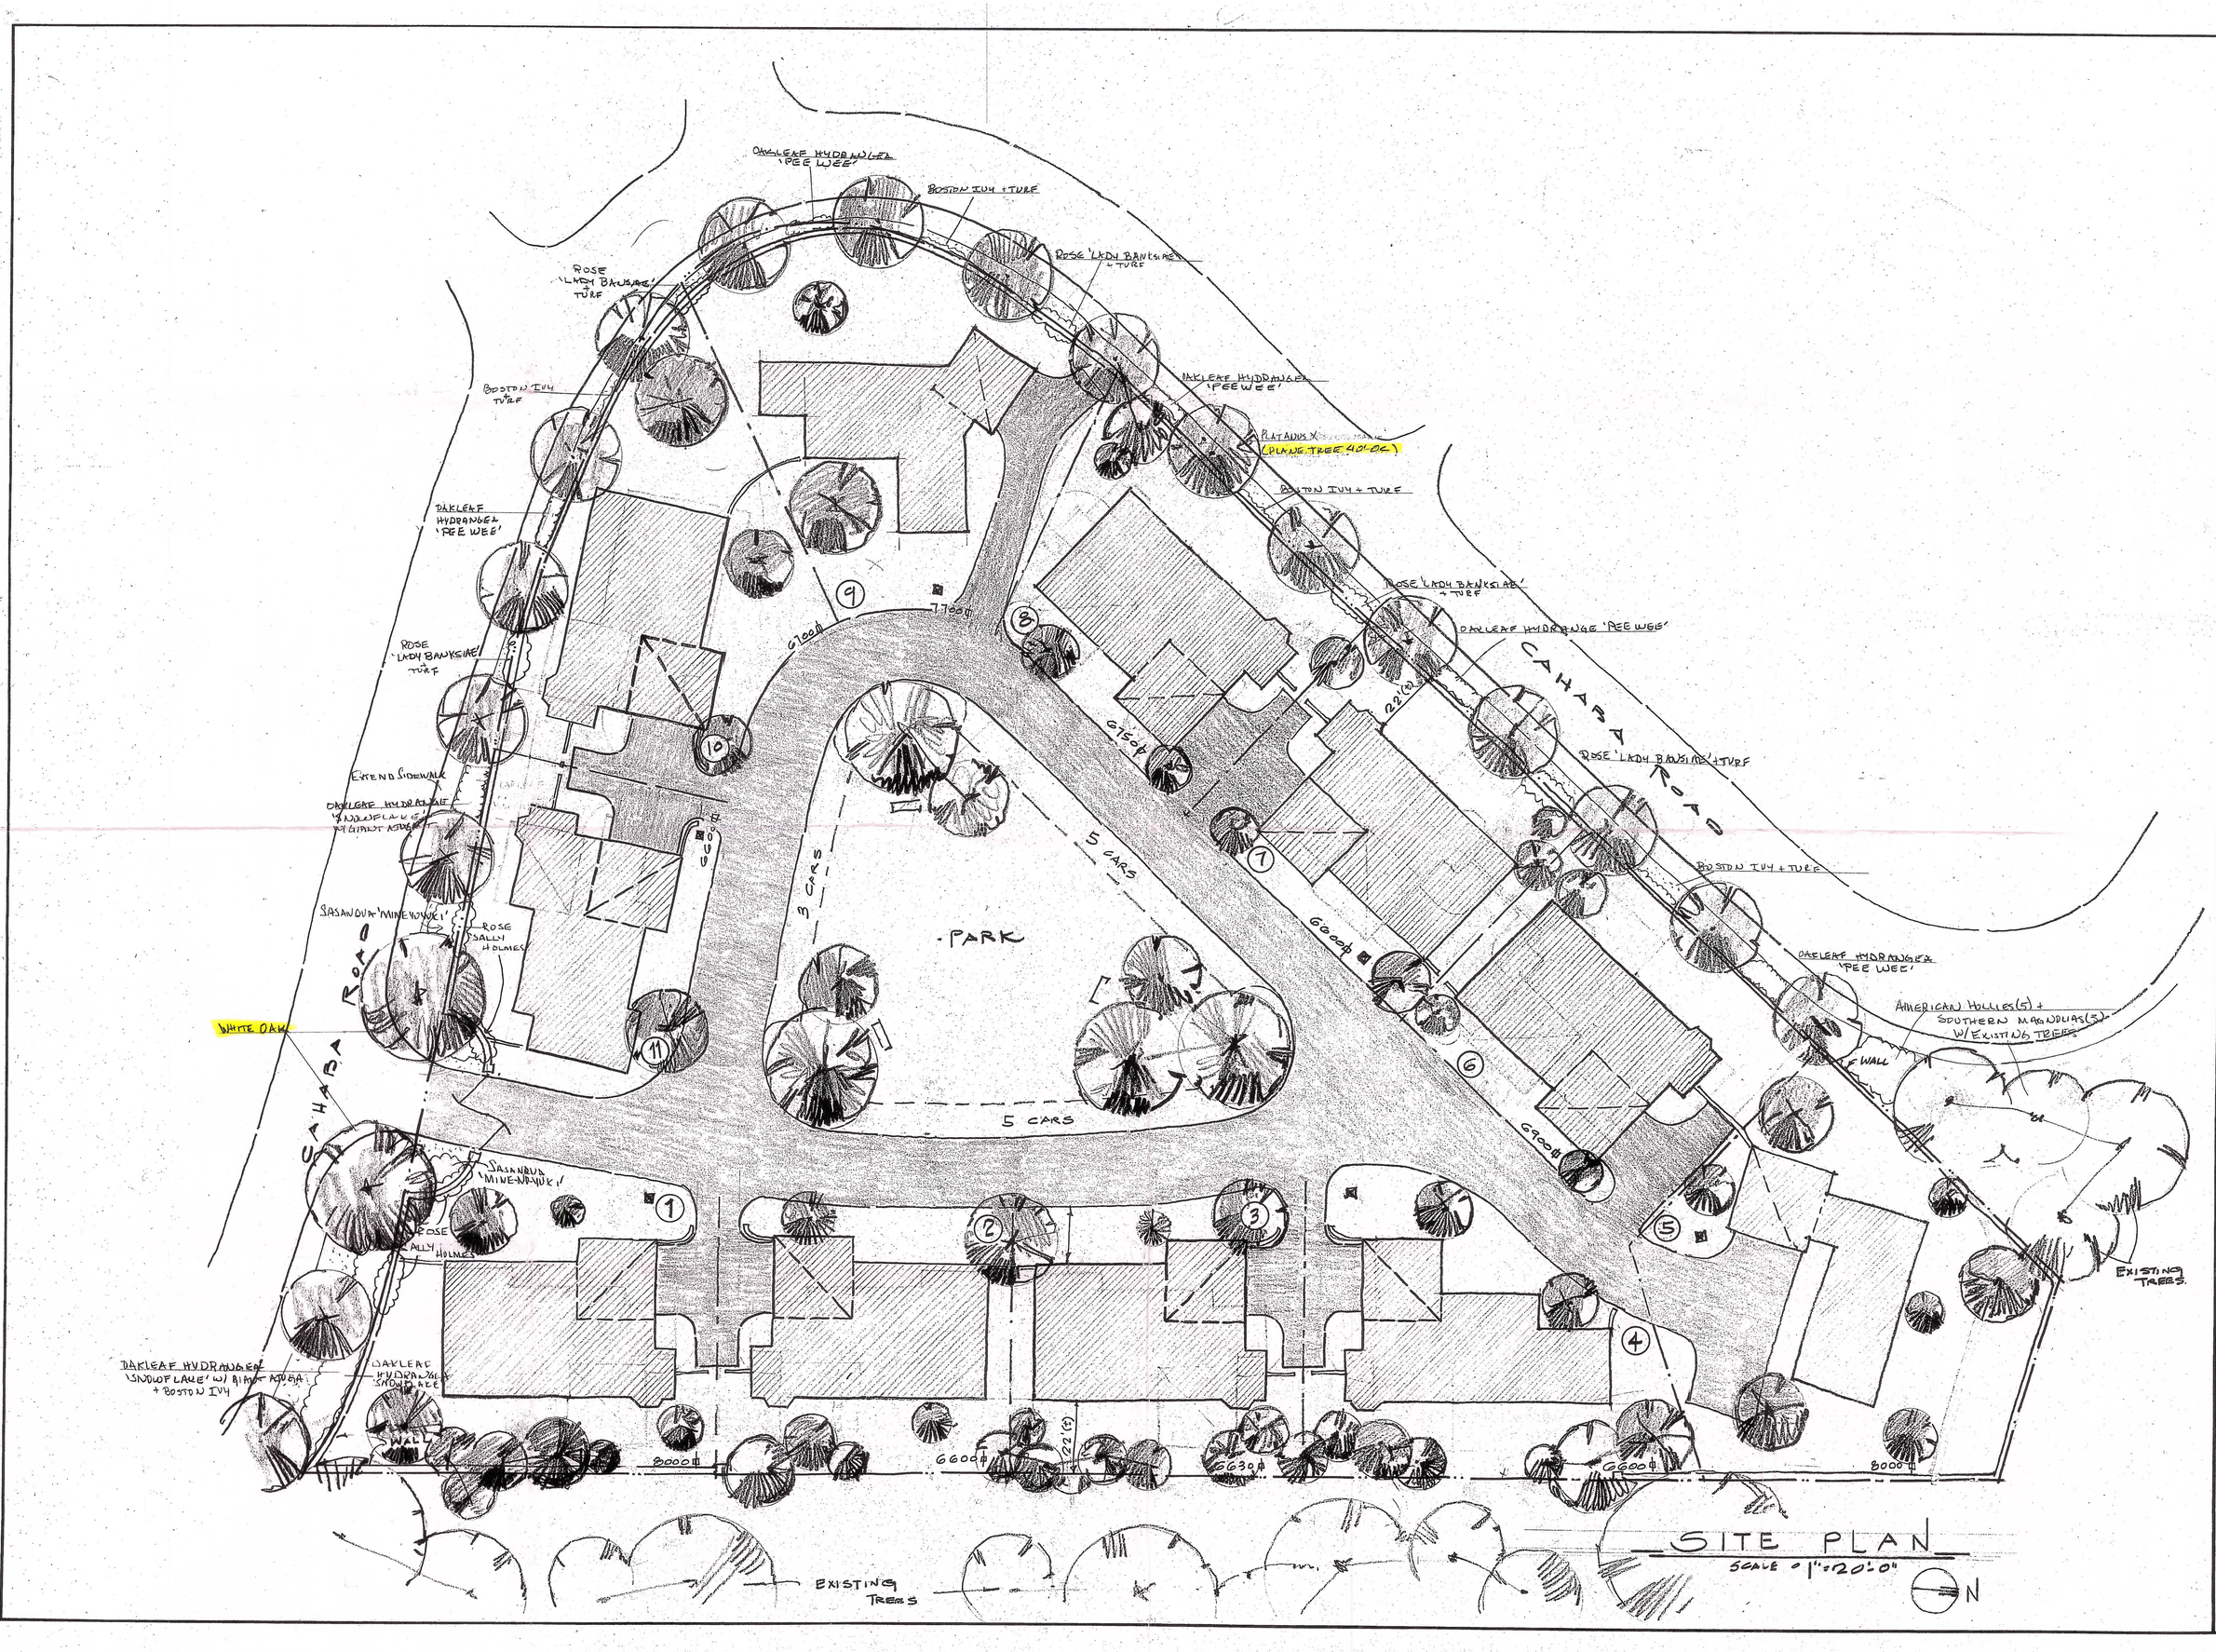

James F. Carter, Inc.
· Architect ·
2100 Southbridge Parkway · Suite 440 · Birmingham, Alabama 35209
205. 871. 7873 · 205. 871. 2316 fax

~ A Schematic Site Plan For ~

Botanical Place

Mountain Brook

Revisions:

3.18.03
3.16.03
11-12.02

Date: 7-30-02

Sheet no. 1 of ONE

017714