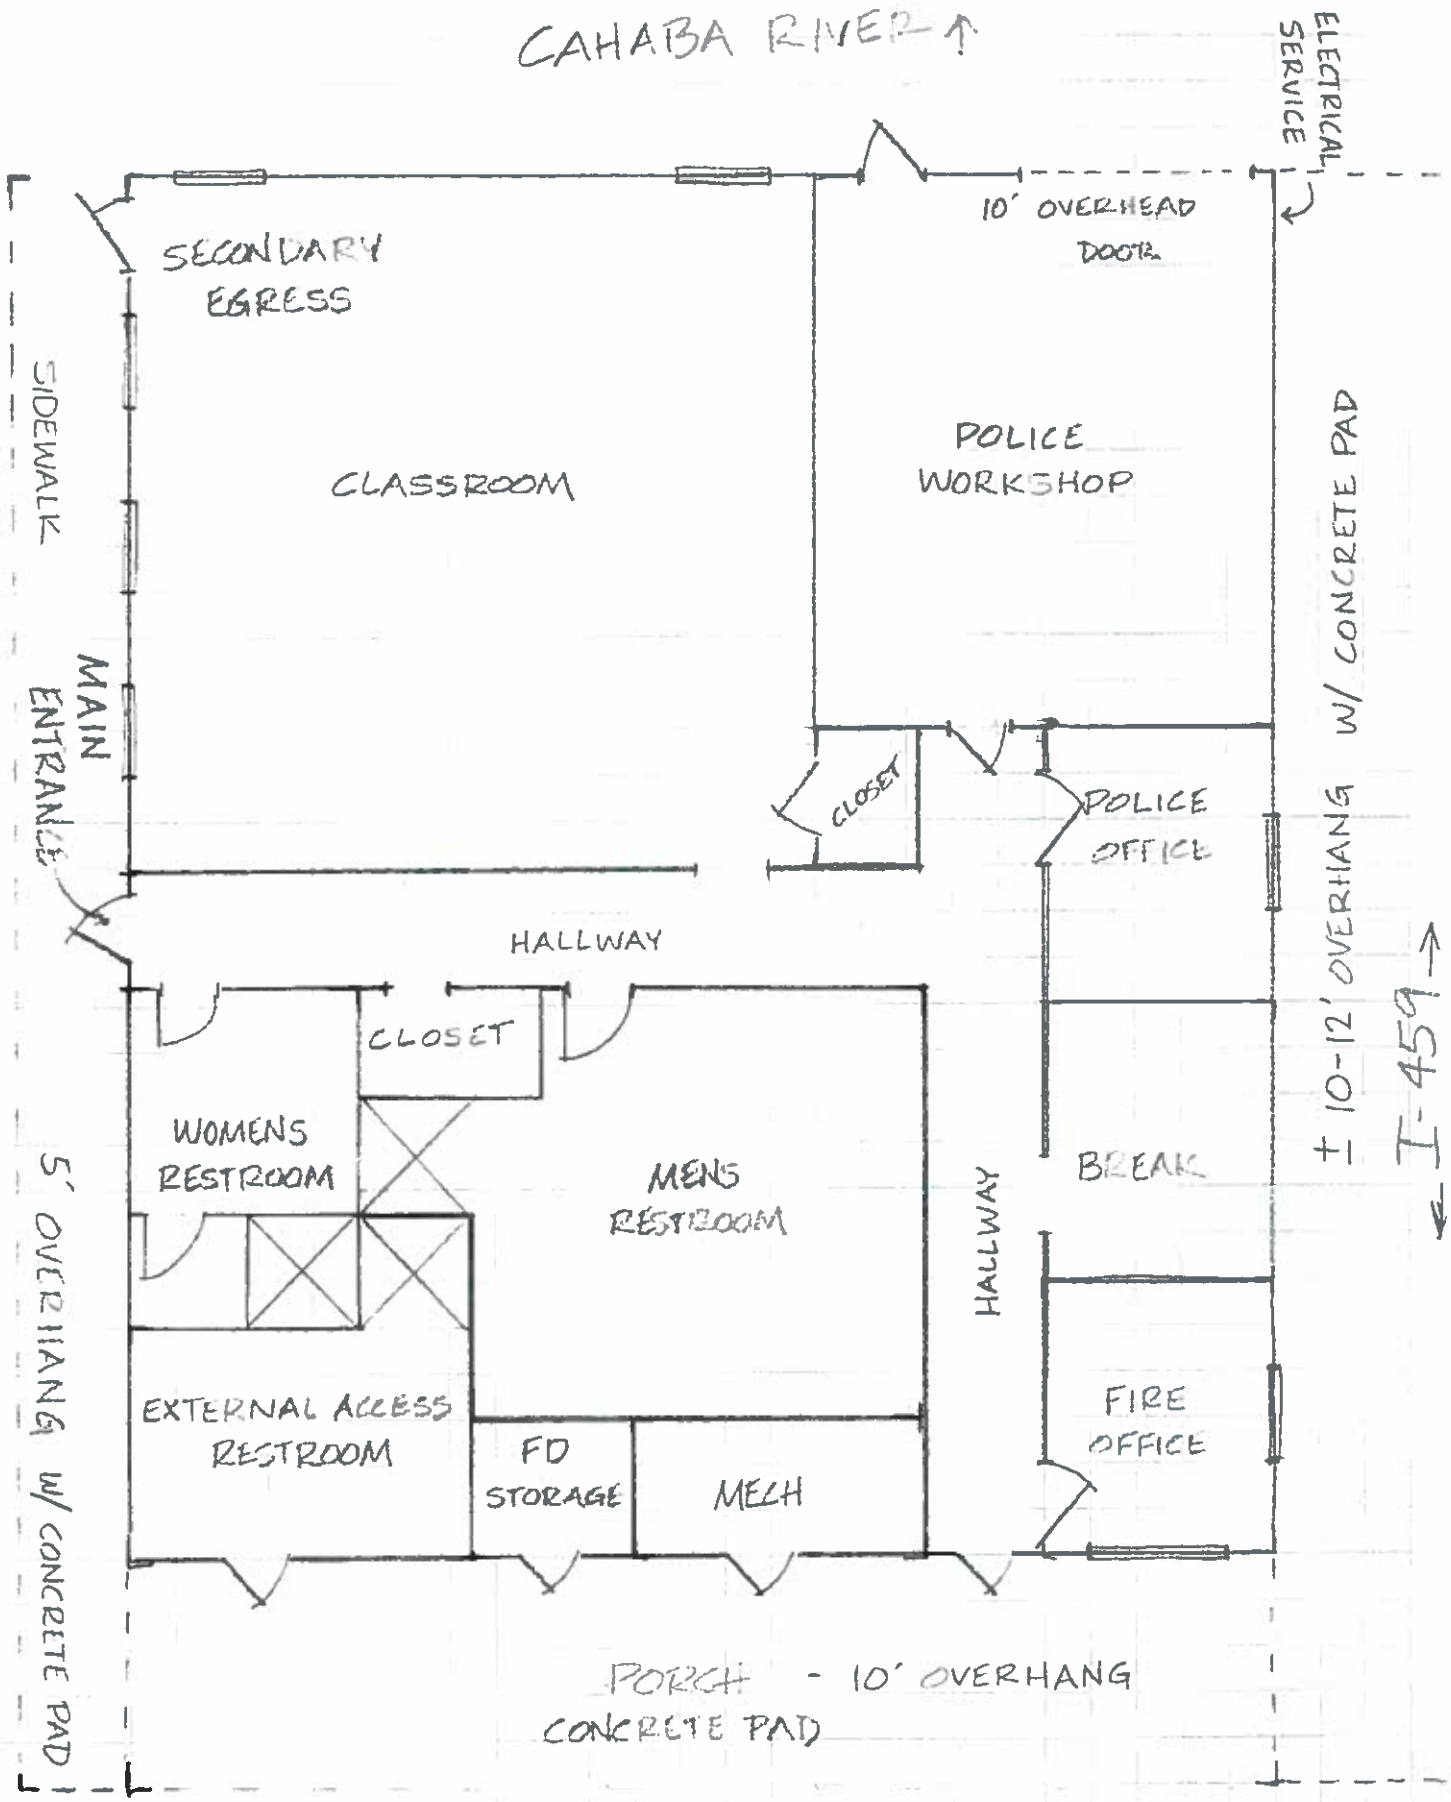

□ = 2'x2'

BUILDING ROUGHLY 50'x60 PLUS OVERHANGS

DRILL TOWER

P-15-05