Michael Eric Dale

935 Landale Road, South
Birmingham, Alabama 35222
205.873.0176

eric@ericdale.com

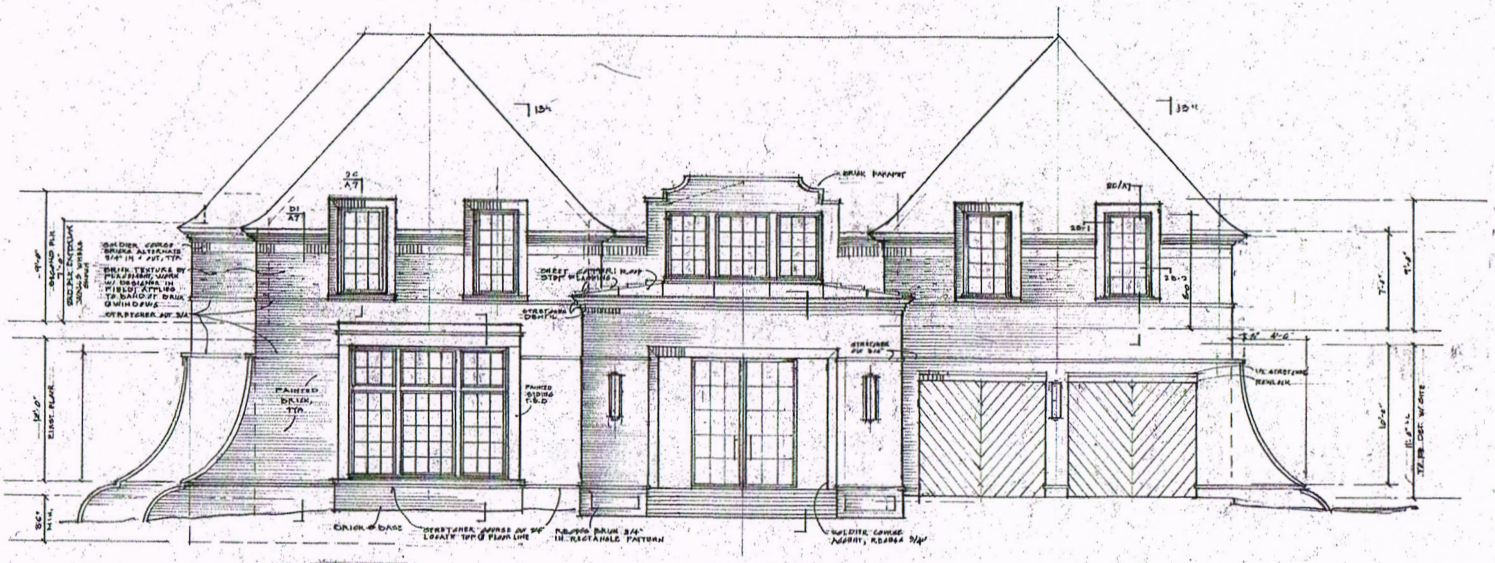

X1 Front Elevation

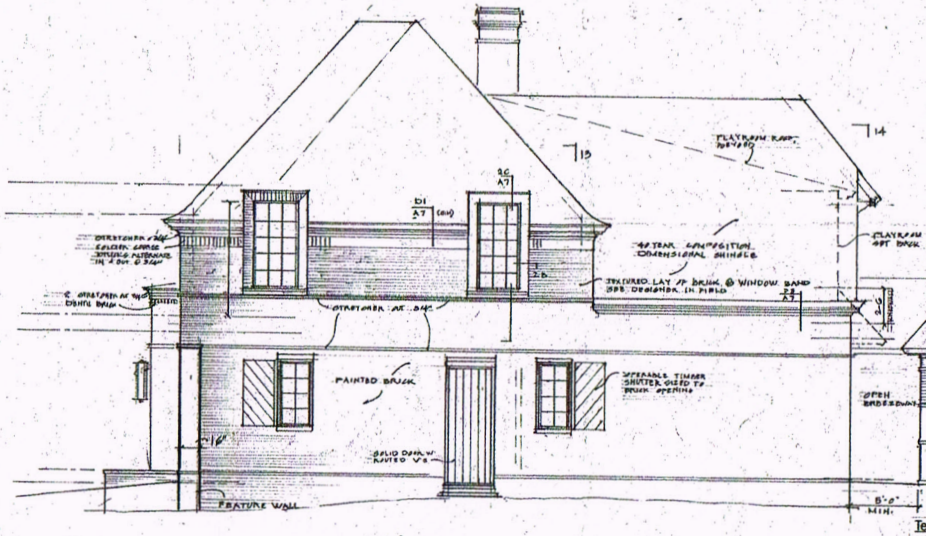

X2 Right Side Elevation

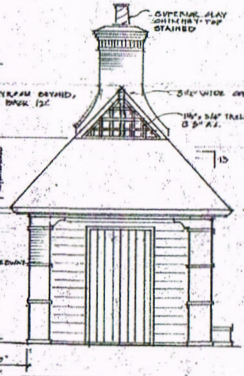

Terrace- Right Side Elevation

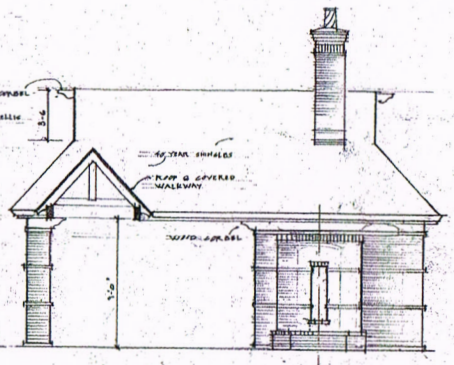

Terrace- Beech Court Elevation

Date
June 25, 2020

Description
Front Elevation
Right Side Elevation

Scale
1/4" = 1'-0"

Reference North

Drawing #
A-5

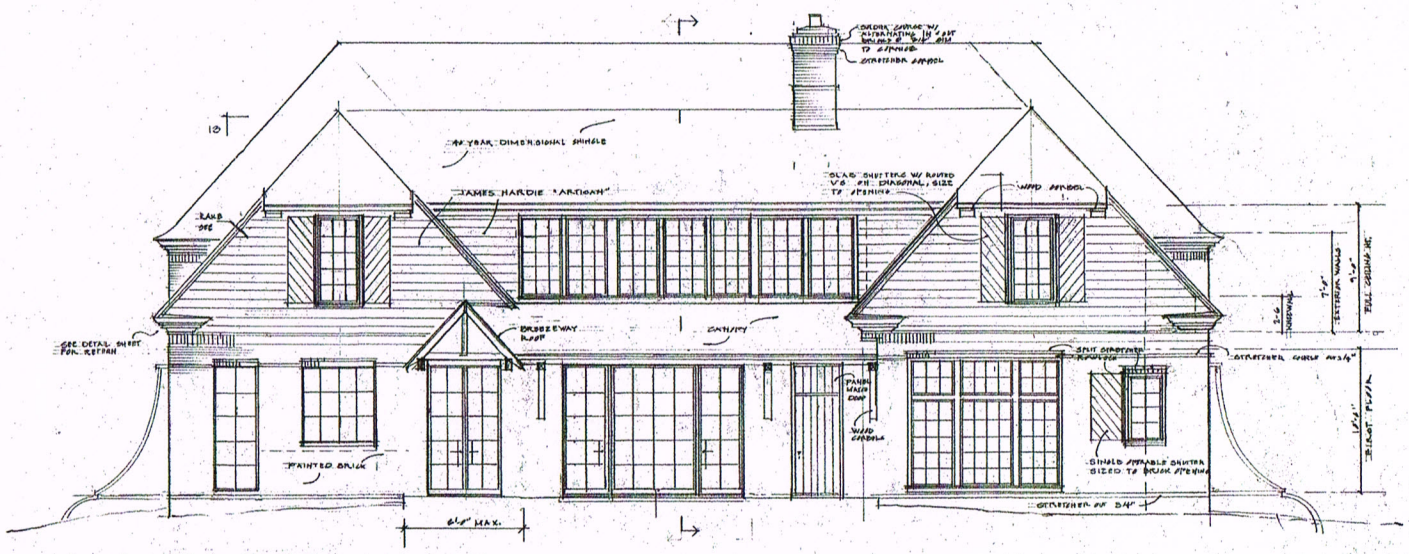

X3 Rear Elevation

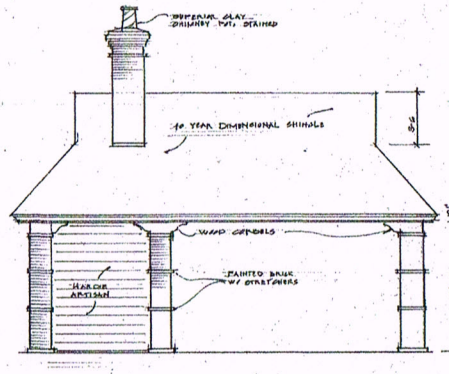

Terrace- Rear Elevation

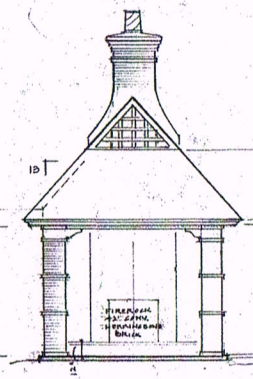

Terrace- Beech Street Elevation

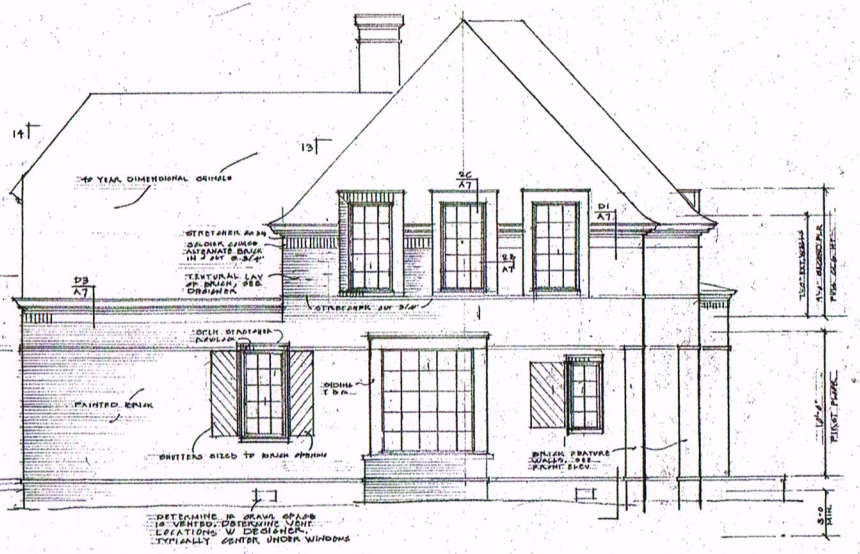

X4 Beech Street Elevation

BEECH ST

Michael Eric Dale

935 Landale Road, South
Birmingham, Alabama 35222
205.873.1676

eric@ericdale.com

Date	Revision Description
6-26	

Issued

Project

Additions & Alterations to
817 Beech Court
for
Dailey & Marshall Clay

Date

June 25, 2020

Description

Rear Elevation
Left Side Elevation

Scale

1/4" = 1'-0"

Reference North

Drawing #

A-6

Note to Contractor

Contractor must verify all dimensions and conditions at the site, without exception.
Report any discrepancies to the Designer and Owner before proceeding with any related work.

© Do not reproduce without Designer's permission