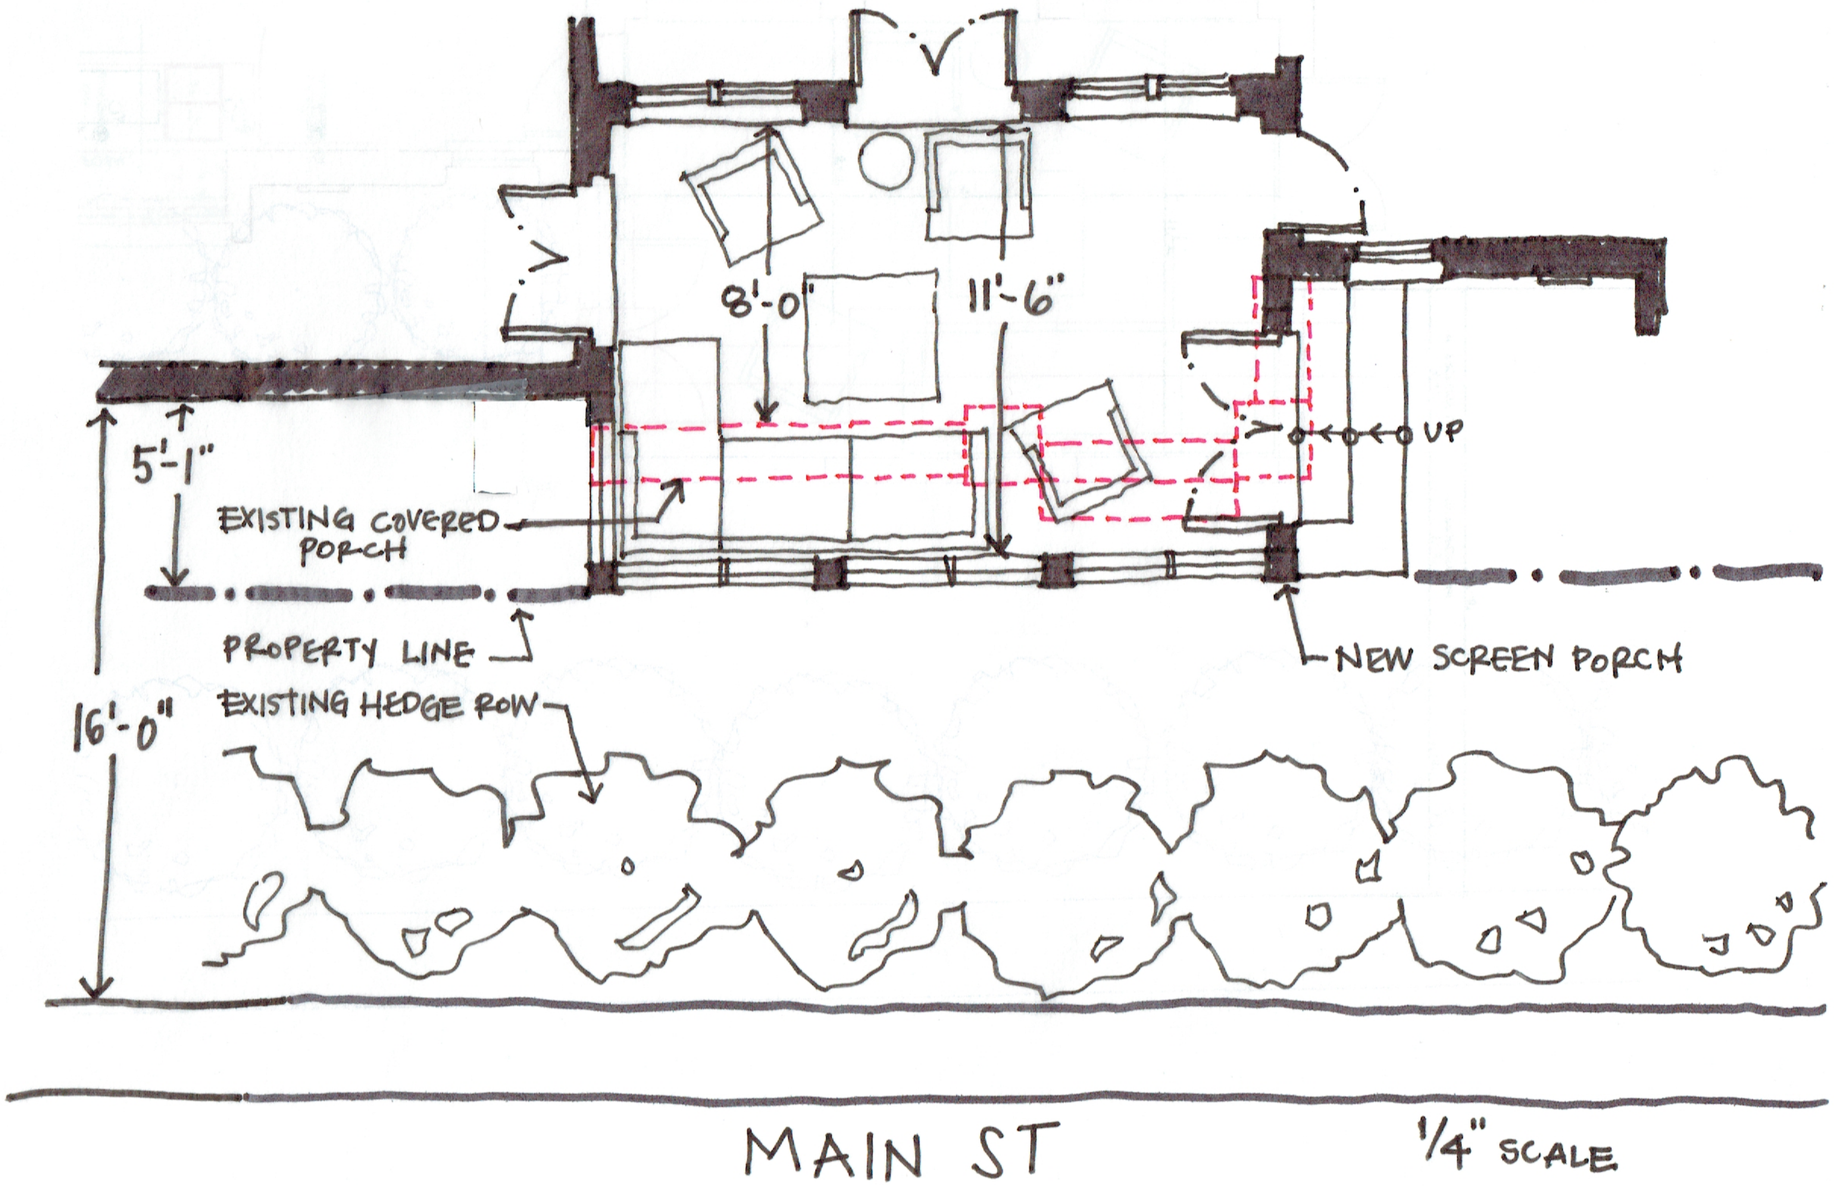
8'-0"
11'-6"
UP
5'-1"
EXISTING COVERED PORCH
PROPERTY LINE
NEW SCREEN PORCH
16'-0"
EXISTING HEDGE ROW
MAIN ST
1/4" SCALE