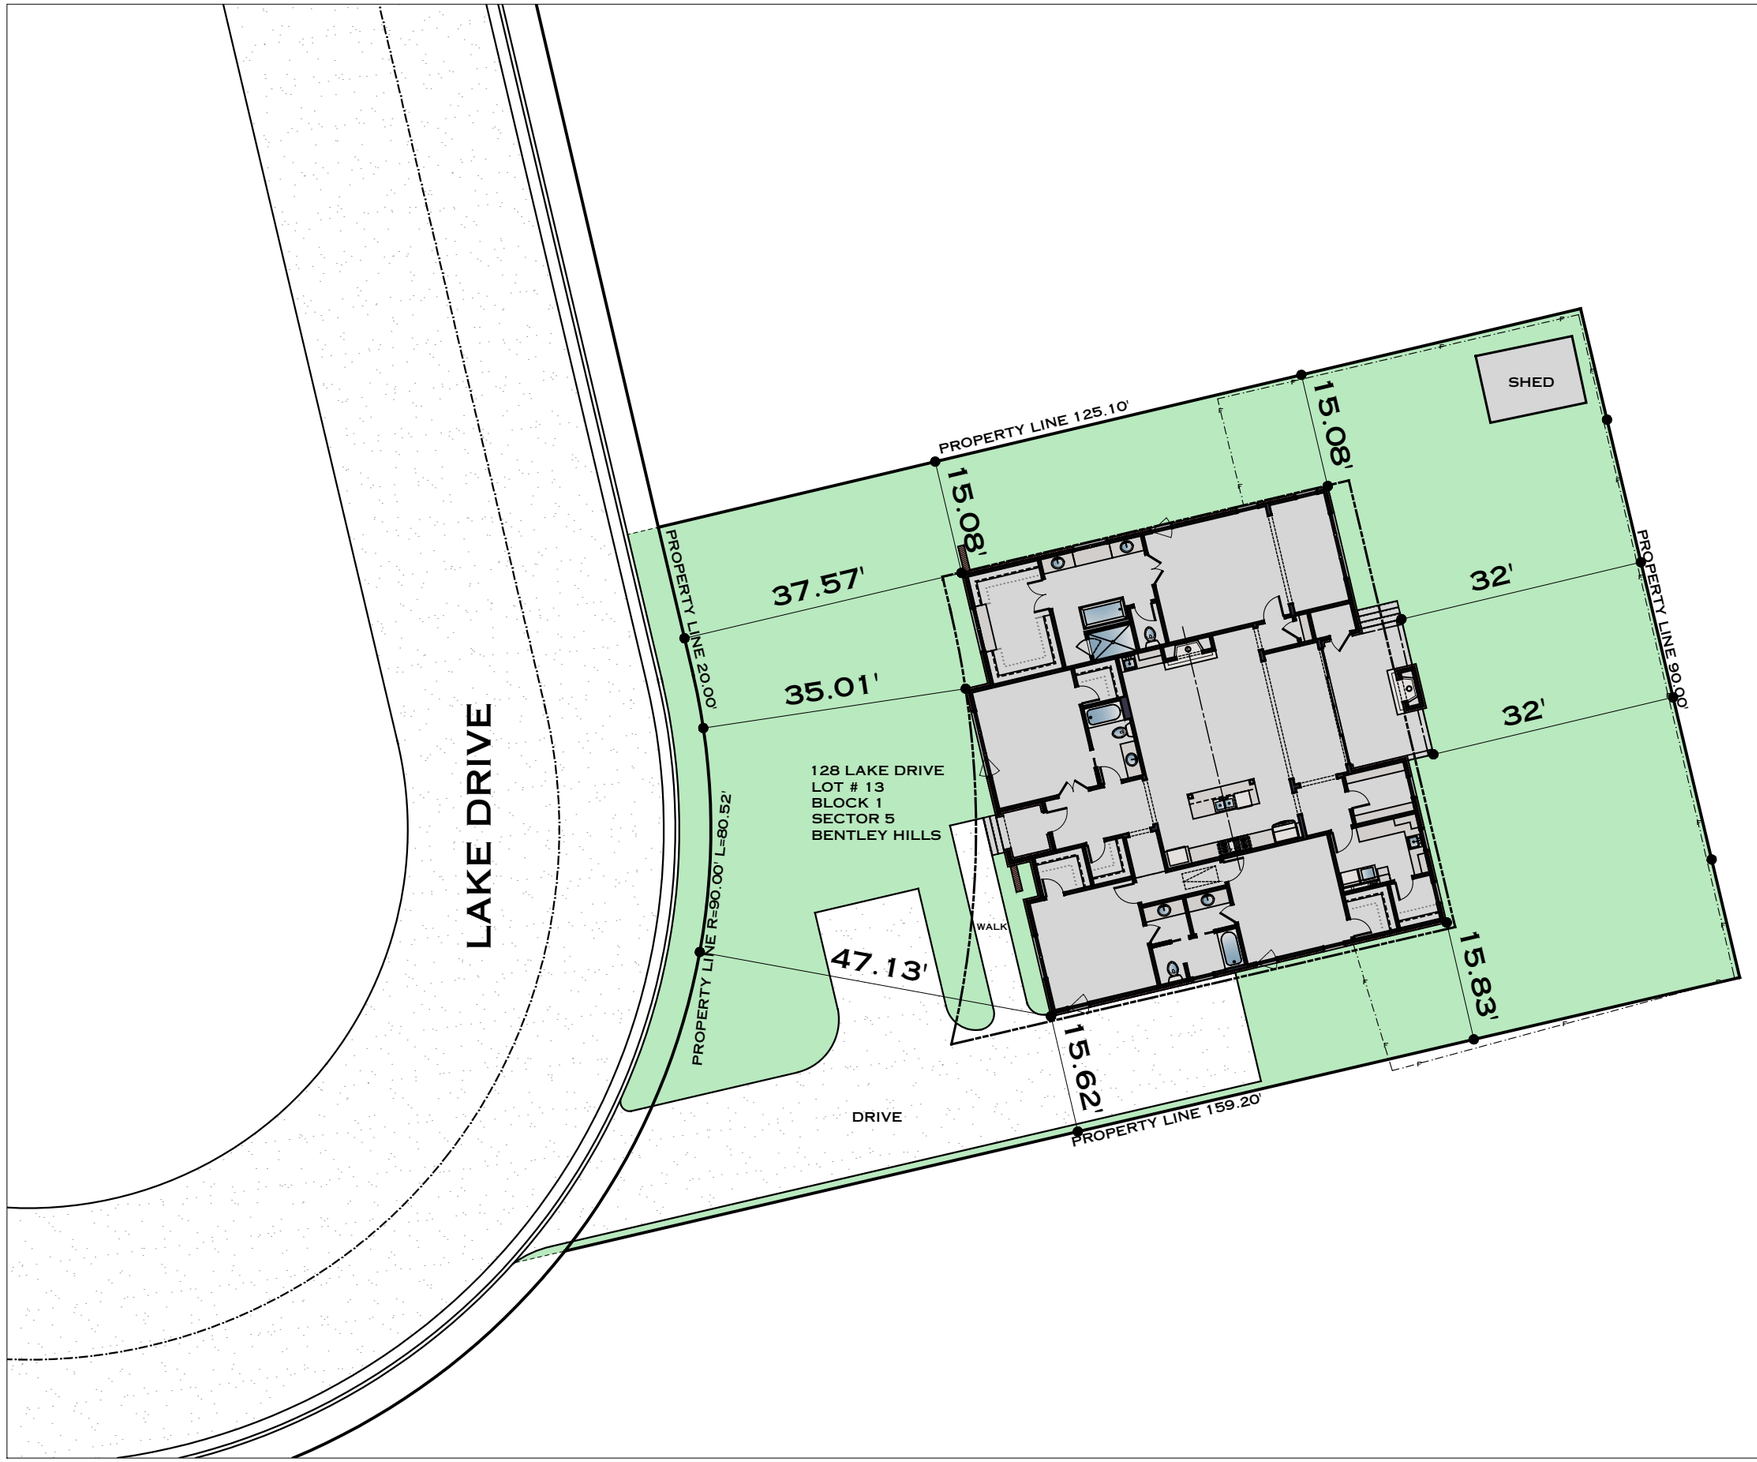

1 / A1 Site Plan

1" = 20'-0"

0 10'-0" 20'-0" 40'-0" 60'-0"

Plan Information

Project Name:
128 Lake Drive_Trotter Proposed plan

Community:

Lot Number:

Client Name:
BLAIR TROTTER

PDF Creation Date:
5/20/22 - 1:15PM

Benny Smelcer
205.504.7523
bsmelcer728@gmail.com
DJSmelcer@yahoo.com
dannysmelcer@gmail.com

David: 205.229.3835
Danny: 205.296.1215

Smelcer Design

Sheet Index

#	Name
A0	Title Sheet
A1	Site Plan
A2.1	Foundation Plan
A2.2	1st Floor Plan
A2.3	2nd Floor Plan
A2.4	Roof Plan
A3.1	Exterior Elevations
A3.2	Exterior Elevations
A3.3	Exterior Elevations
A3.4	Exterior Elevations
A4.1	Detail Sheet
E1.1	Electrical Sheet
Total Sheets: 12	

Sheet Information

A1.1
Site Plan

File Path: G:\Documents\BENNY SHARED FOLDER\1 BENNY_WORK_FILES_CAD\BENNY SMELCER_DESIGN\Builder\BLAIR TROTTER\128 LAKE DRIVE_TROTTER PROPOSED PLAN.dwg