A-23-26

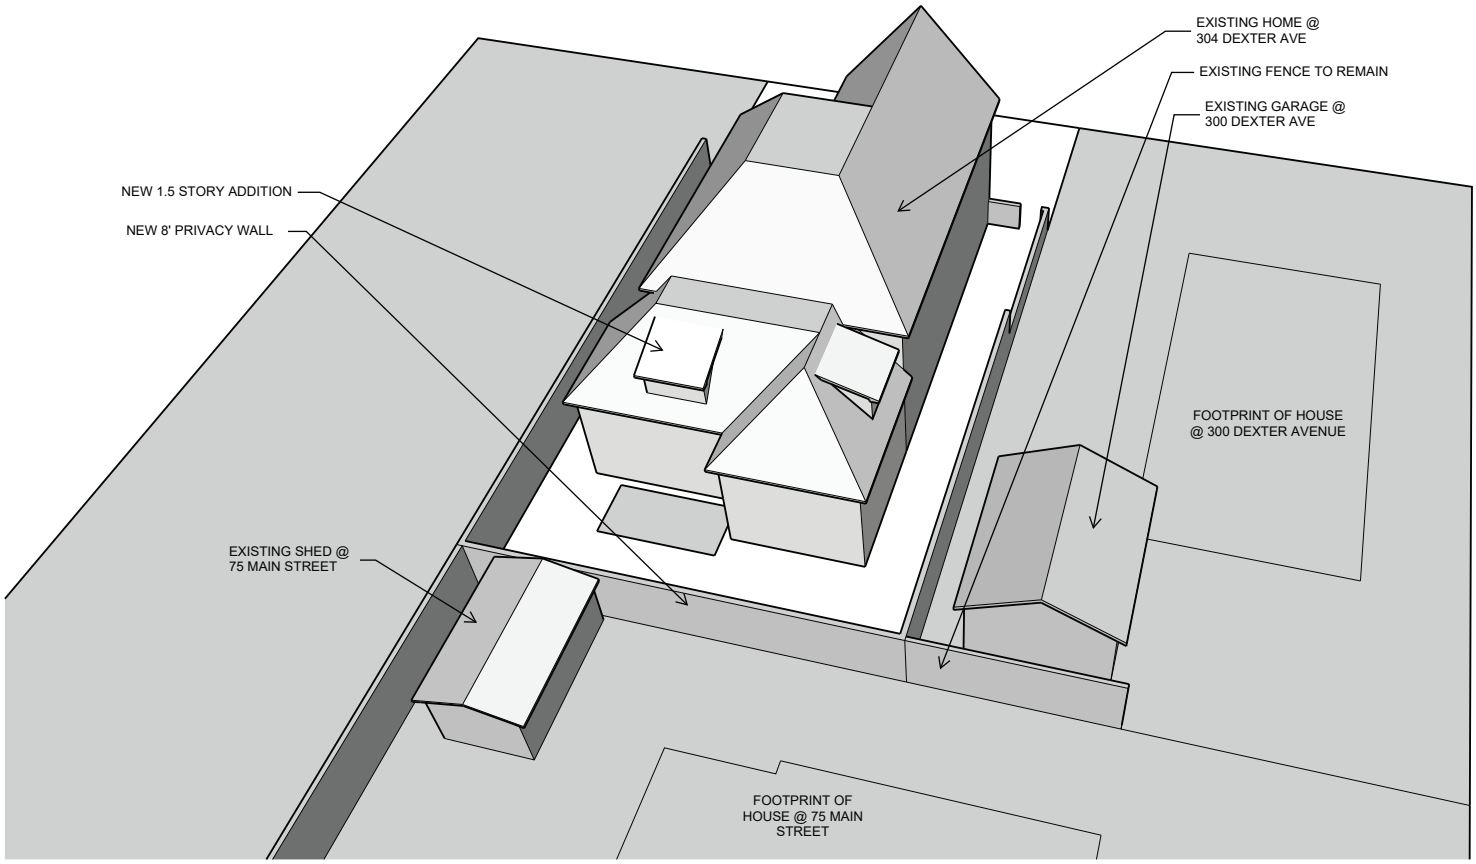
EXISTING HOME @
304 DEXTER AVE
EXISTING FENCE TO REMAIN
EXISTING GARAGE @
300 DEXTER AVE
NEW 1.5 STORY ADDITION
NEW 8' PRIVACY WALL
FOOTPRINT OF HOUSE
@ 300 DEXTER AVENUE
EXISTING SHED @
75 MAIN STREET
FOOTPRINT OF
HOUSE @ 75 MAIN
STREET

A-23-26

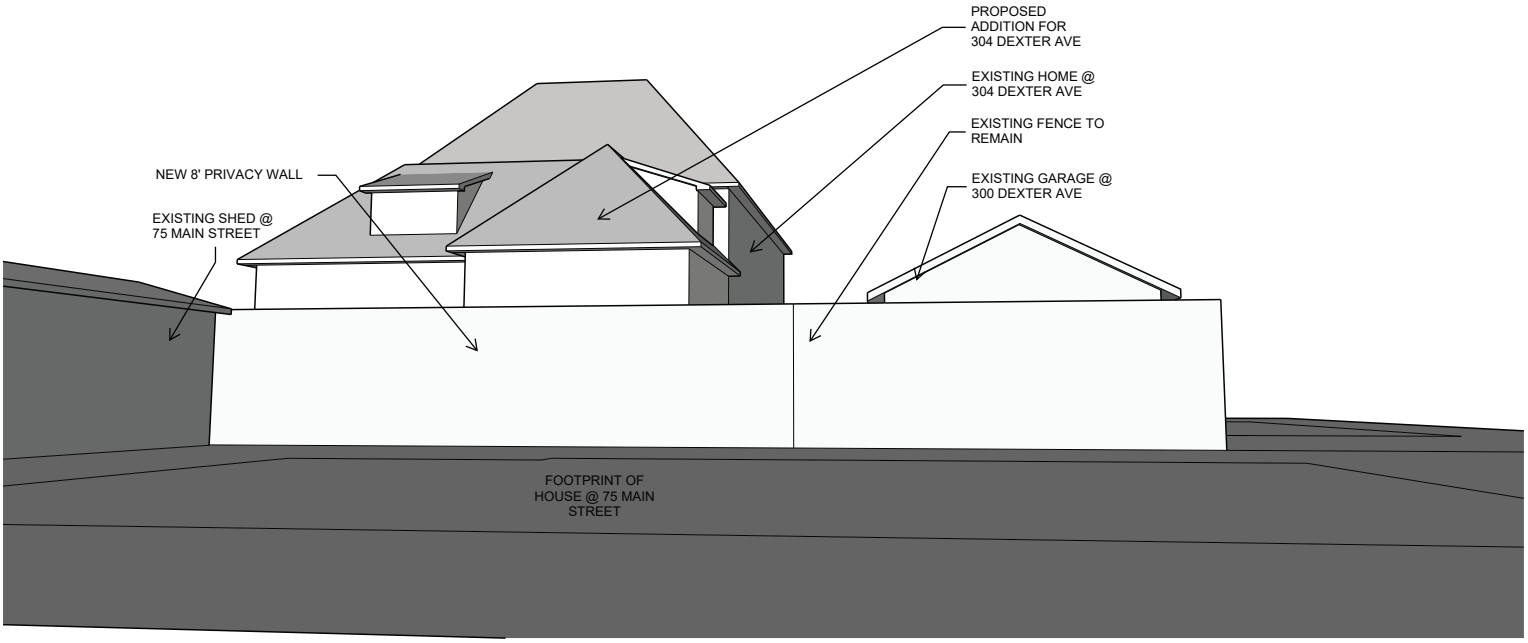
PROPOSED
ADDITION FOR
304 DEXTER AVE
EXISTING HOME @
304 DEXTER AVE
EXISTING FENCE TO
REMAIN
EXISTING GARAGE @
300 DEXTER AVE
NEW 8' PRIVACY WALL
EXISTING SHED @
75 MAIN STREET
FOOTPRINT OF
HOUSE @ 75 MAIN
STREET

A-23-26

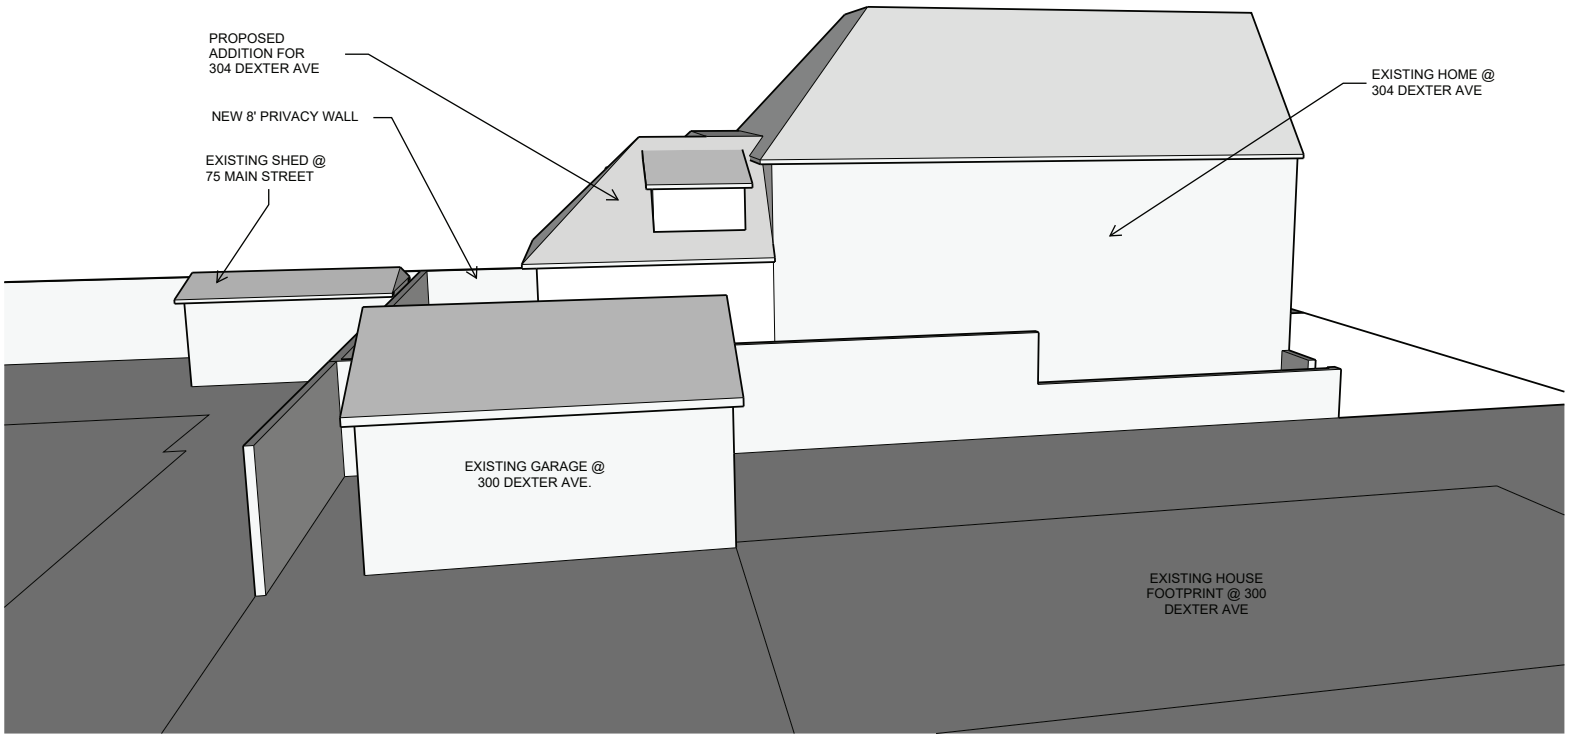
PROPOSED
ADDITION FOR
304 DEXTER AVE
NEW 8' PRIVACY WALL
EXISTING SHED @
75 MAIN STREET
EXISTING HOME @
304 DEXTER AVE
EXISTING GARAGE @
300 DEXTER AVE.
EXISTING HOUSE
FOOTPRINT @ 300
DEXTER AVE