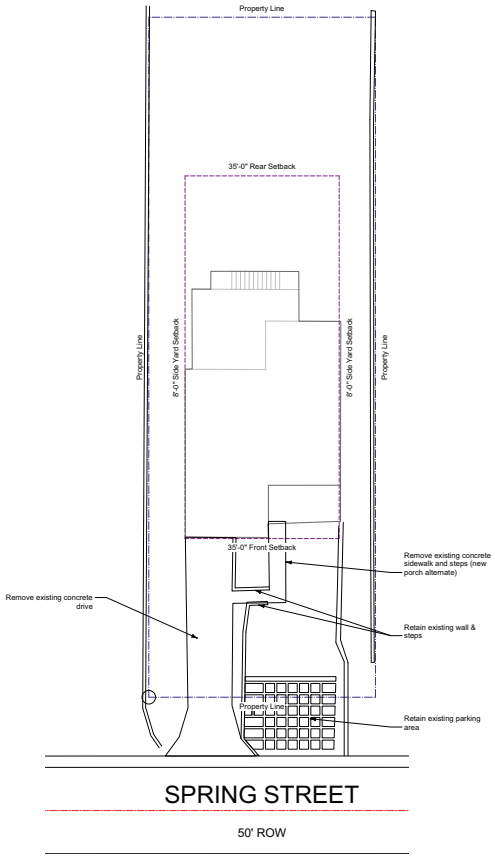

2 Architectural Site Plan - Demolition
Scale: 1" = 10'-0"

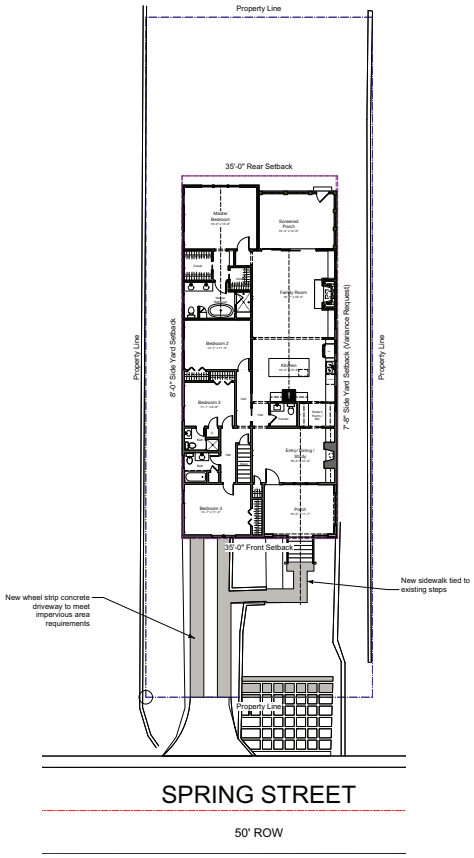

1 Architectural Site Plan
Scale: 1" = 10'-0"

BLACKMON ROGERS
ARCHITECTS LLC
P.O. BOX 63031 • BIRMINGHAM, ALABAMA 35203
205.447.1228 • 205.837.4886
BLACKMONROGERS.COM

Issued for SD Budget Pricing

Williams Residence
126 Spring Street
Mountain Brook, AL

copyright 2023 Blackmon Rogers Architects, LLC

These documents form instruments of service and contain the property of Blackmon Rogers Architects, LLC. They shall not be reproduced in part or in whole without written consent of the architect. Under no circumstances shall these drawings be scaled.

No.	revision	date

date
9/18/23

project number
2303

drawing name
First Floor Plan
Second Floor Plan

drawing number
A0.2