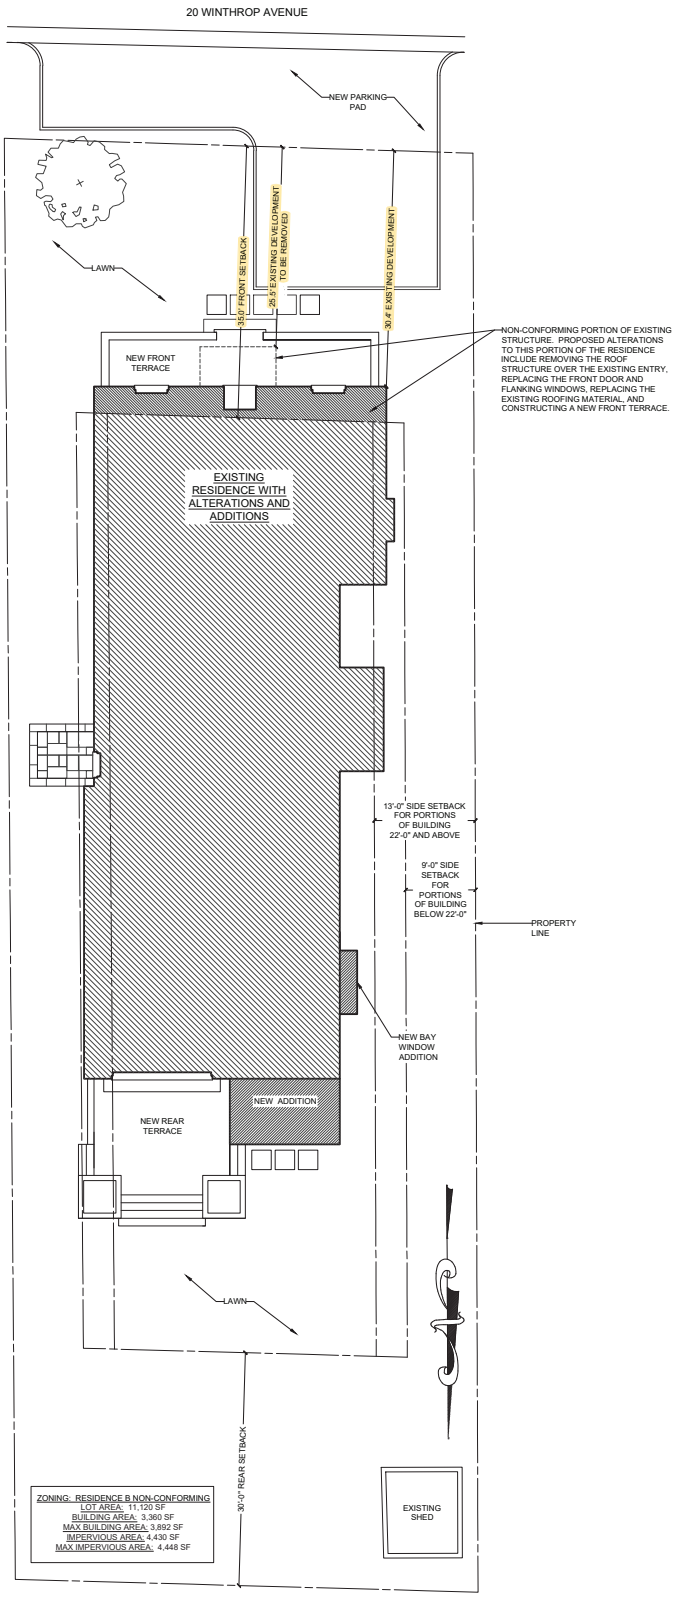

PROPOSED SITE PLAN
1" = 16'-0"

ATLERATIONS AND ADDITIONS FOR
MARY STUART AND STUART HURST
20 WINTHROP AVENUE

VARIANCE APPLICATION
DECEMBER 15, 2023
SUPPLEMENTAL DRAWINGS