COUNTRY CLUB APARTMENTS
SCHEMATIC SITE PLAN

1/32" = 1'-0"

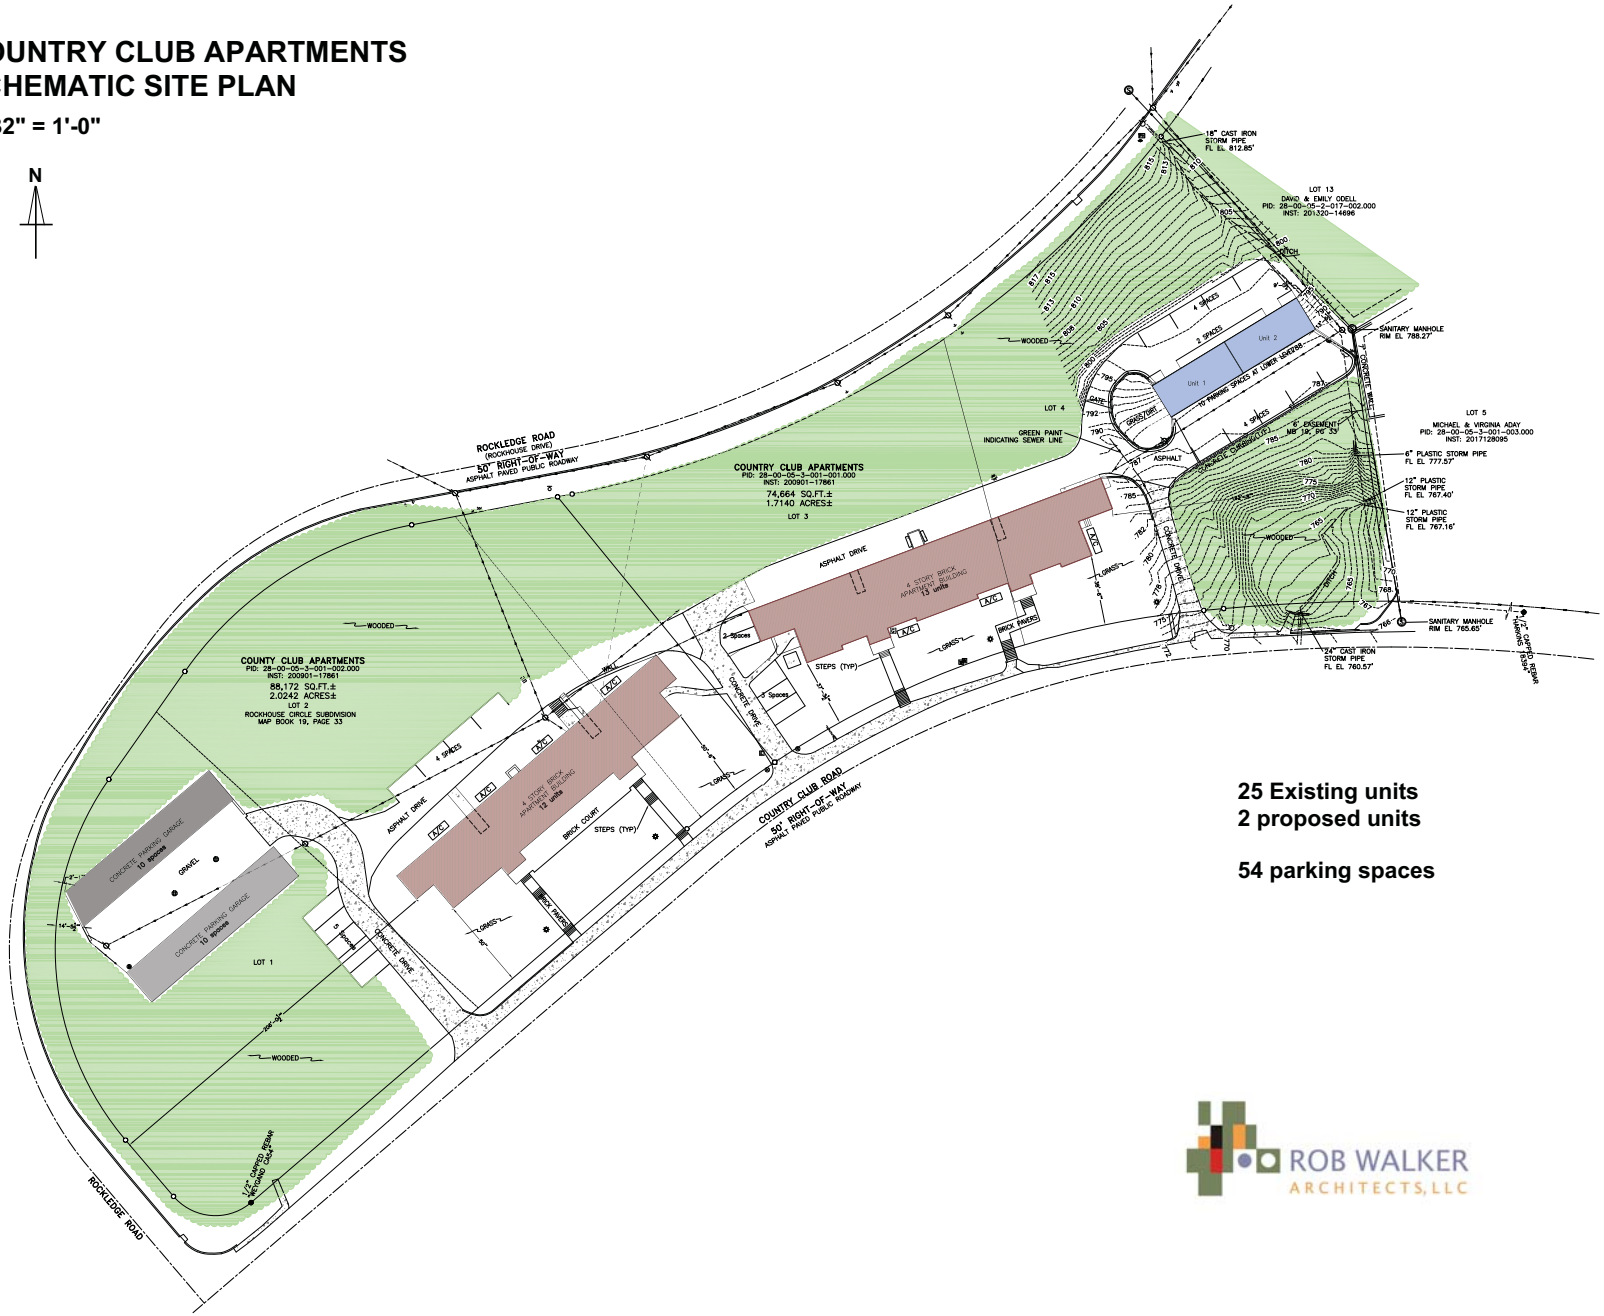

25 Existing units
2 proposed units

54 parking spaces

ROB WALKER
ARCHITECTS, LLC