4157

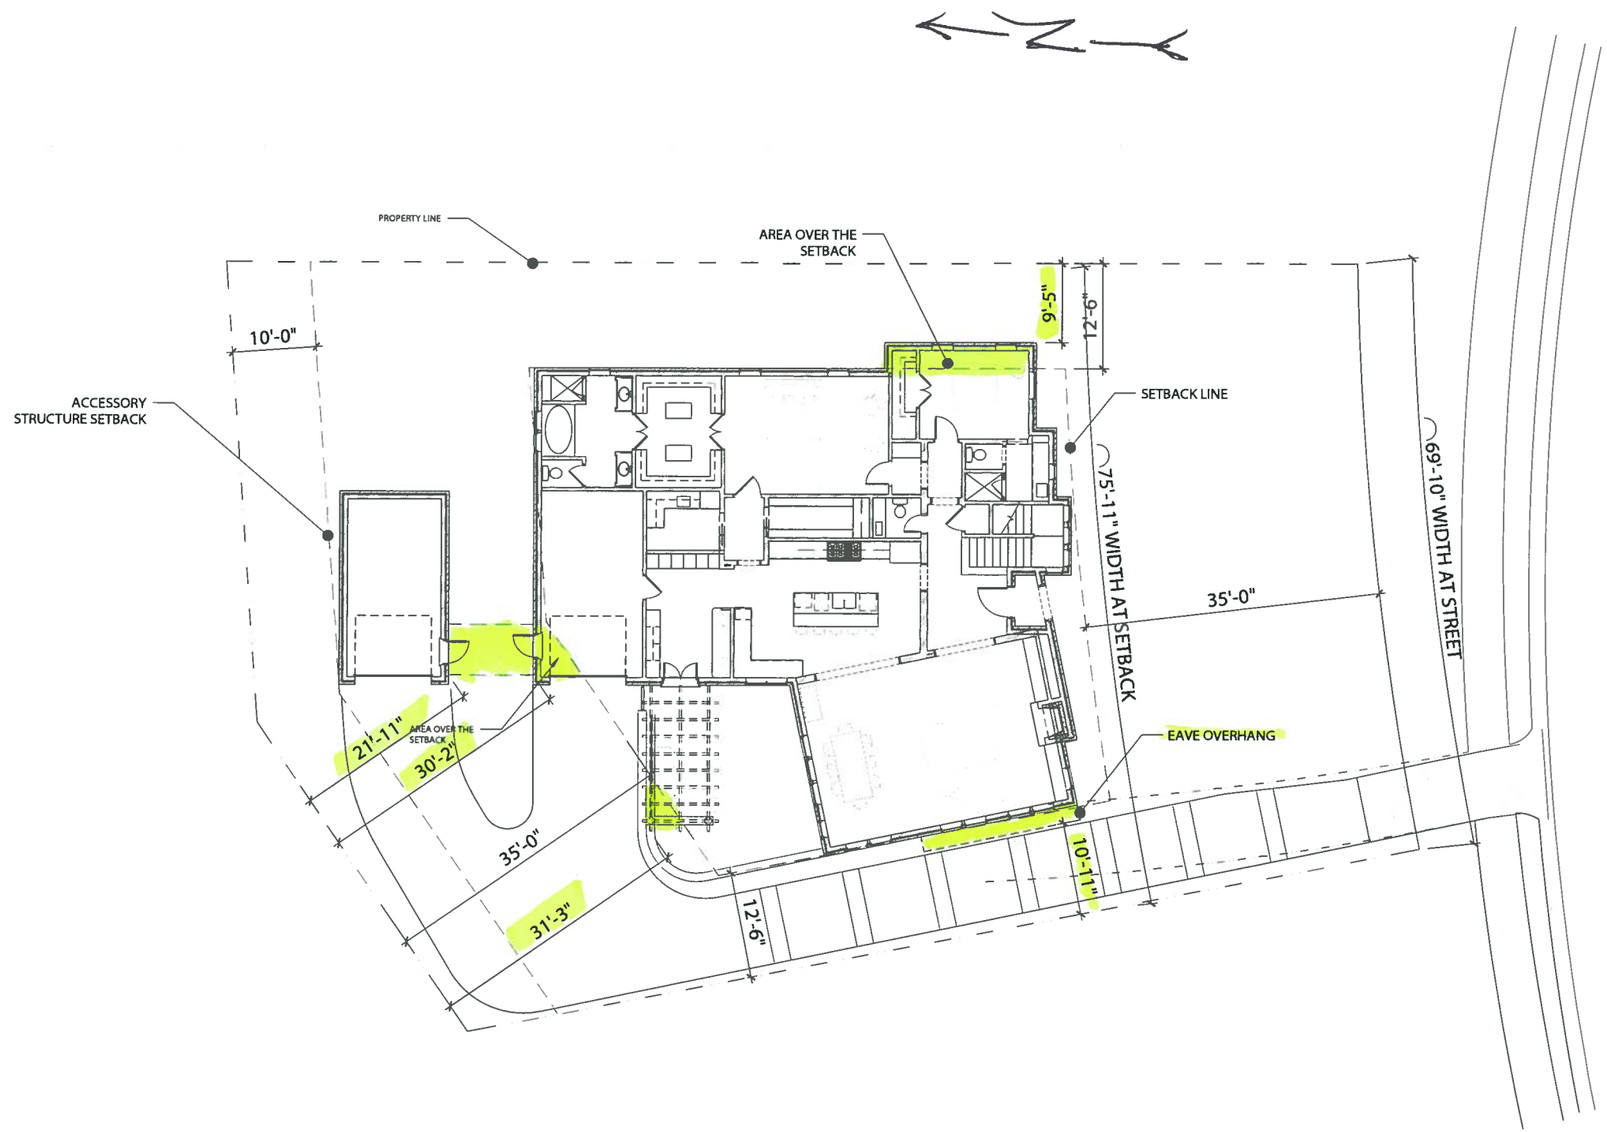

01 | SITE PLAN
SCALE: 1/16"=1'-0"

TYPICAL ELEVATION KEYNOTES

Locations are called-out on details. See Sections and details for areas where these notes will apply. All notes may not be used on every sheet.

1. **TYPICAL METAL RAILING** Shop-fabricated and painted steel or wrought iron hand rail, see details for more information.
2. **TYPICAL STONE BASE & WATER TABLE** Taper stone base at the slope as shown in section, see sections for more information. Provide mock walls to be approved by Architect.
3. **TYPICAL LIGHT FIXTURE** Bevole copper gas/electric lights, model varies by location on house.
4. **TYPICAL CEDAR ROOF** No. 1, 24", treated, taper-sawn, cedar shake roofing, regular coursing, see specs for more information.
5. **TYPICAL ROOF EDGE FLASHING** Continuous snap-on copper flashing with 16 oz. copper cleat, provide ½" drip edge.
6. **TYPICAL BRICK/STONE VENEER** Stone/Brick to be selected and approved by architect after mock wall construction. Veneer type called out in elevation by location. Where brick and stone are both called for, see supplemental information (provided by architect) as to expected aesthetic standards. Provide mock walls for approval by Architect. See sections for further information.
7. **TYPICAL WINDOW** Extruded, aluminum-clad wood windows, by Lincoln or other approved manufacturer, see plan and window schedule for specific siding and locations, wood casing detail shown is indicative of design intent but final casing is to be chosen by architect. See sections for more information.
8. **TYPICAL STEP FLASHING** Individual copper case sheets; extend minimum 4" under roofing material and minimum 4" up the stone ; insert top edge into sealant-filled reglet in stone/brick.
9. **TYPICAL LINTEL** 5" thick, 10" tall cypress lintel, to extend beyond window/ door opening by 8" stained to match cypress siding. See sections for more information.
10. **TYPICAL WOOD SIDING** Ship-lap cypress siding on moisture barrier, paint stain to be selected by architect. See sections for more information.
11. **TYPICAL INSECT SCREEN** Use bronze insect screen.
12. **TYPICAL GARAGE DOOR** Use 9'-0" x 8'-0", blank, insulated, metal garage doors. Clad with vertically oriented 1x8 cypress tongue and groove boards. Back-space door 8" on track to allow for proper clearance.
13. **TYPICAL CHIMNEY POT** Superior clay products or equal - Duchess with limestone glaze.
14. **TYPICAL EXPOSED RAFTER TAILS** Painted and primed 2x material, spaced evenly at 16" O.C. unless noted otherwise.
15. **TYPICAL WOOD SIDING:** 1X6 shiplap, cypress, mitered outside corners; see sections for construction information, paint/stain color to be selected by architect.
16. **TYPICAL METAL ROOF** Standing seam copper roof, see specs for more information
17. **TYPICAL GUTTER AND DOWNSPOUT:** Half round gutter of pre-finished metal with half-round hinged screen gutter guard, all downspouts to be round and pre-finished metal.
18. **TYPICAL METAL ROOF:** Standing seam pre-finished metal roof.

CHRISTOPHER ARCHITECTURE & INTERIORS
3643 N. SOUTHERN AVE
BIRMINGHAM, AL 35213
P: 205.871.0400 F: 205.871.0401
CHRIS@CHRISARCH.COM

EUCLID RESIDENCE

744 EUCLID AVE.
BIRMINGHAM, AL 35213

COPYRIGHT © 2010 CHRISTOPHER ARCHITECTURE & INTERIORS
ALL RIGHTS RESERVED

REVISIONS

SHEET TITLE
FIRST FLOOR PLAN

PROJECT NUMBER
14051

ISSUE DATE
10/29/14

DRAWN BY
KKM

CHECKED BY
SC

SHEET NUMBER
A1.0

PRICING SET

PRINT DATE: 11/24/2014 11:34 AM

02 | EAST SIDE ELEVATION
SCALE: 1/4"=1'-0"

4157

TYPICAL ELEVATION KEYNOTES

Locations are called-out on details. See Sections and details for areas where these notes will apply. All notes may not be used on every sheet.

1. **TYPICAL METAL RAILING** Shop-fabricated and painted steel or wrought iron handrail, see details for more information.
2. **TYPICAL STONE BASE & WATER TABLE** Taper stone base at the slope as shown in section, see sections for more information. Provide mock walls to be approved by Architect.
3. **TYPICAL LIGHT FIXTURE** Bevolo copper gas/electric lights, model varies by location on house.
4. **TYPICAL CEDAR ROOF** No. 1, 24", treated, taper-sawn, cedar shake roofing, regular coursing, see specs for more information.
5. **TYPICAL ROOF EDGE FLASHING** Continuous snap-on copper flashing with 16 oz. copper cleat; provide 3/4" drip edge.
6. **TYPICAL BRICK/STONE VENEER** Stone/Brick to be selected and approved by architect after mock wall construction. Veneer type called out in elevation by location. Where brick and stone are both called for, see supplemental information (provided by architect) as to expected aesthetic standards. Provide mock walls for approval by Architect. See sections for further information.
7. **TYPICAL WINDOW** Extruded, aluminum-clad wood windows, by Lincoln or other approved manufacturer, see plan and window schedule for specific sizing and locations, wood casing detail shown is indicative of design intent but final casing is to be chosen by architect. See sections for more information.
8. **TYPICAL STEP FLASHING** Individual copper case sheets, extend minimum 4" under roofing material and minimum 6" up the stone; insert top edge into sealant-filled reglet in stone/brick.
9. **TYPICAL LINTEL** 5" thick, 10" tall cypress lintel, to extend beyond window/door opening by 8", stained to match cypress siding. See sections for more information.
10. **TYPICAL WOOD SIDING** Ship-lap cypress siding on moisture barrier, paint/stain to be selected by architect. See sections for more information.
11. **TYPICAL INSECT SCREEN** Use bronze insect screen.
12. **TYPICAL GARAGE DOOR** Use 9'-0" x 8'-0", blank, insulated, metal garage doors. Clad with vertically oriented 1x6 cypress tongue and groove boards. Back-space door 3" on track to allow for proper clearance.
13. **TYPICAL CHIMNEY POT** Superior clay products or equal - Duchess with limestone glaze.
14. **TYPICAL EXPOSED RAFTER TAILS** Painted and primed 2x material, spaced evenly at 16" O.C. unless noted otherwise.
15. **TYPICAL WOOD SIDING** 1/6 shiplap, cypress, mitered outside corners; see sections for construction information, paint/stain color to be selected by architect.
16. **TYPICAL METAL ROOF** Standing seam copper roof, see specs for more information
17. **TYPICAL GUTTER AND DOWNSPOUT** Half round gutter of pre-finished metal with half-round hinged screen gutter guard, all downspouts to be round and pre-finished metal.
18. **TYPICAL METAL ROOF** Standing seam pre-finished metal roof.

CHRISTOPHER ARCHITECTURE & INTERIORS

EUCLID RESIDENCE

744 EUCLID AVE.
BIRMINGHAM, AL 35213

COPYRIGHT ©2013 CHRISTOPHER ARCHITECTS
ALL RIGHTS RESERVED

REVISIONS

SHEET TITLE
EXTERIOR ELEVATIONS

PROJECT NUMBER
14051

ISSUE DATE
10/29/14

DRAWN BY
KKM

CHECKED BY
SC

SHEET NUMBER
A3.2

PRICING SET

PRINT DATE: 11/14/2014 10:10 AM

01 | SIDE ELEVATION
SCALE: 1/4"=1'-0"

4157

TYPICAL ELEVATION KEYNOTES

Locations are called-out on details. See Sections and details for areas where these notes will apply. All notes may not be used on every sheet.

1. **TYPICAL METAL RAILING**: Shop-fabricated and painted steel or wrought iron handrail; see details for more information.
2. **TYPICAL STONE BASE & WATER TABLE**: Taper stone base at the slope as shown in section. see sections for more information. Provide mock walls to be approved by Architect.
3. **TYPICAL LIGHT FIXTURE**: Bevolo copper gas/electric lights, model varies by location on house.
4. **TYPICAL CEDAR ROOF**: No. 1, 24", treated, taper-sawn, cedar shake roofing, regular coursing, see specs for more information.
5. **TYPICAL ROOF EDGE FLASHING**: Continuous snap-on copper flashing with 16 oz. copper cleat; provide 1" drip edge.
6. **TYPICAL BRICK/STONE VENEER**: Stone/Brick to be selected and approved by architect after mock wall construction. Veneer type called out in elevation by location. Where brick and stone abut brick called for, see supplemental information (provided by architect) as to expected aesthetic standards. Provide mock walls for approval by Architect. See sections for further information.
7. **TYPICAL WINDOW**: Extruded, aluminum-clad wood windows; by Lincoln or other approved manufacturer, see plan and window schedule for specific sizing and locations; wood casing detail shown is indicative of design intent but final casing is to be chosen by architect. See sections for more information.
8. **TYPICAL STEP FLASHING**: Individual copper case sheets; extend minimum 4" under roofing material and minimum 4" up the stone. Insert top edge into sealant-filled reglet in stone/brick.
9. **TYPICAL LINTEL**: 5" thick, 10" tall cypress lintel, to extend beyond window/door opening by 8", stained to match cypress siding. See sections for more information.
10. **TYPICAL WOOD SIDING**: Ship-lap cypress siding on moisture barrier, paint/stain to be selected by architect. See sections for more information.
11. **TYPICAL INSECT SCREEN**: Use bronze insect screen.
12. **TYPICAL GARAGE DOOR**: Use 9'-0" x 8'-0", blank, insulated, metal garage doors. Clad with vertically oriented 1x8 cypress tongue and groove boards. Back-space door 3" on track to allow for proper clearance.
13. **TYPICAL CHIMNEY POT**: Superior clay products or equal - Duchess with limestone glaze.
14. **TYPICAL EXPOSED RAFTER TAILS**: Painted and primed 2x material; spaced evenly at 16" O.C. unless noted otherwise.
15. **TYPICAL WOOD SIDING**: 1X6 shiplap, cypress, mitered outside corners; see sections for construction information; paint/stain color to be selected by architect.
16. **TYPICAL METAL ROOF**: Standing seam copper roof, see specs for more information.
17. **TYPICAL GUTTER AND DOWNSPOUT**: Half round gutter of pre-finished metal with half-round hinged screen gutter guard, all downspouts to be round and pre-finished metal.
18. **TYPICAL METAL ROOF**: Standing seam pre-finished metal roof.

CHRISTOPHER ARCHITECTURE & INTERIORS

EUCLID RESIDENCE

744 EUCLID AVE.
BIRMINGHAM, AL 35213

COPYRIGHT © 2014 CHRISTOPHER ARCHITECTURE & INTERIORS

REVISIONS

SHEET TITLE
EXTERIOR ELEVATIONS

PROJECT NUMBER
14051

ISSUE DATE
10/29/14

DRAWN BY
KKM

CHECKED BY
SC

SHEET NUMBER
A3.3

PRICING SET

PRINT DATE 11/17/2014 10:12 AM

4157

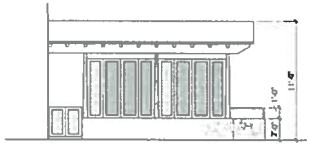

02 | POOL PAVILION
SCALE: 1/4"=1'-0"

01 | BACK ELEVATION
SCALE: 1/4"=1'-0"




CHRISTOPHER ARCHITECTURE & INTERIORS

EUCLID RESIDENCE
744 EUCLID AVE.
BIRMINGHAM, AL 35213

REVISIONS

SHEET TITLE
EXTERIOR ELEVATIONS
PROJECT NUMBER
14051
ISSUE DATE
10/29/14
DRAWN BY
KKM
CHECKED BY
SC
SHEET NUMBER
A3.4
PRICING SET

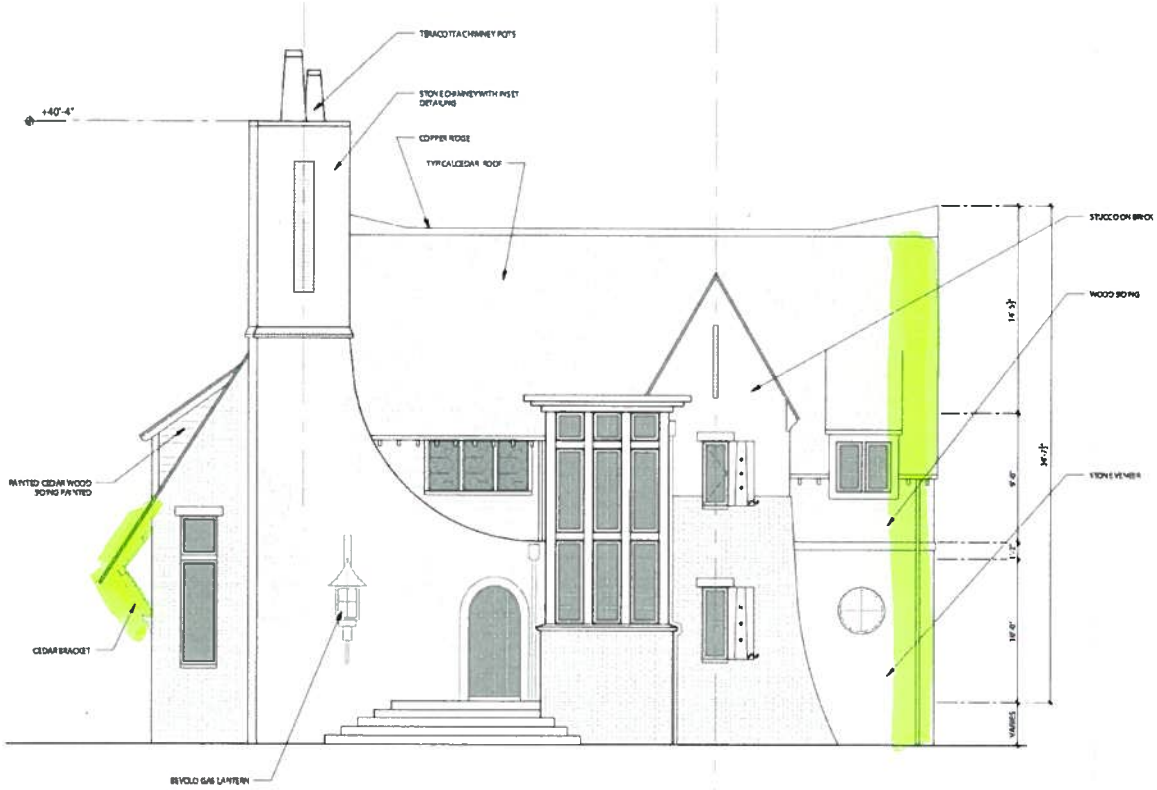

01 | FRONT ELEVATION

SCALE: 1/8"=1'-0"




CHRISTOPHER ARCHITECTURE & INTERIORS

EUCLID RESIDENCE

744 EUCLID AVE.
BIRMINGHAM, AL 35213

REVISIONS

SHEET TITLE
EXTERIOR ELEVATIONS

PROJECT NUMBER
14051

ISSUE DATE
10/29/14

DRAWN BY
KKM

CHECKED BY
SC

SHEET NUMBER
A3.1

PRICING SET