4160

McDaniel
LAND DESIGNS
1919 15th AVENUE S
BIRMINGHAM, AL 35205
205.918.0190

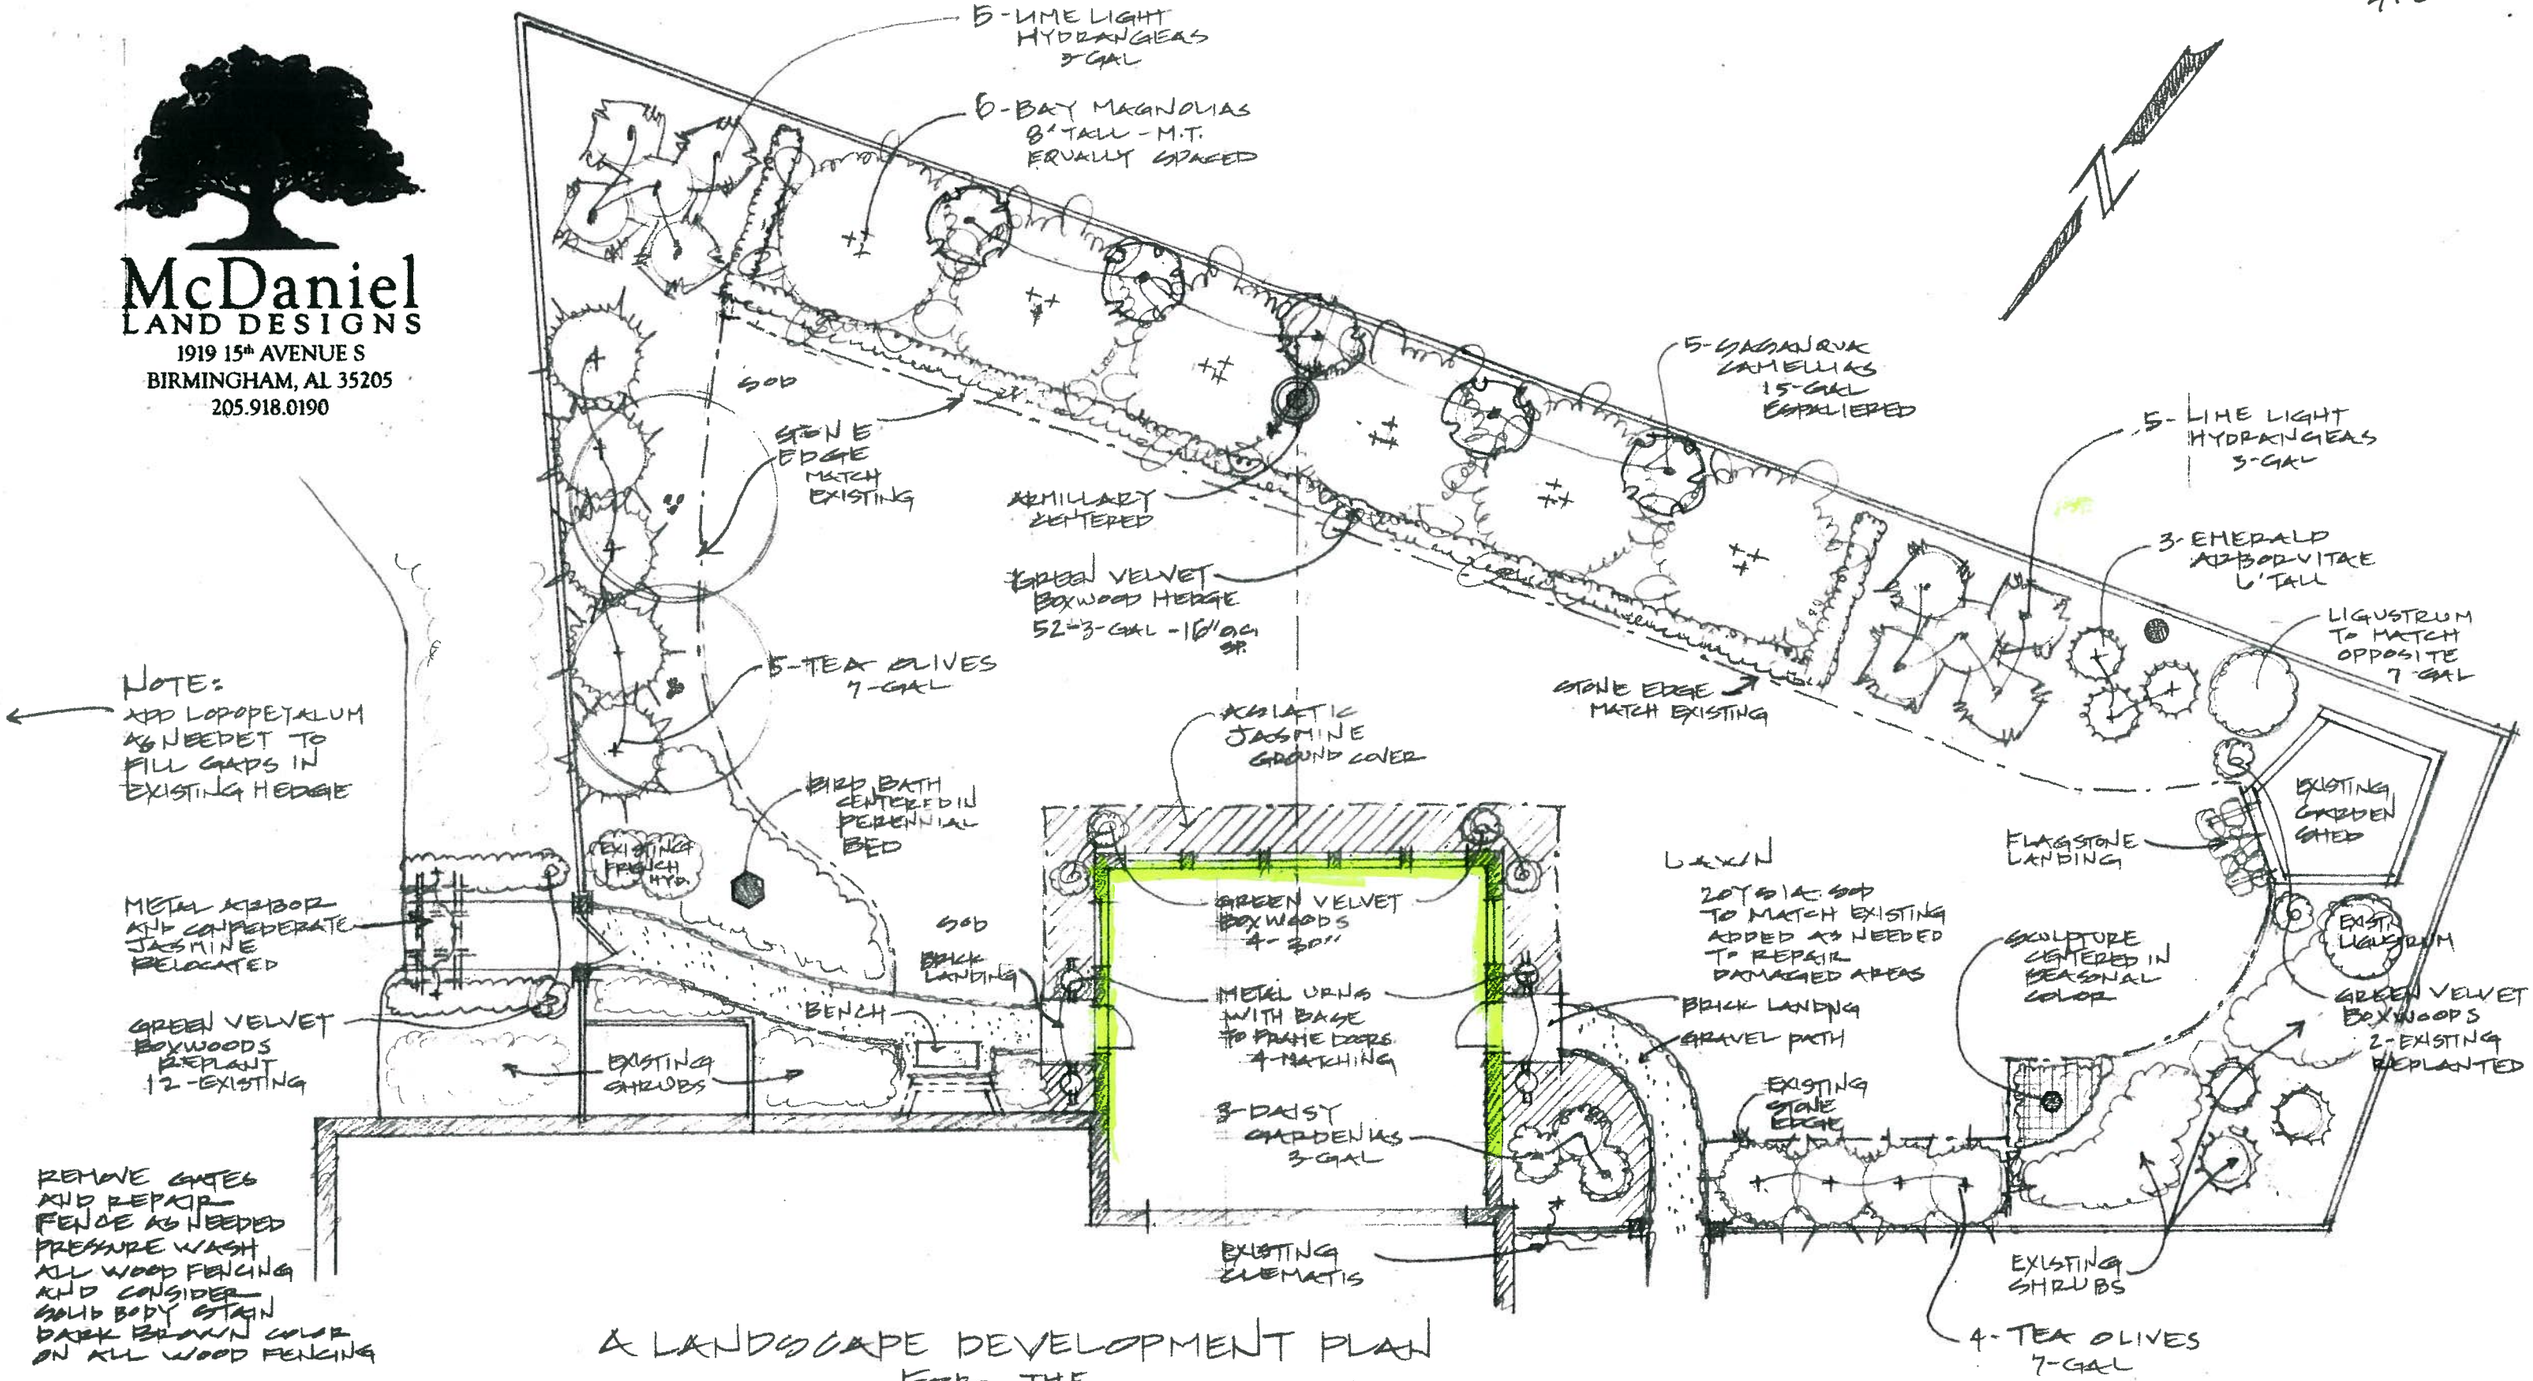

A LANDSCAPE DEVELOPMENT PLAN FOR THE ST. JOHN RESIDENCE

3833 WILLIAMSBURG CIRCLE
MOUNTAIN BROOK, ALABAMA
DECEMBER 8, 2014

SCALE 1/8" = 1'-0"