A-150.

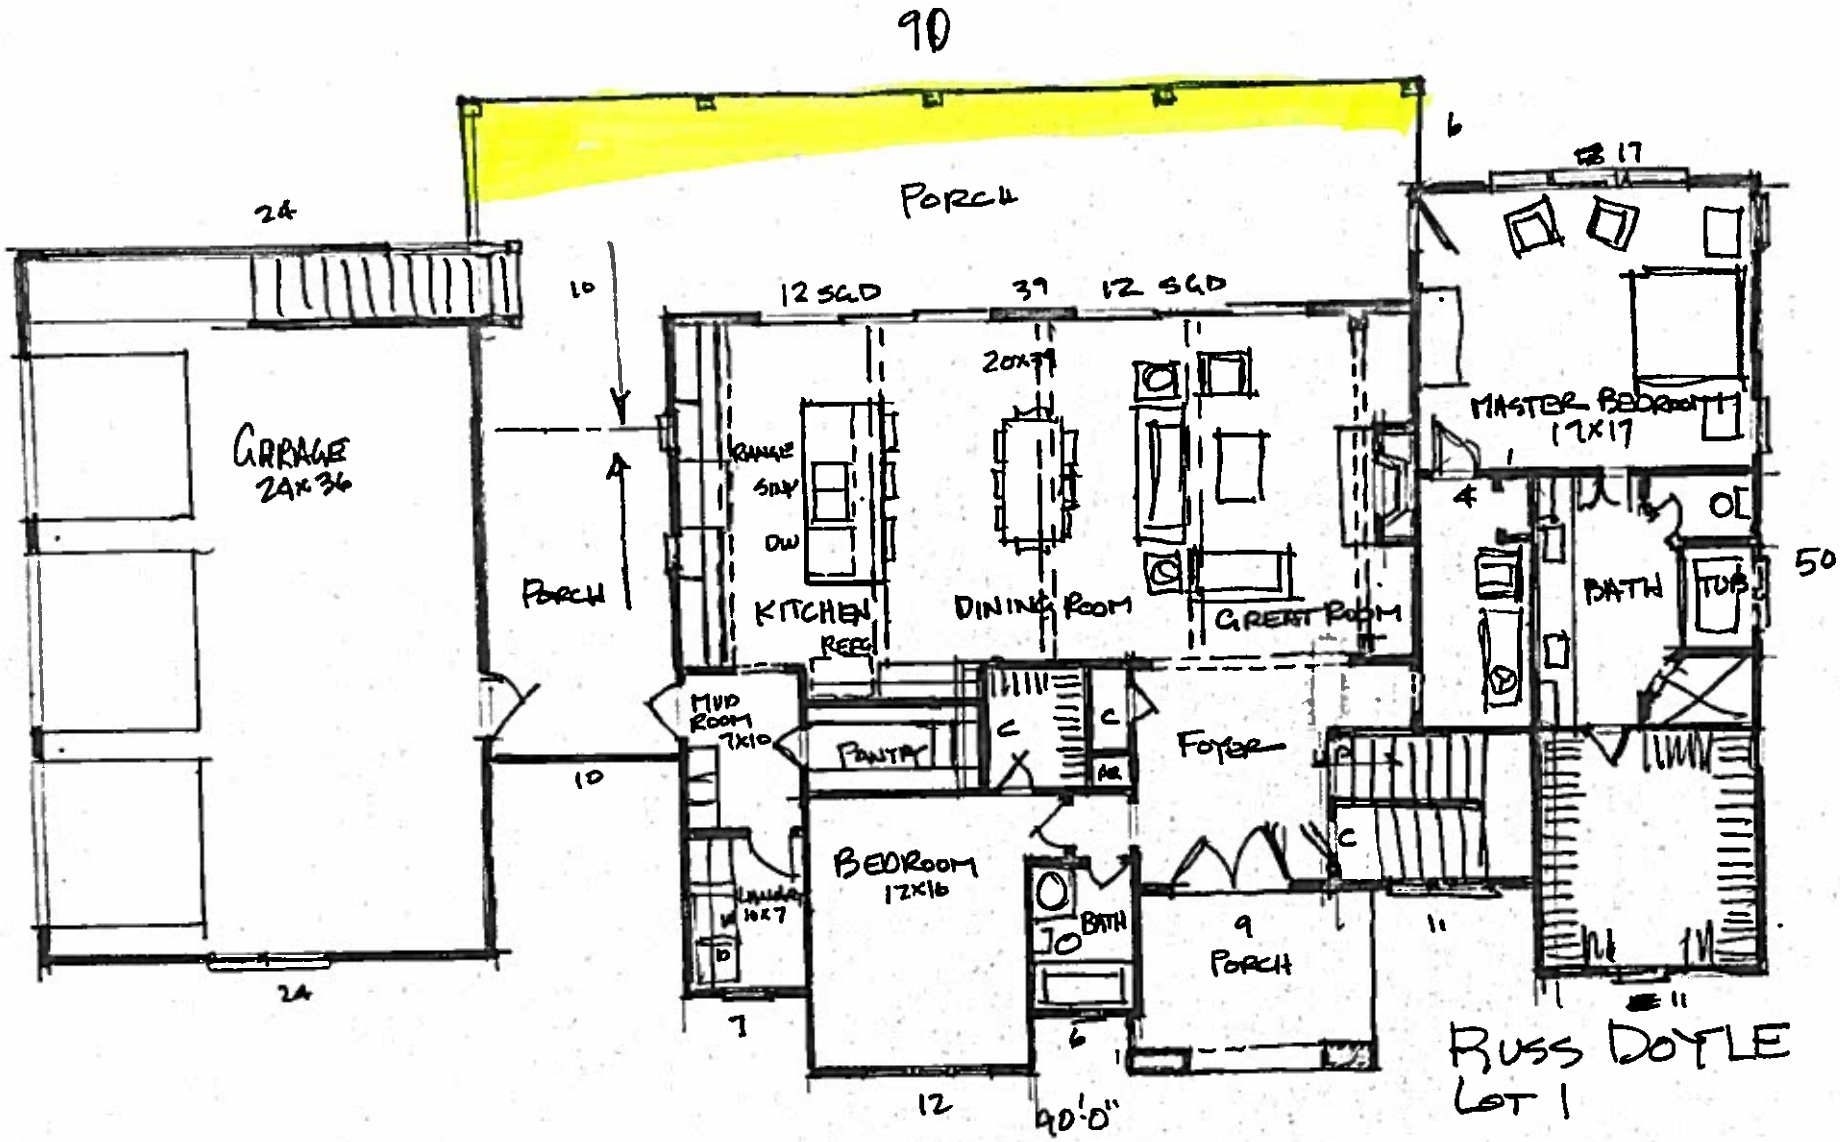
90
PORCH
24
10
12 SGD
39
12 SGD
6
17
GARAGE
24x36
20x19
MASTER BEDROOM
12x17
RANGE
SINK
DW
KITCHEN
REF
DINING ROOM
GREAT ROOM
PORCH
BATH
TUB
50
MUD ROOM
7x10
PANTRY
C
C
AIR
FOYER
10
BEDROOM
12x16
C
LAUNDRY
10x7
BATH
9
PORCH
11
7
6
12
40'-0"
11
RUSS DOYLE
LOT 1

A-15-01

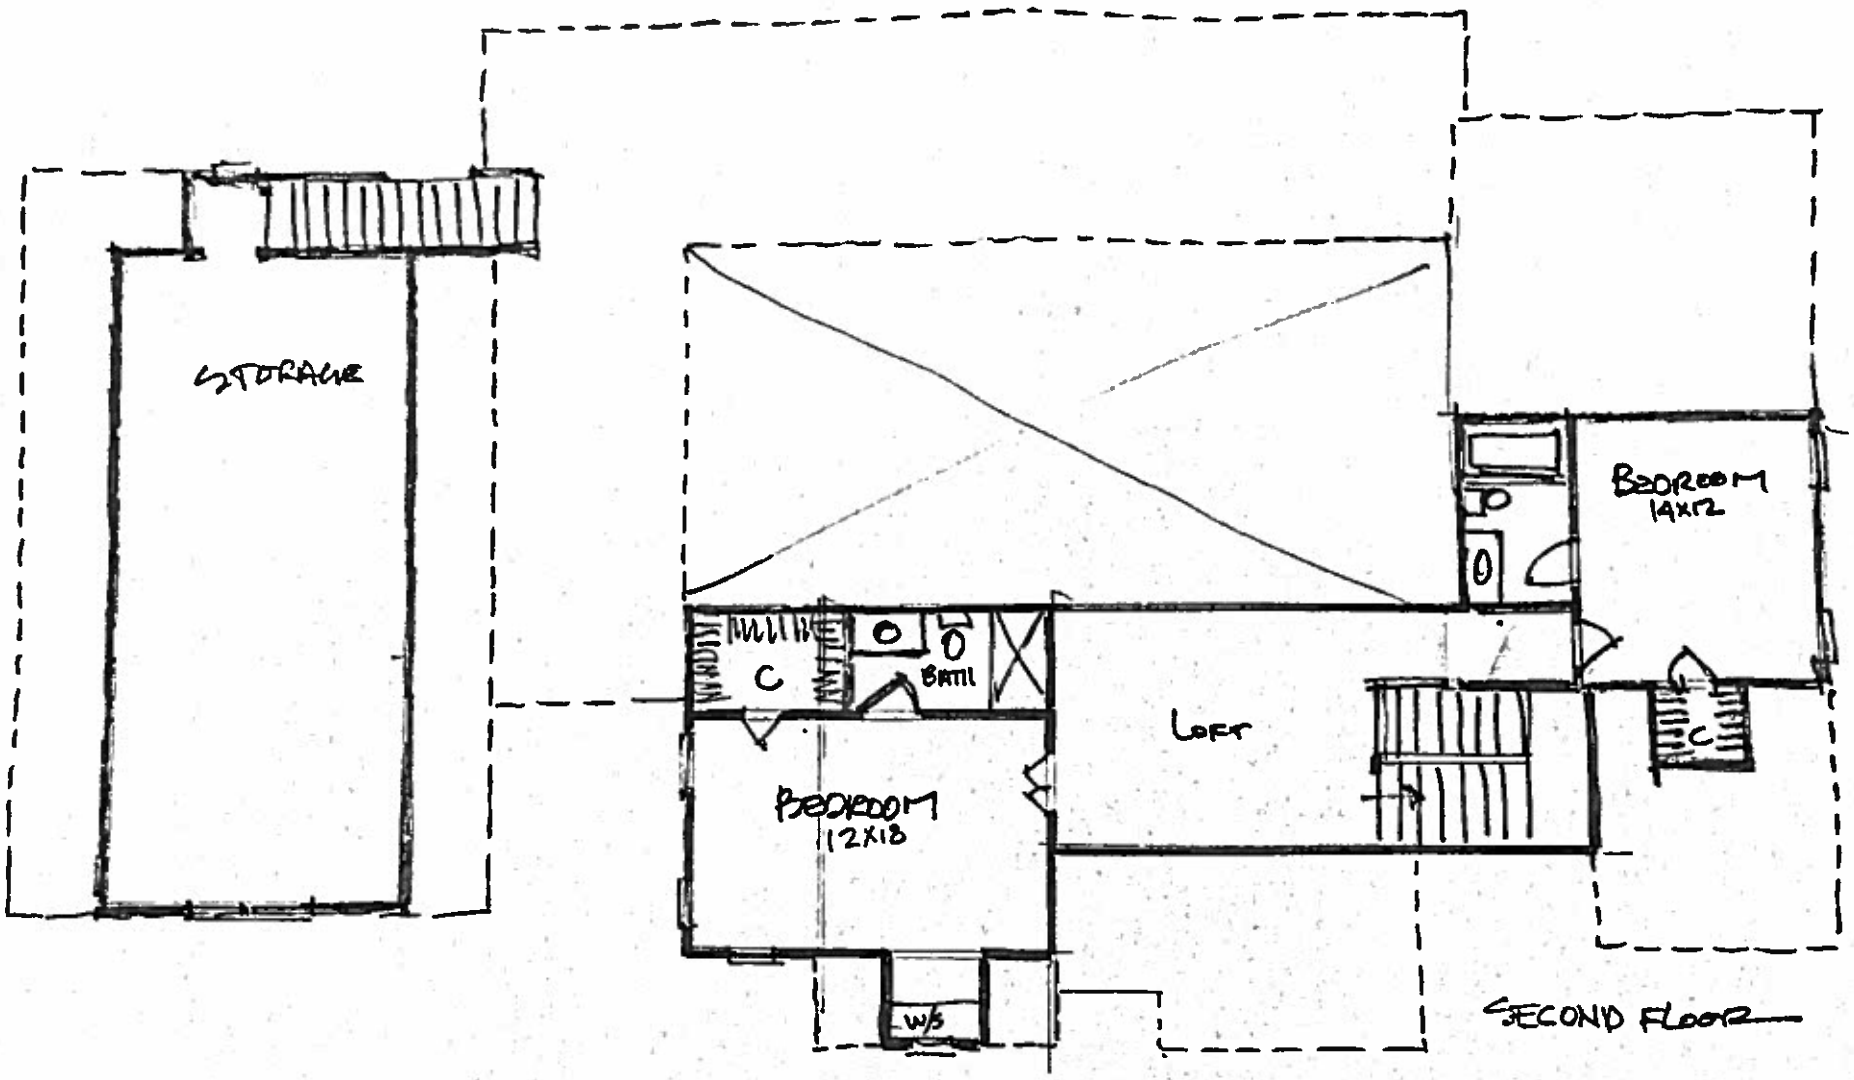
STORAGE
WARDRB
C
BATH
BEDROOM
12X18
W/S
LOFT
BEDROOM
14X12
C
SECOND FLOOR