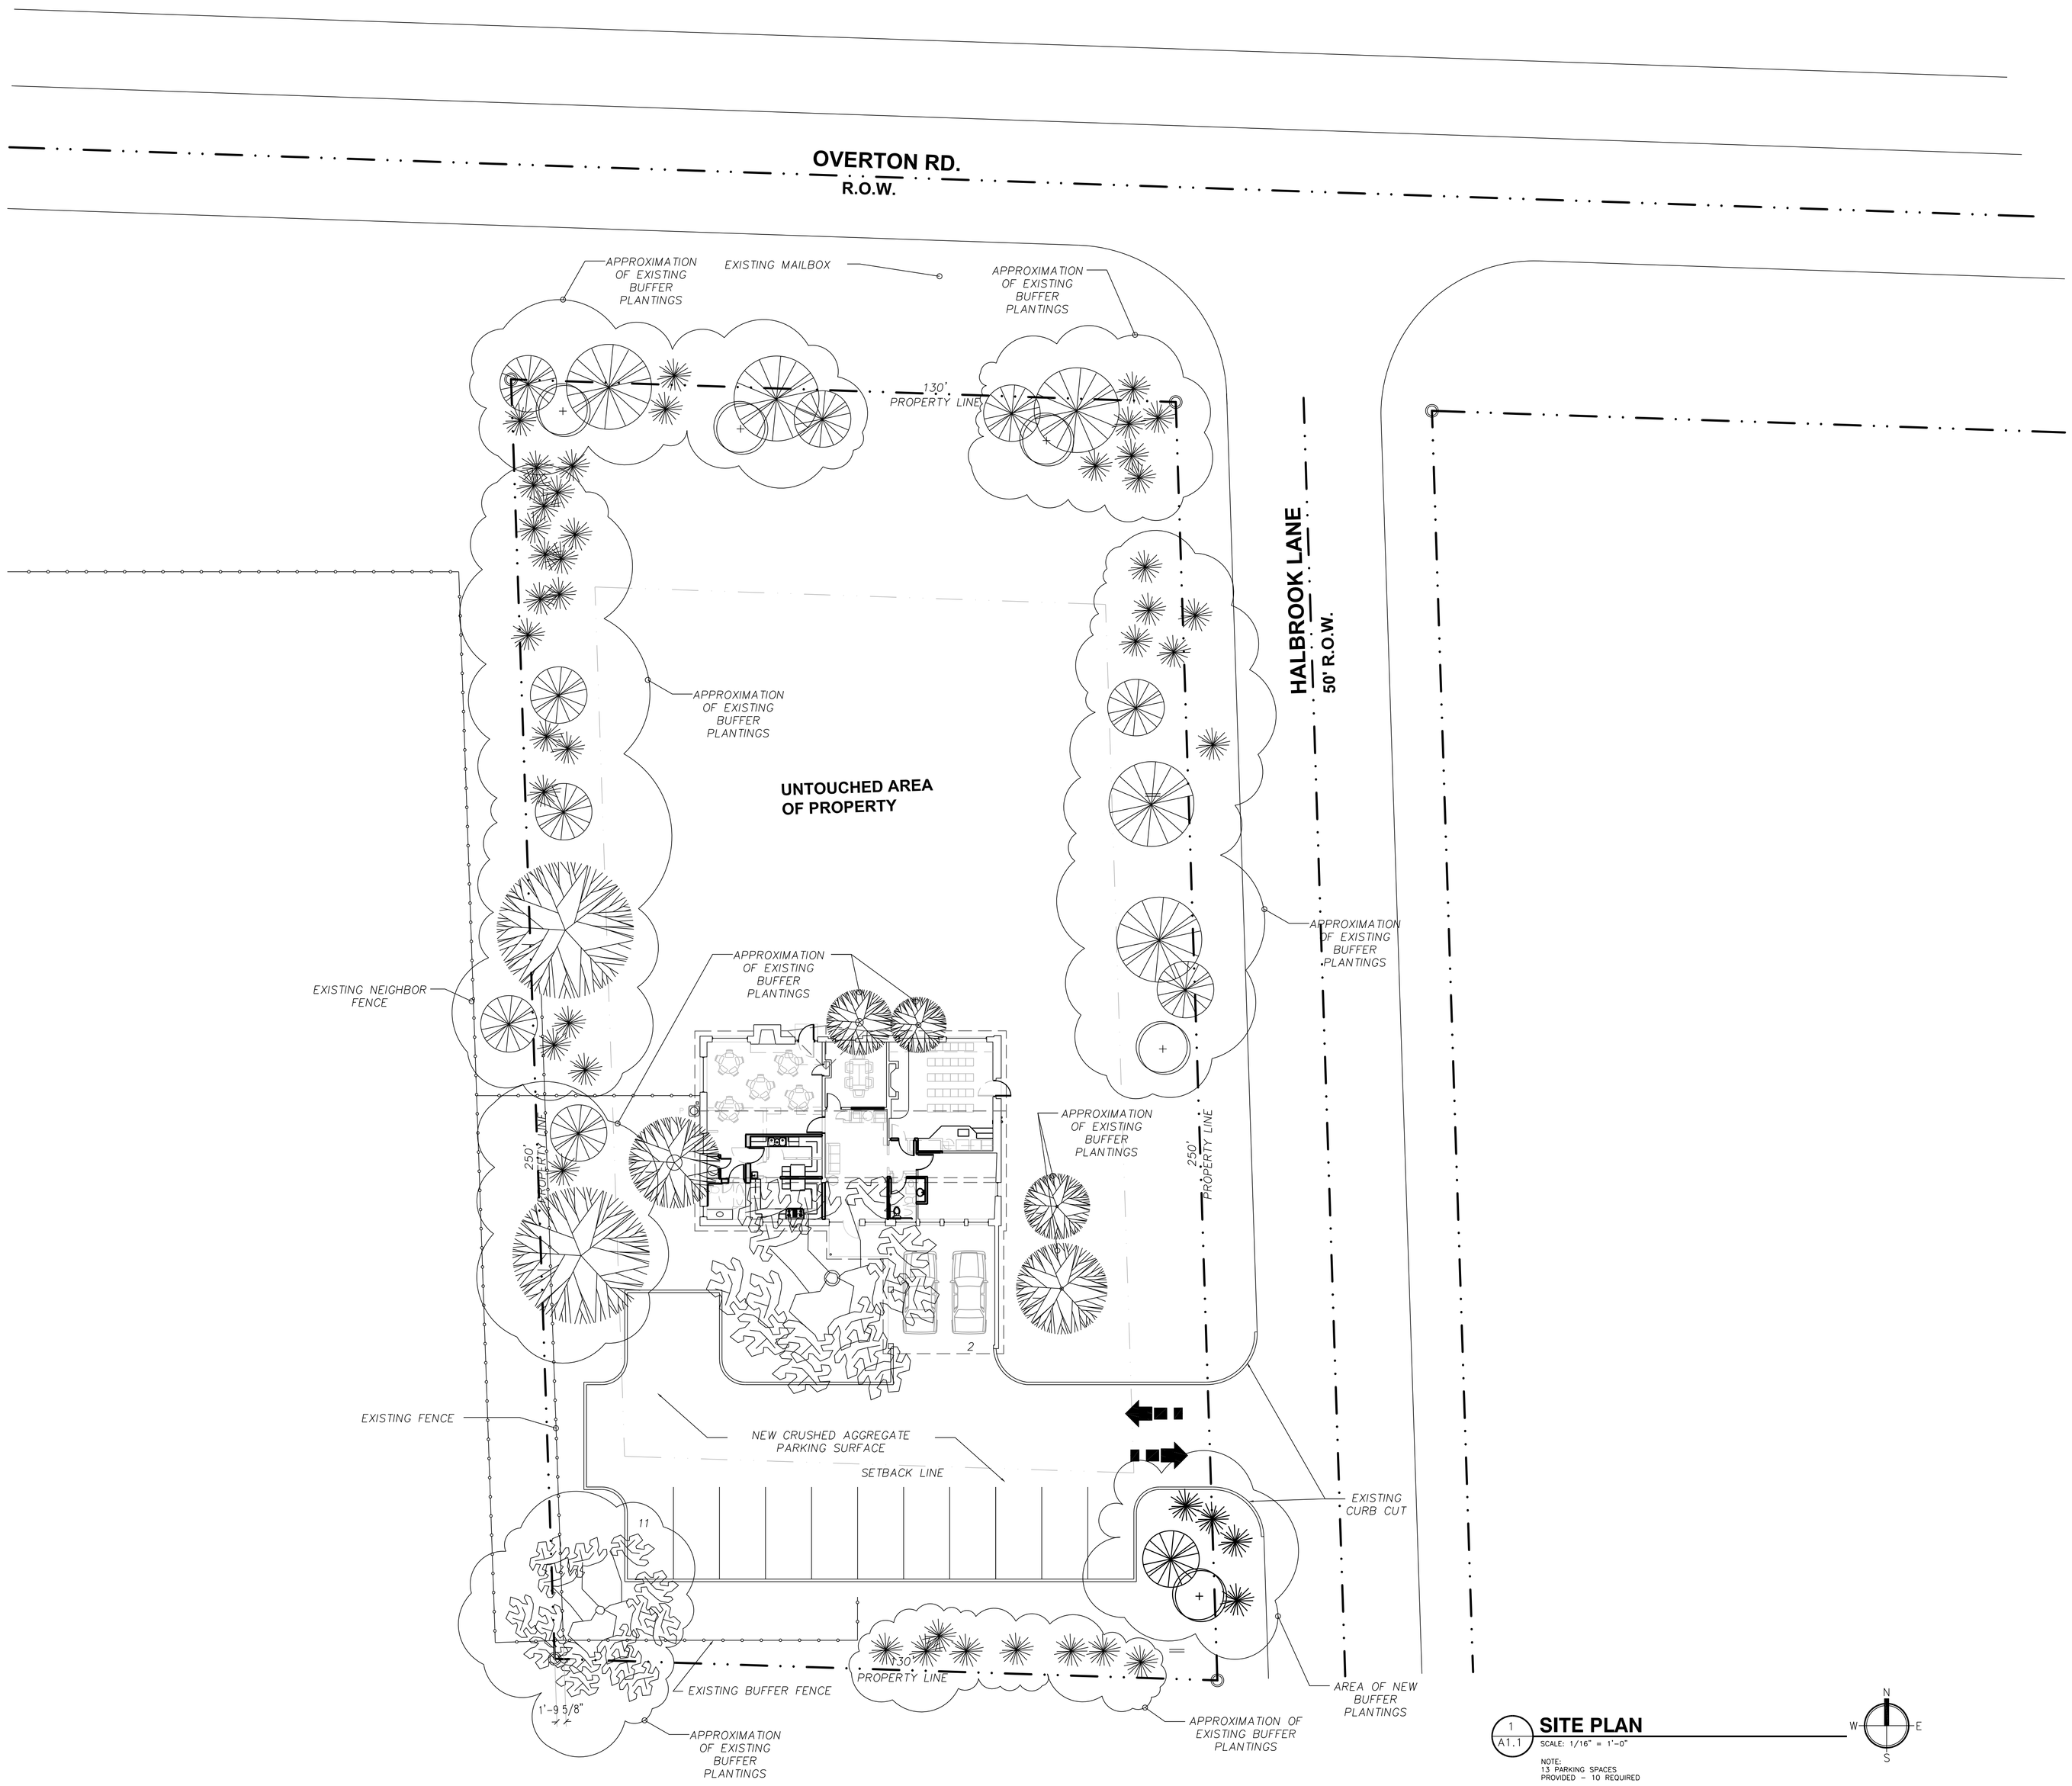

1 A1.1 **SITE PLAN**

SCALE: 1/16" = 1'-0"

NOTE:
13 PARKING SPACES
PROVIDED - 10 REQUIRED

N W E S

boomhover phillips architecture

REGISTERED ARCHITECT SCOTT BOOMHOVER 5941 AL STATE OF ALABAMA

DESIGN REVIEW

A LIFE SAFETY PLAN FOR:

KNESSETH ISRAEL
3129 OVERTON ROAD
MOUNTAIN BROOK, ALABAMA 35223

REVISIONS	DESCRIPTION	DATE:	REVISION DATE:
REV#-	-	00-00-00	00-00-00

All Rights Reserved

DATE 11-26-12
SCALE AS NOTED

SITE PLAN

SHEET
A-1.1