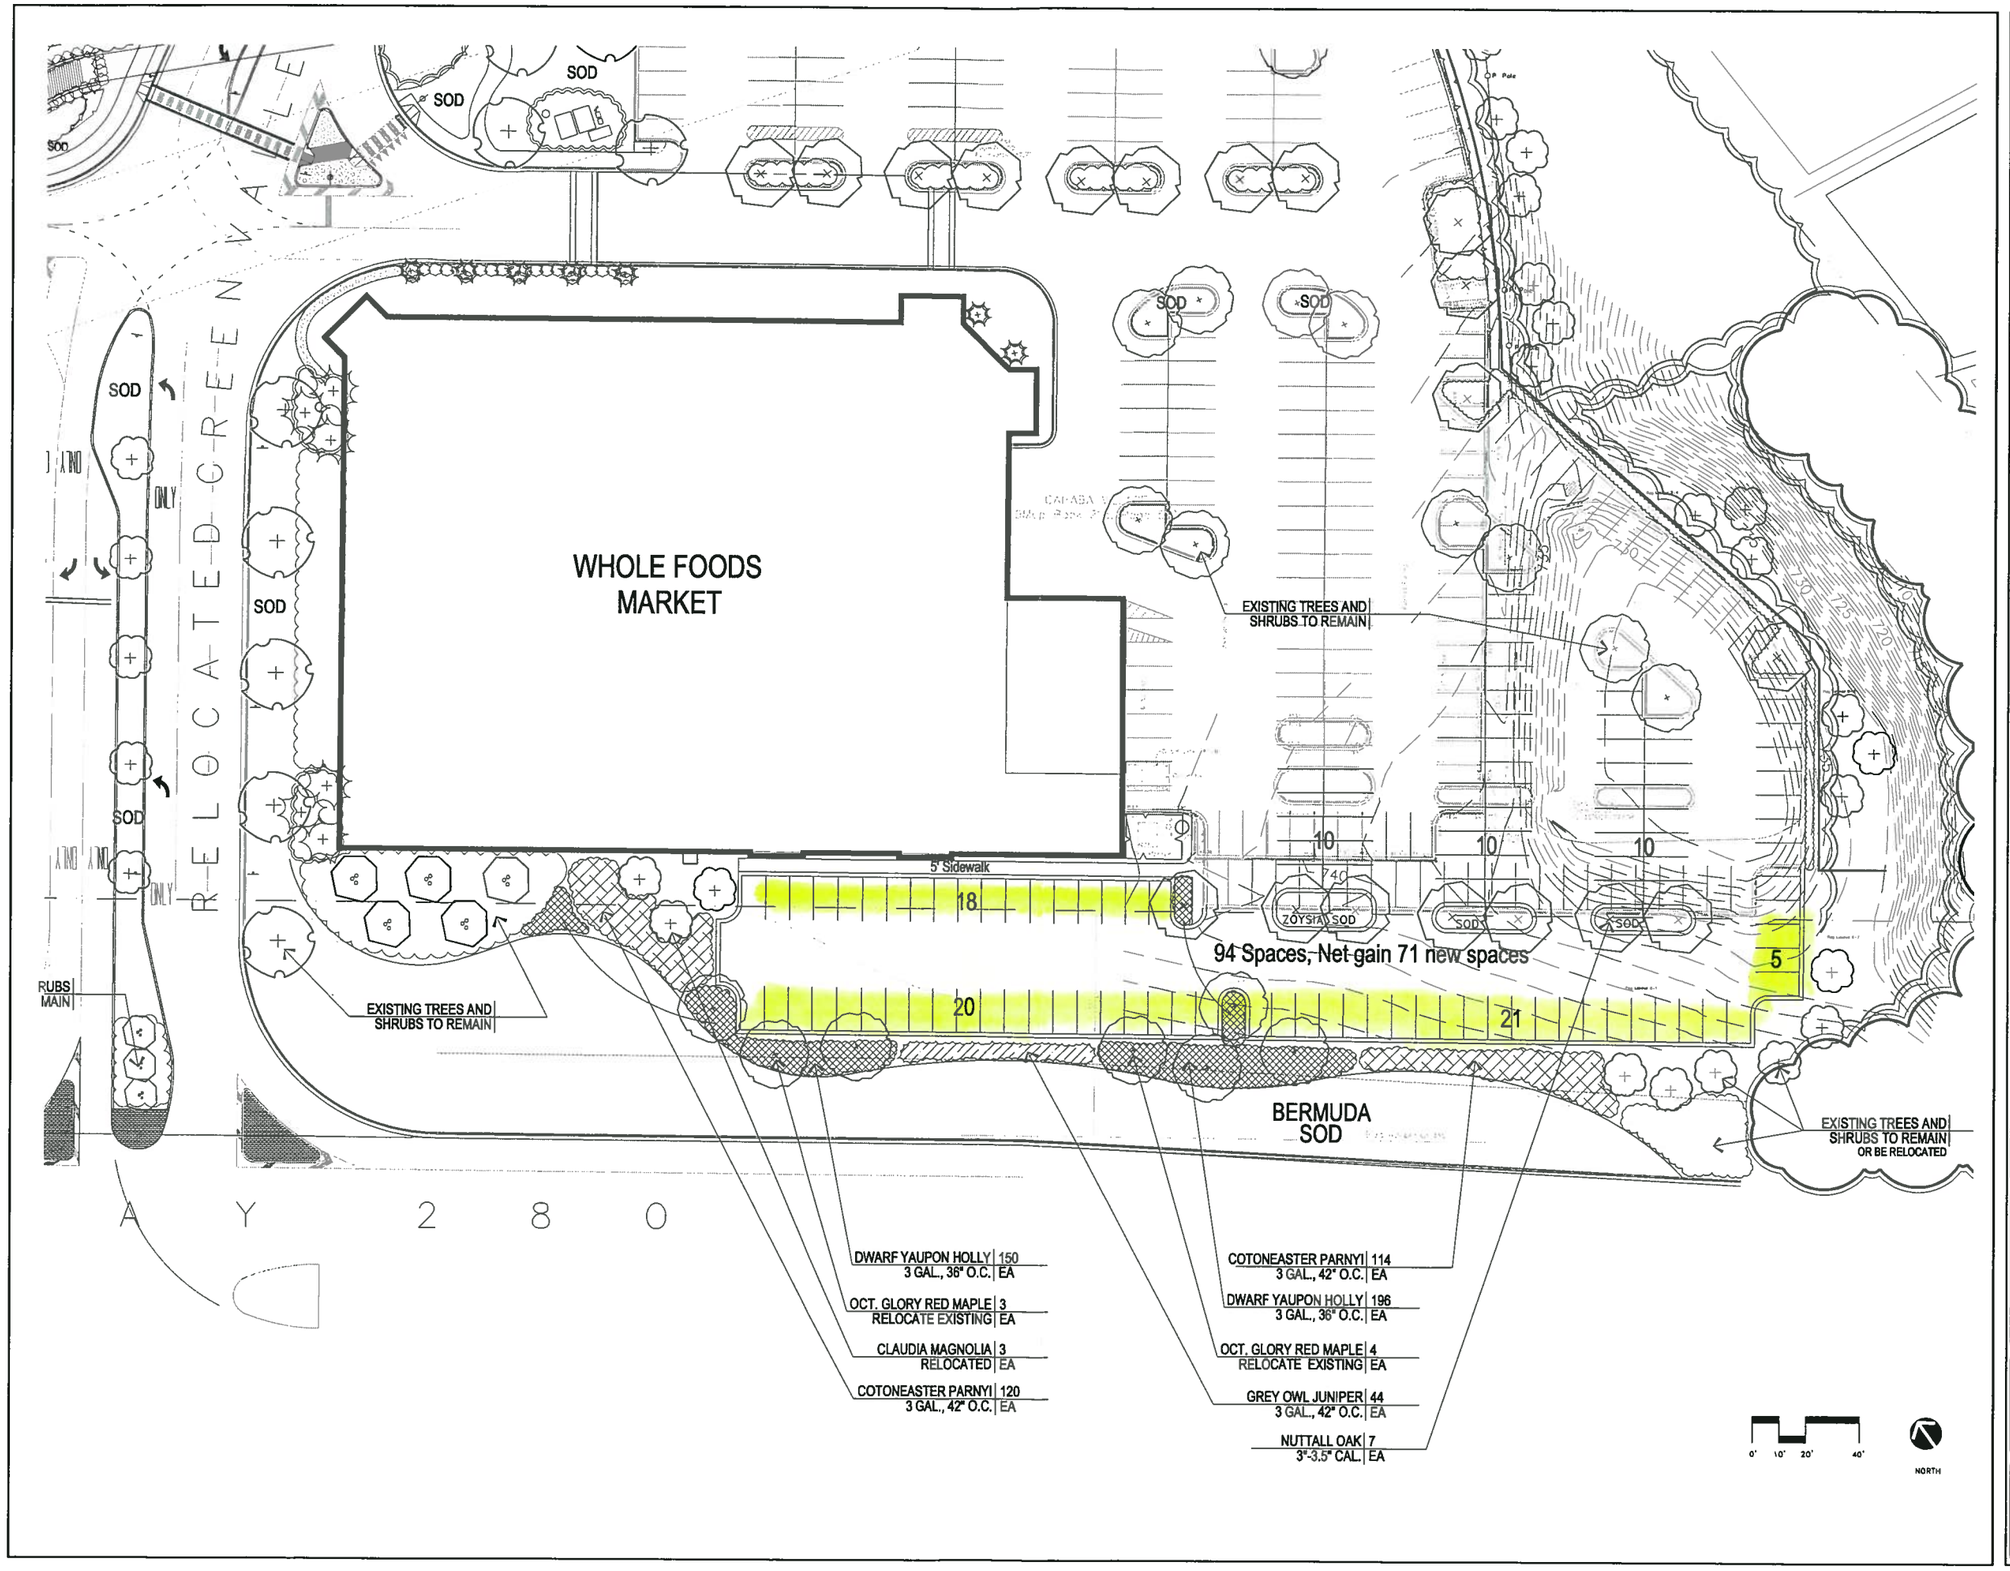

Nimrod Long And Associates
L O N G
Land Planners
Landscape Architects
Urban Designers

A Landscape Design for:
CAHABA VILLAGE/WHOLE FOODS
MOUNTAIN BROOK, AL
Bayer Properties

COMMISSION NUMBER	13-424
DRAWING DATE	10/03/13
DESIGNED	NWEUB
DRAWN	DEG
CHECKED	
DATE	REVISION

SHEET
L-2

Revised & Recommend for Approval by Planning Comm. 10/7/13

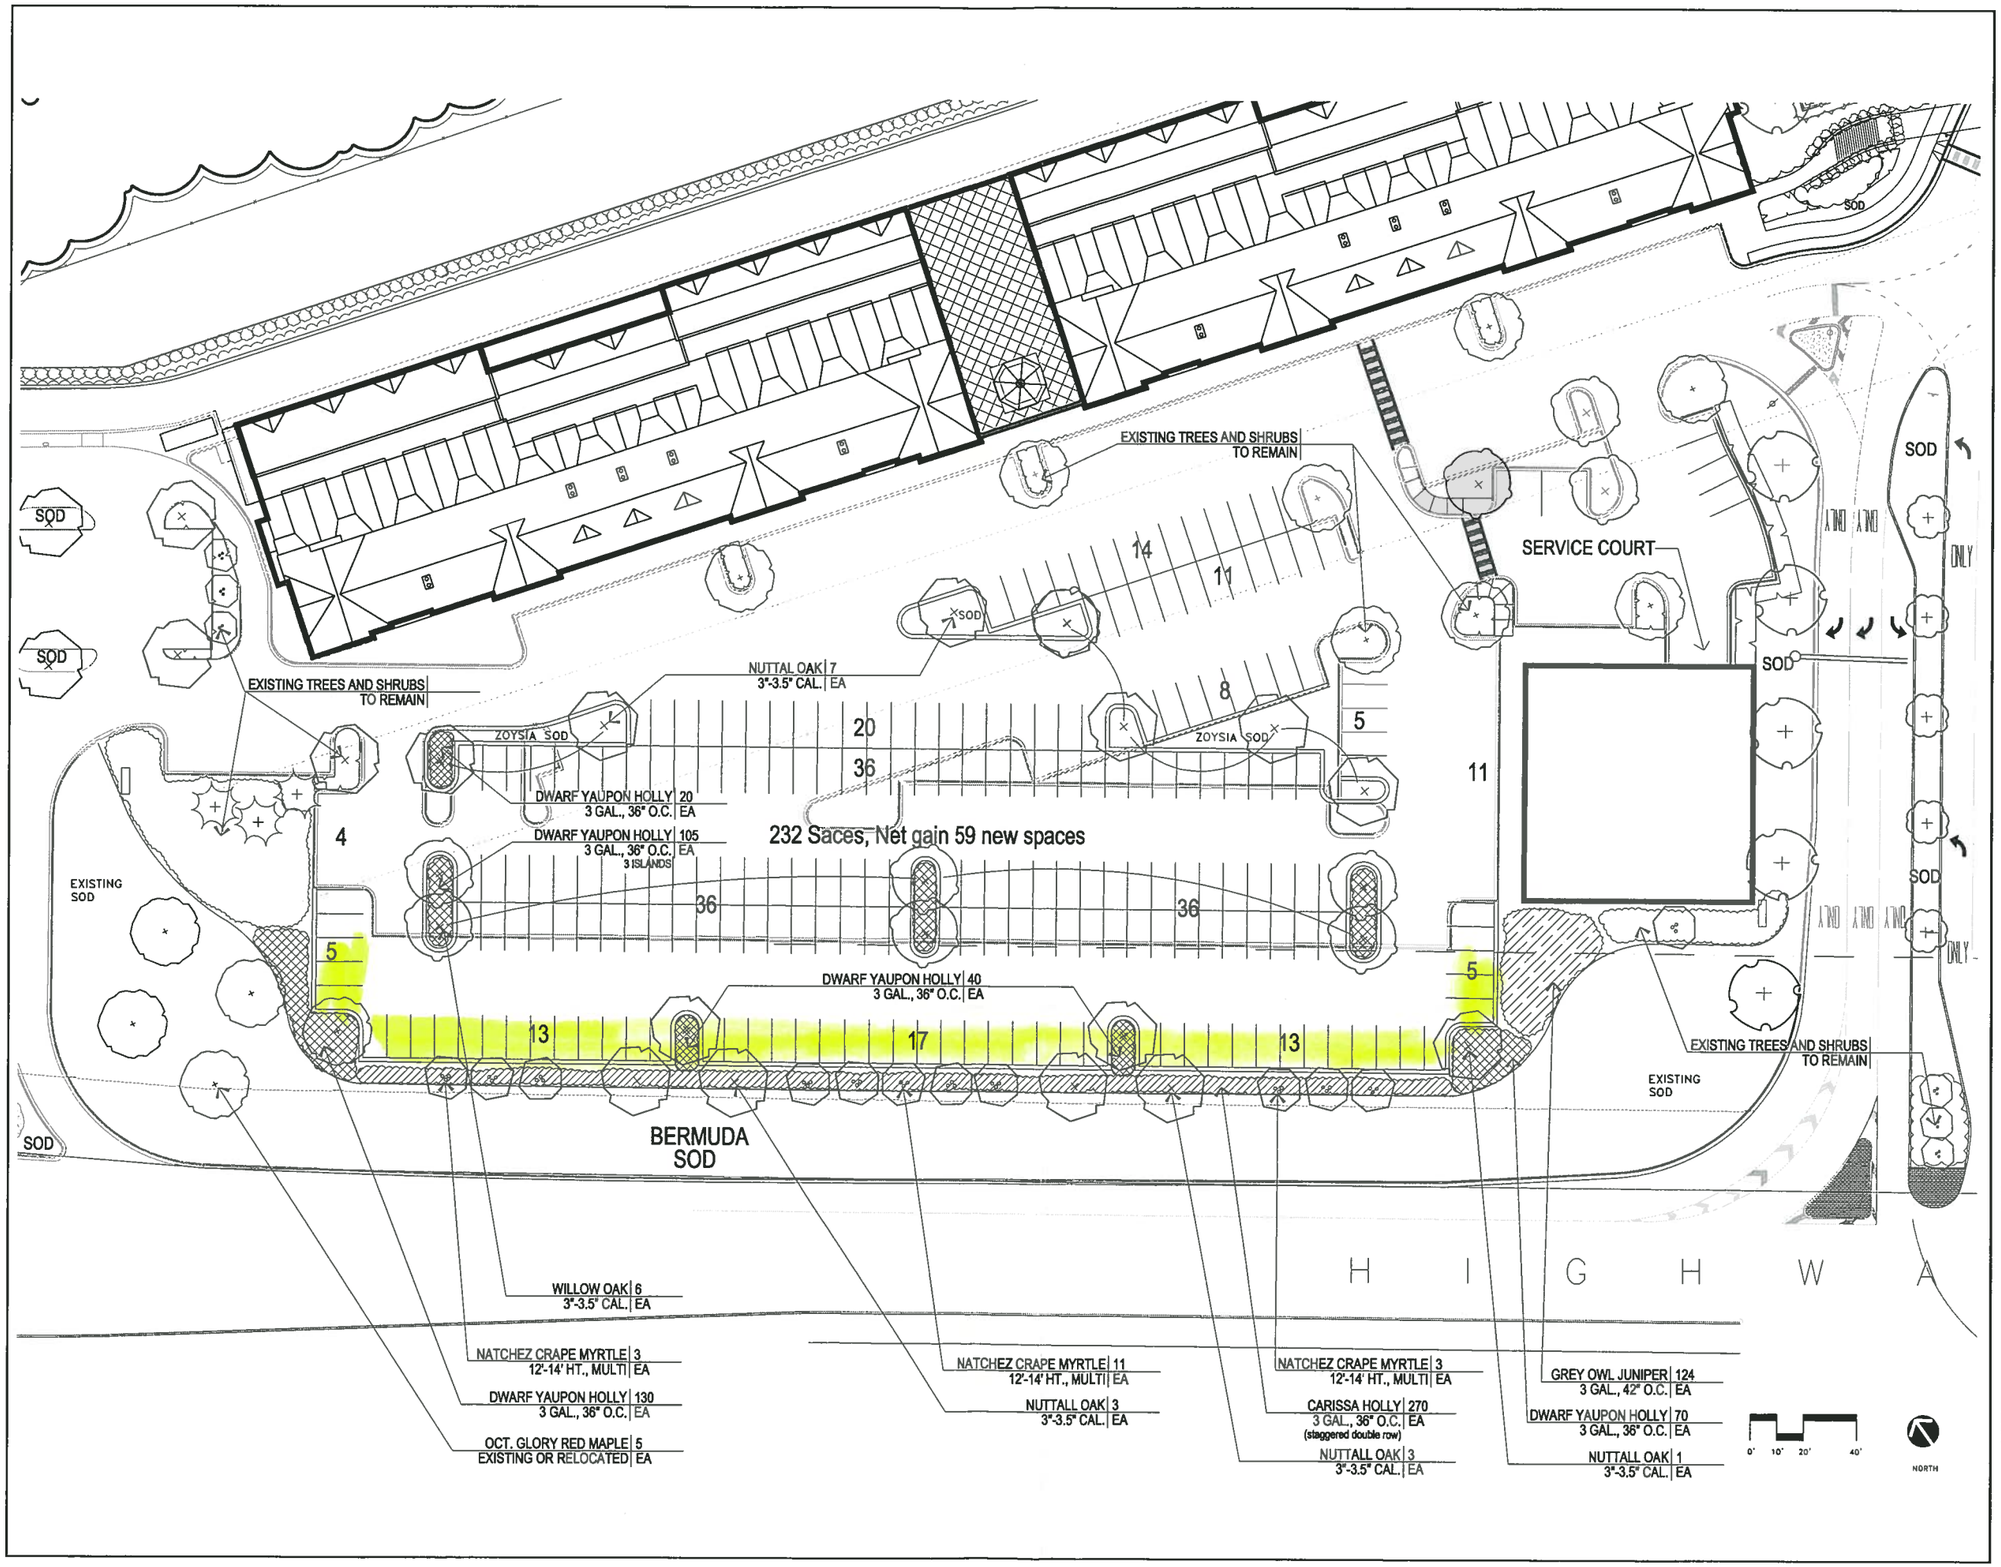

Nimrod Long And Associates
L O N G
Land Planners
Landscape Architects
Urban Designers
2119 Morris Avenue Power Place Birmingham, AL 35203 205/323-5602

A Landscape Design for:
CAHABA VILLAGE/WHOLE FOODS
MOUNTAIN BROOK, AL
Bayer Properties

COMMISSION NUMBER	13-424
DRAWING DATE	DEG
DESIGNED	N/WELLS
DRAWN	ABS
CHECKED	

DATE	REVISION

SHEET
L-1

Revised & Approved by Planning Comm. 10/7/13