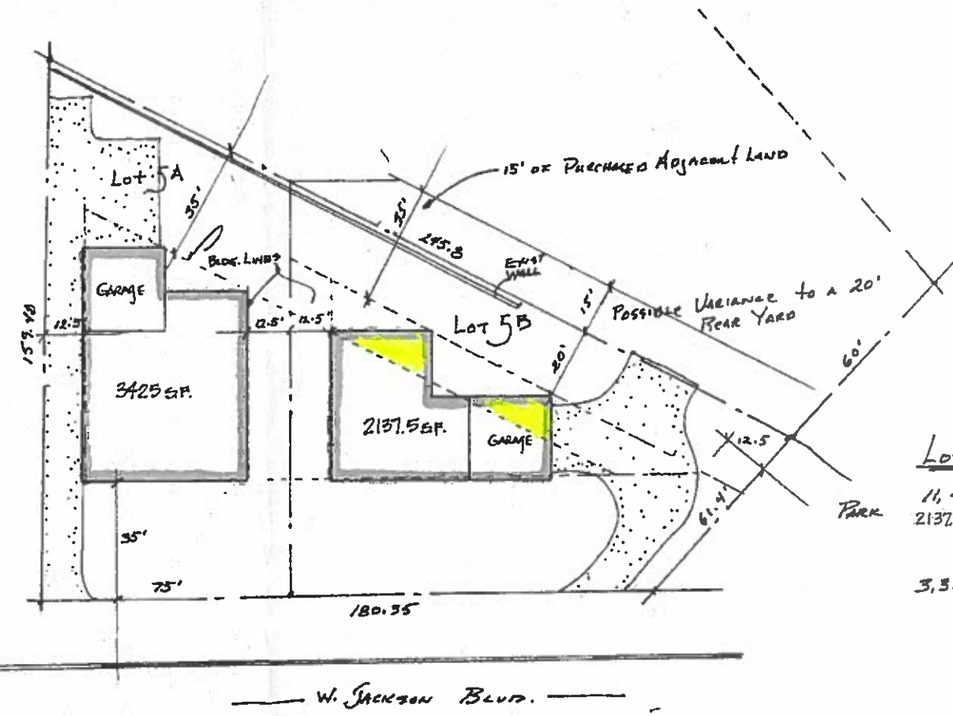


Lot 5A
10,535 S.F. (10,000 is MIN)
3425± SF (Buildable Area)
(36.87 Allowed - 35%)

Lot 5B
11,414 S.F. (Total Area
2137.5 5± S.F. (Buildable Area)
(Triangle)

3,300± SF. (Buildable Area w/ Rear set back of 20' or with 15' of rear adjacent lot added

* for illustrative purposes only

1 C1.3 SUBDIVISION PLAN - PROPOSED LAYOUTS
SCALE: 1" = 20'-0"

P-15-03


Barganier Davis Sims
Architects Associated
AIA

624 South McDonough St
Montgomery
Alabama
36104
(334) 834-2038
(334) 834-1037
bds.mail@bdsarch.com


STATE OF ALABAMA REGISTERED ARCHITECTS

REVISIONS

| No. | Description | Date |
|---|---|---|

Project No. 2015-XXX
Scale:
Drawn By:
Date: 4-6-15
Reviewed By:
Revised Date:
Date Issued:

Drawing Title:
SUBDIVISION PLAN PROPOSED LAYOUTS

Sheet No:
C1.3

PRELIM.

THE INFORMATION CONTAINED IN THIS DRAWING IS COPYRIGHTED MATERIAL AND SHALL NOT BE REPRODUCED, DIGITIZED, OR REVISED, IN WHOLE OR IN PART, WITHOUT THE WRITTEN CONSENT OF BARGANIER DAVIS SIMS ARCHITECTS ASSOCIATED