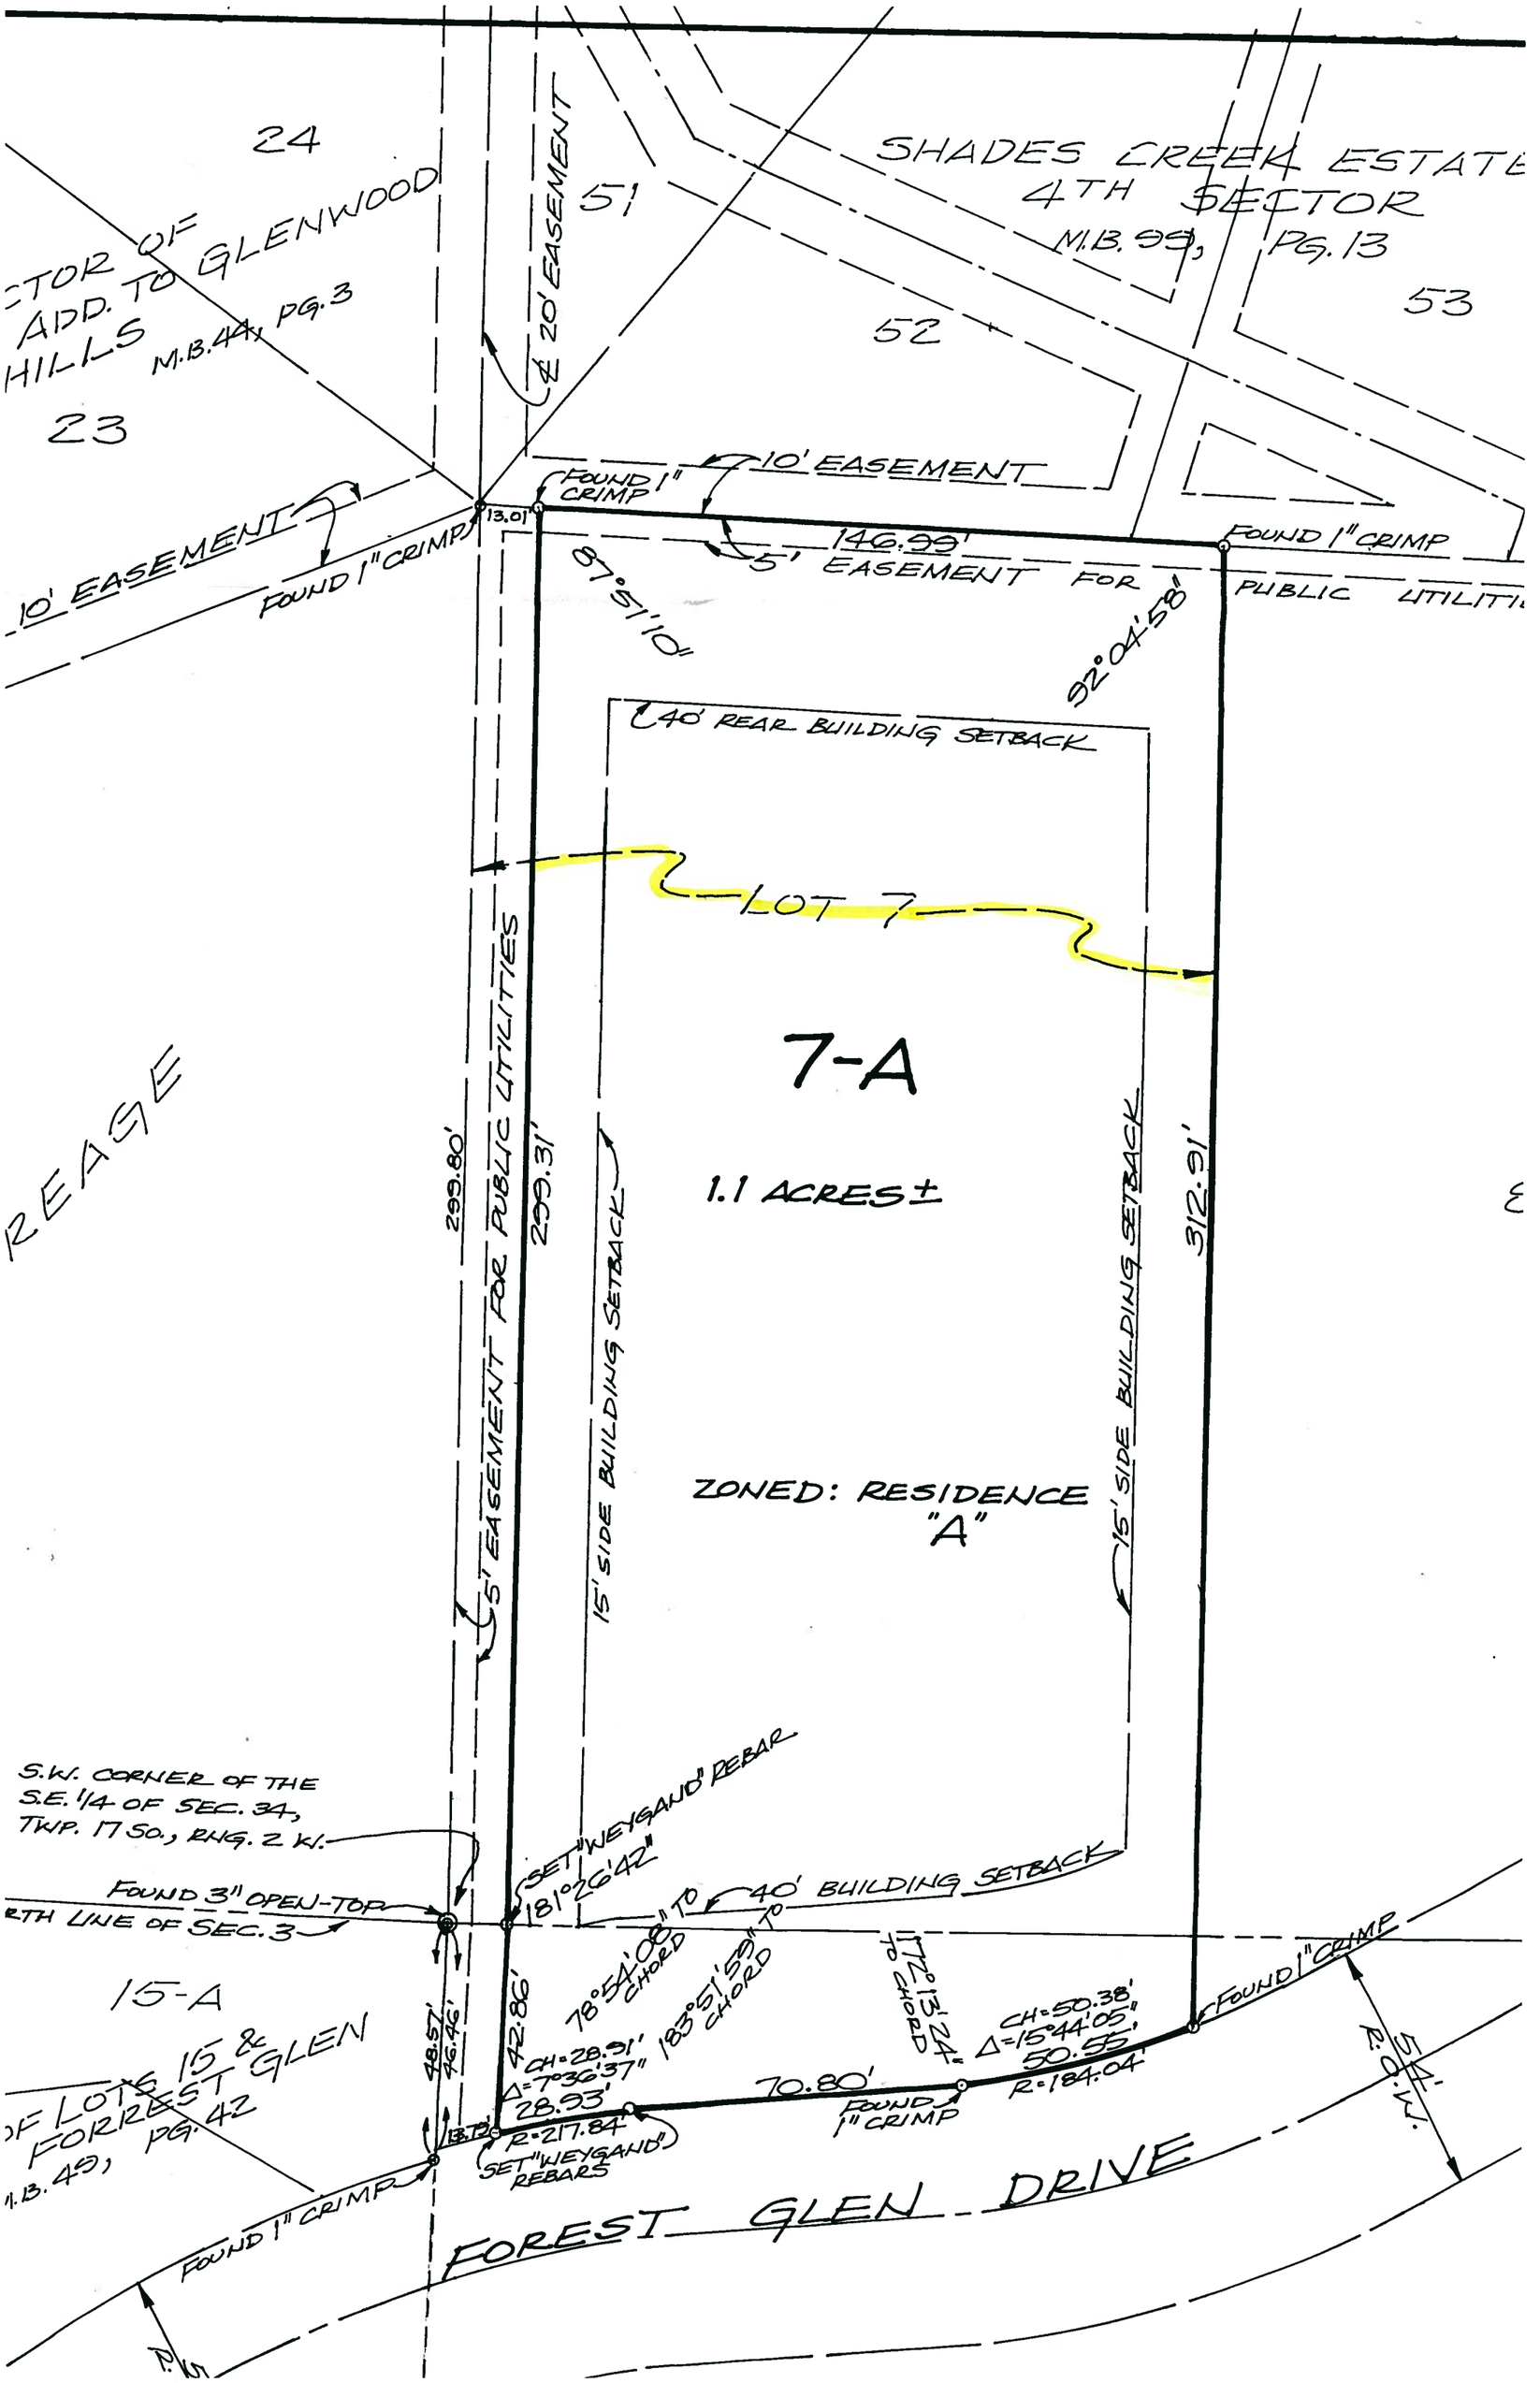
24
CTOR OF
ADD. TO GLENWOOD
HILLS
M.B. 44, PG. 3
23
51
SHADES CREEK ESTATE
4TH SECTOR
M.B. 99, PG. 13
52
53
℄ 20' EASEMENT
10' EASEMENT
FOUND 1" CRIMP
13.01'
146.99'
5' EASEMENT FOR PUBLIC UTILITI
FOUND 1" CRIMP
10' EASEMENT
FOUND 1" CRIMP
87°51'10"
92°04'58"
40' REAR BUILDING SETBACK
LOT 7
7-A
1.1 ACRES±
REASE
299.80'
299.31'
312.91'
5' EASEMENT FOR PUBLIC UTILITIES
15' SIDE BUILDING SETBACK
15' SIDE BUILDING SETBACK
ZONED: RESIDENCE "A"
S.W. CORNER OF THE S.E. 1/4 OF SEC. 34, TWP. 17 SO., RNG. 2 W.
SET "WEYGAND" REBAR
FOUND 3" OPEN-TOP
RTH LINE OF SEC. 3
181°26'42" TO 40' BUILDING SETBACK
15-A
OF LOTS 15 & FORREST GLEN
M.B. 49, PG. 42
48.57'
46.46'
42.86'
78°54'08" CHORD
183°51'55" CHORD
177°13'24" TO CHORD
CH=28.91'
Δ=7°36'37"
28.93'
R=217.84'
70.80'
FOUND 1" CRIMP
CH=50.38'
Δ=15°44'05"
50.55'
R=184.04'
FOUND 1" CRIMP
R=9.W.
SET "WEYGAND" REBARS
FOUND 1" CRIMP
FOREST GLEN DRIVE
R=6