1942

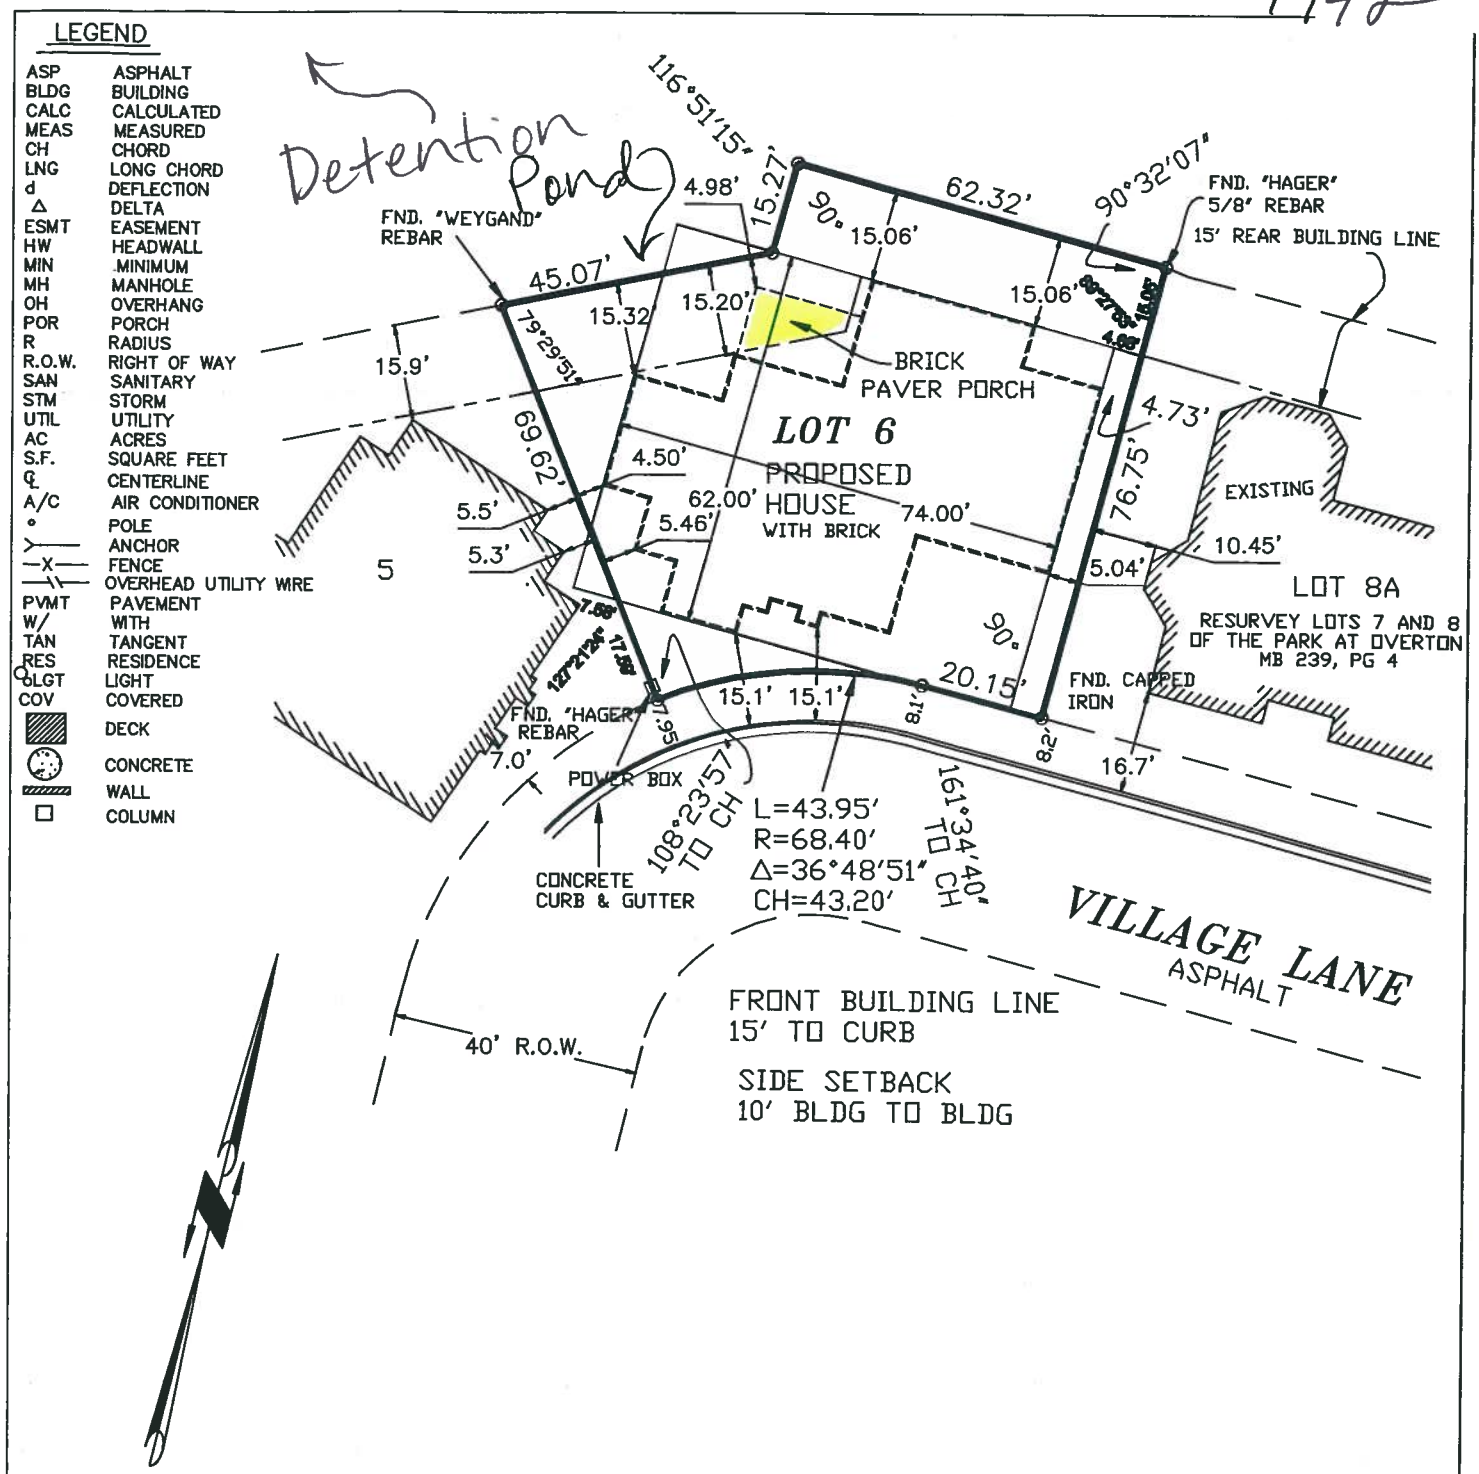

PLOT PLAN

SCALE: 1"=30'

Lot - 6
THE PARK AT OVERTON

WEYGAND SURVEYORS, INC.
169 OXMOOR ROAD
HOMEWOOD, AL 35209
T:(205)942-0086
F:(205)942-0087

JOB #35625
Date, DECEMBER 8, 2014
This is NOT a survey.