TION 335013

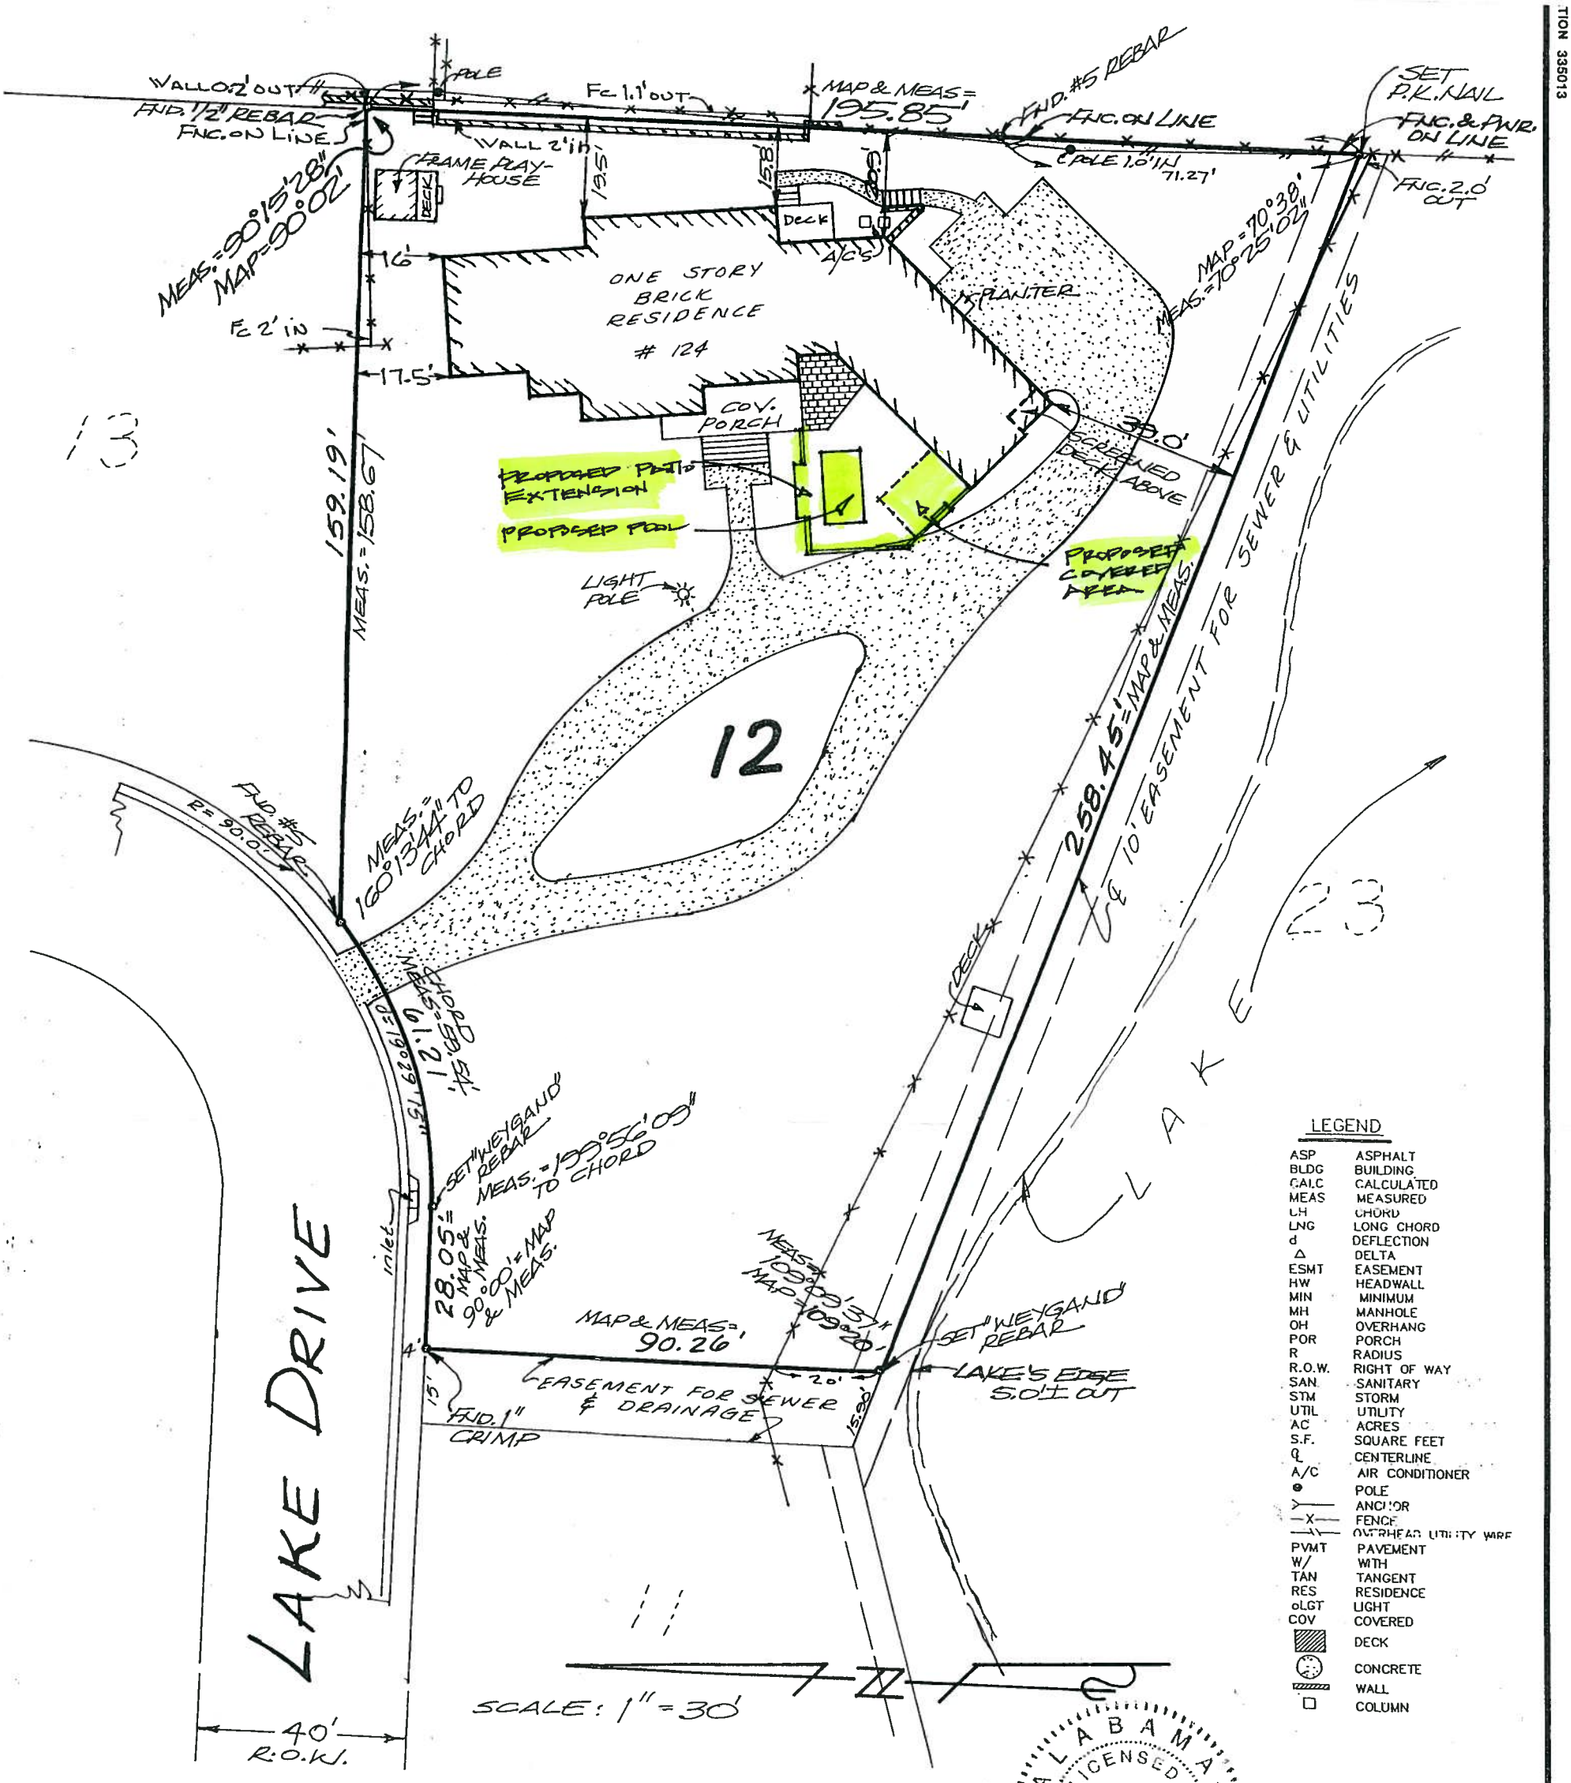

LEGEND

ASP	ASPHALT
BLDG	BUILDING
CALC	CALCULATED
MEAS	MEASURED
CH	CHORD
LNG	LONG CHORD
d	DEFLECTION
Δ	DELTA
ESMT	EASEMENT
HW	HEADWALL
MIN	MINIMUM
MH	MANHOLE
OH	OVERHANG
POR	PORCH
R	RADIUS
R.O.W.	RIGHT OF WAY
SAN	SANITARY
STM	STORM
UTIL	UTILITY
AC	ACRES
S.F.	SQUARE FEET
℄	CENTERLINE
A/C	AIR CONDITIONER
●	POLE
>—	ANCHOR
—X—	FENCE
—^—	OVERHEAD UTILITY WIRE
PVMT	PAVEMENT
W/	WITH
TAN	TANGENT
RES	RESIDENCE
oLGT	LIGHT
COV	COVERED
▨	DECK
⊙	CONCRETE
▭	WALL
□	COLUMN

STATE OF ALABAMA)
JEFFERSON COUNTY)

"CLOSING SURVEY"

ALABAMA LICENSED No. 10373 PROFESSIONAL LAND SURVEYOR LAURENCE D. WEYGAND

I, Laurence D. Weygand, a registered Engineer-Land Surveyor, or Ray Weygand, a Registered Land Surveyor, hereby certify that I have surveyed Lot 12, Block --, BENTLEY HILLS - FIFTH SECTOR, as recorded in Map Volume 36, Page 85, in the Office of the Judge of Probate, Jefferson County, Alabama; that there are no rights-of-way, easements or joint driveways over or across said land visible on the surface except as shown; that there are no electric or telephone wires (excluding wires which serve the premises only) or structures or supports therefor, including poles, anchors and guy wires, on or over said premises except as shown; that I have consulted the Federal Insurance Administration "Flood Hazard Boundary Map" and found that this property is not located in "a special flood hazard area"; that there are no encroachments on said lot except as shown and that improvements are located as shown above. I hereby state that all parts of this survey and drawing have been completed in accordance with the current requirements of the Standards of Practice for Surveying in the State of Alabama to the best of my knowledge, information and belief; according to my survey of JUNE 7, 2012.

Survey invalid if not sealed in red.

Order No.: 59957
Purchaser: MAPES
Address: 124 LAKE DRIVE
Flood Zone: "X" Map Number: 01073C0413G

Laurence D. Weygand, Reg. P.E.-L.S. #10373
Ray Weygand, Reg. L.S. #24973
169 Oxmoor Road, Homewood, AL 35209
Phone: (205) 942-0086 Fax: (205) 942-0087

Copyright ©

Note: (a) No title search of the public records has been performed by this firm and land shown hereon was not abstracted for easements and/or rights-of-way, recorded or unrecorded. The parcel shown hereon is subject to setbacks, easements, zoning, and restrictions that may be found in the public records of said county and/or city. (b) All bearings and/or angles, are deed/record map and actual unless otherwise noted. (c) Underground portions of foundations, footings, and/or other underground structures were not located unless otherwise noted. We do not look for underground sewers or flip manhole covers. (d) The shown north arrow is based on deed/record map.