Michael Eric Dale

935 Landale Road, South
Birmingham, Alabama 35222
205.873.1676

eric@ericdale.com

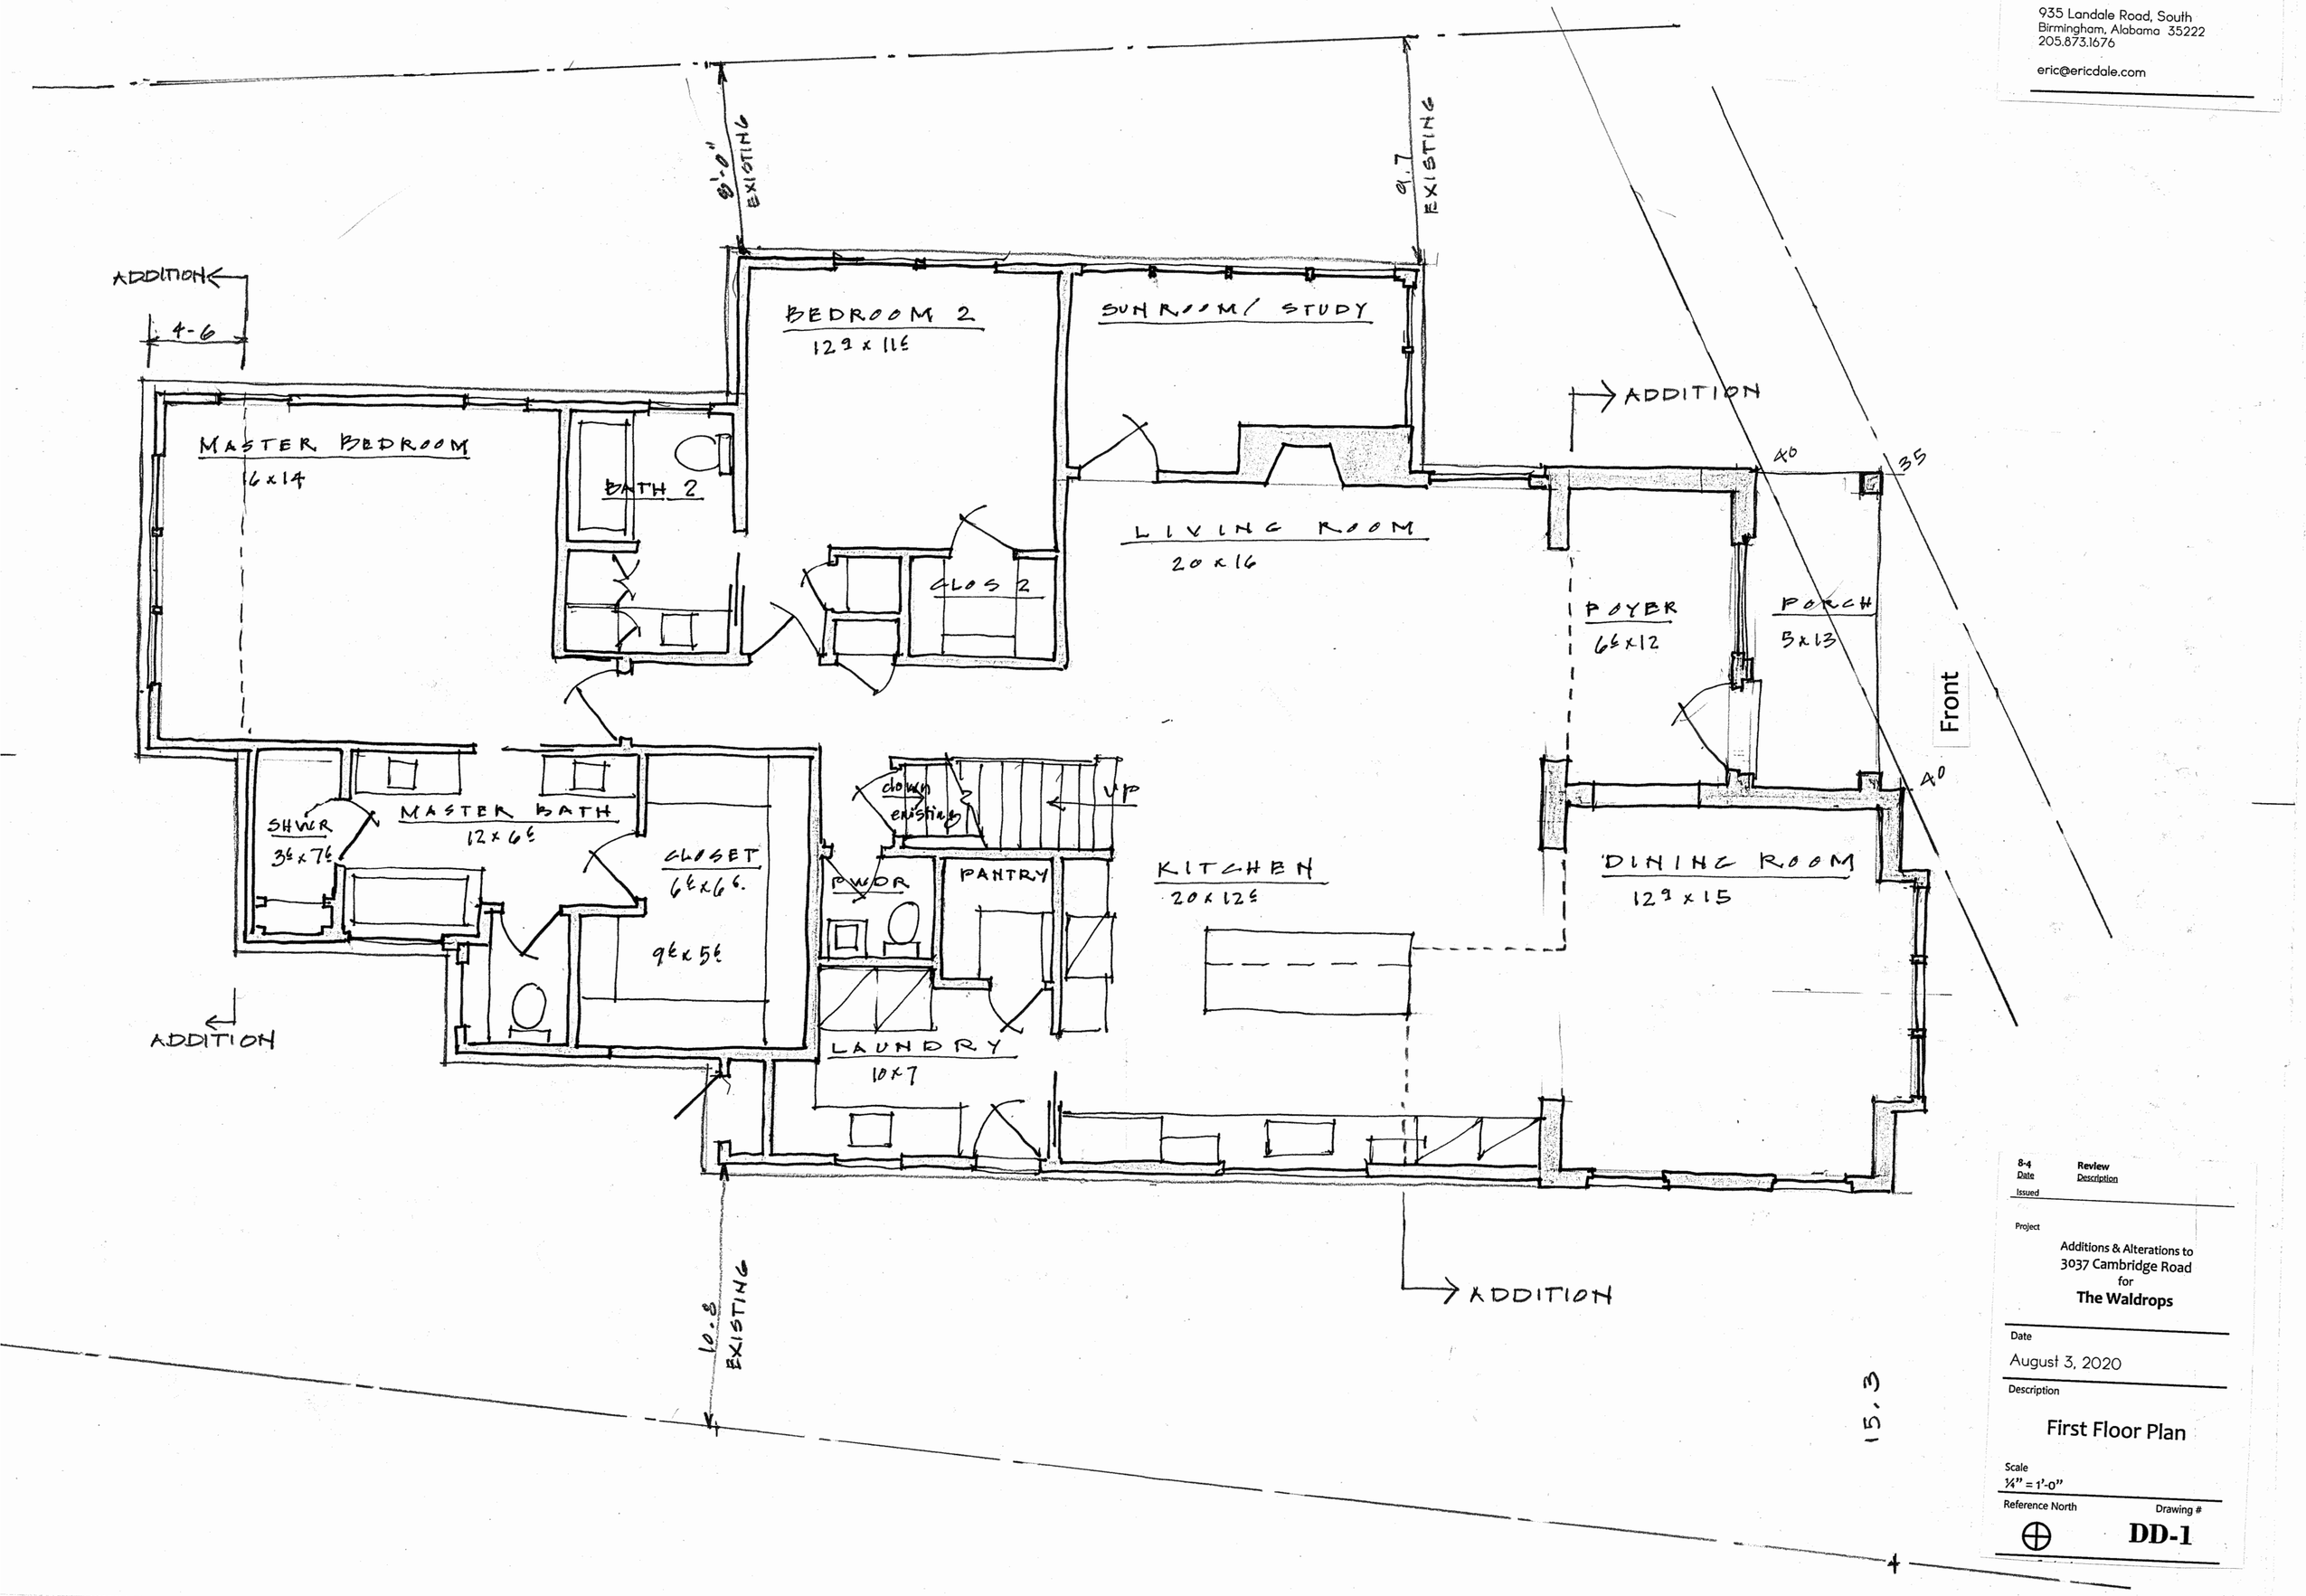

Issued Date	Review Description
8-4	

Project

Additions & Alterations to
3037 Cambridge Road
for
The Waldrops

Date

August 3, 2020

Description

First Floor Plan

Scale
¼" = 1'-0"

Reference North

Drawing #
DD-1

Michael Eric Dale

935 Landale Road, South
Birmingham, Alabama 35222
205.873.1676

eric@ericdale.com

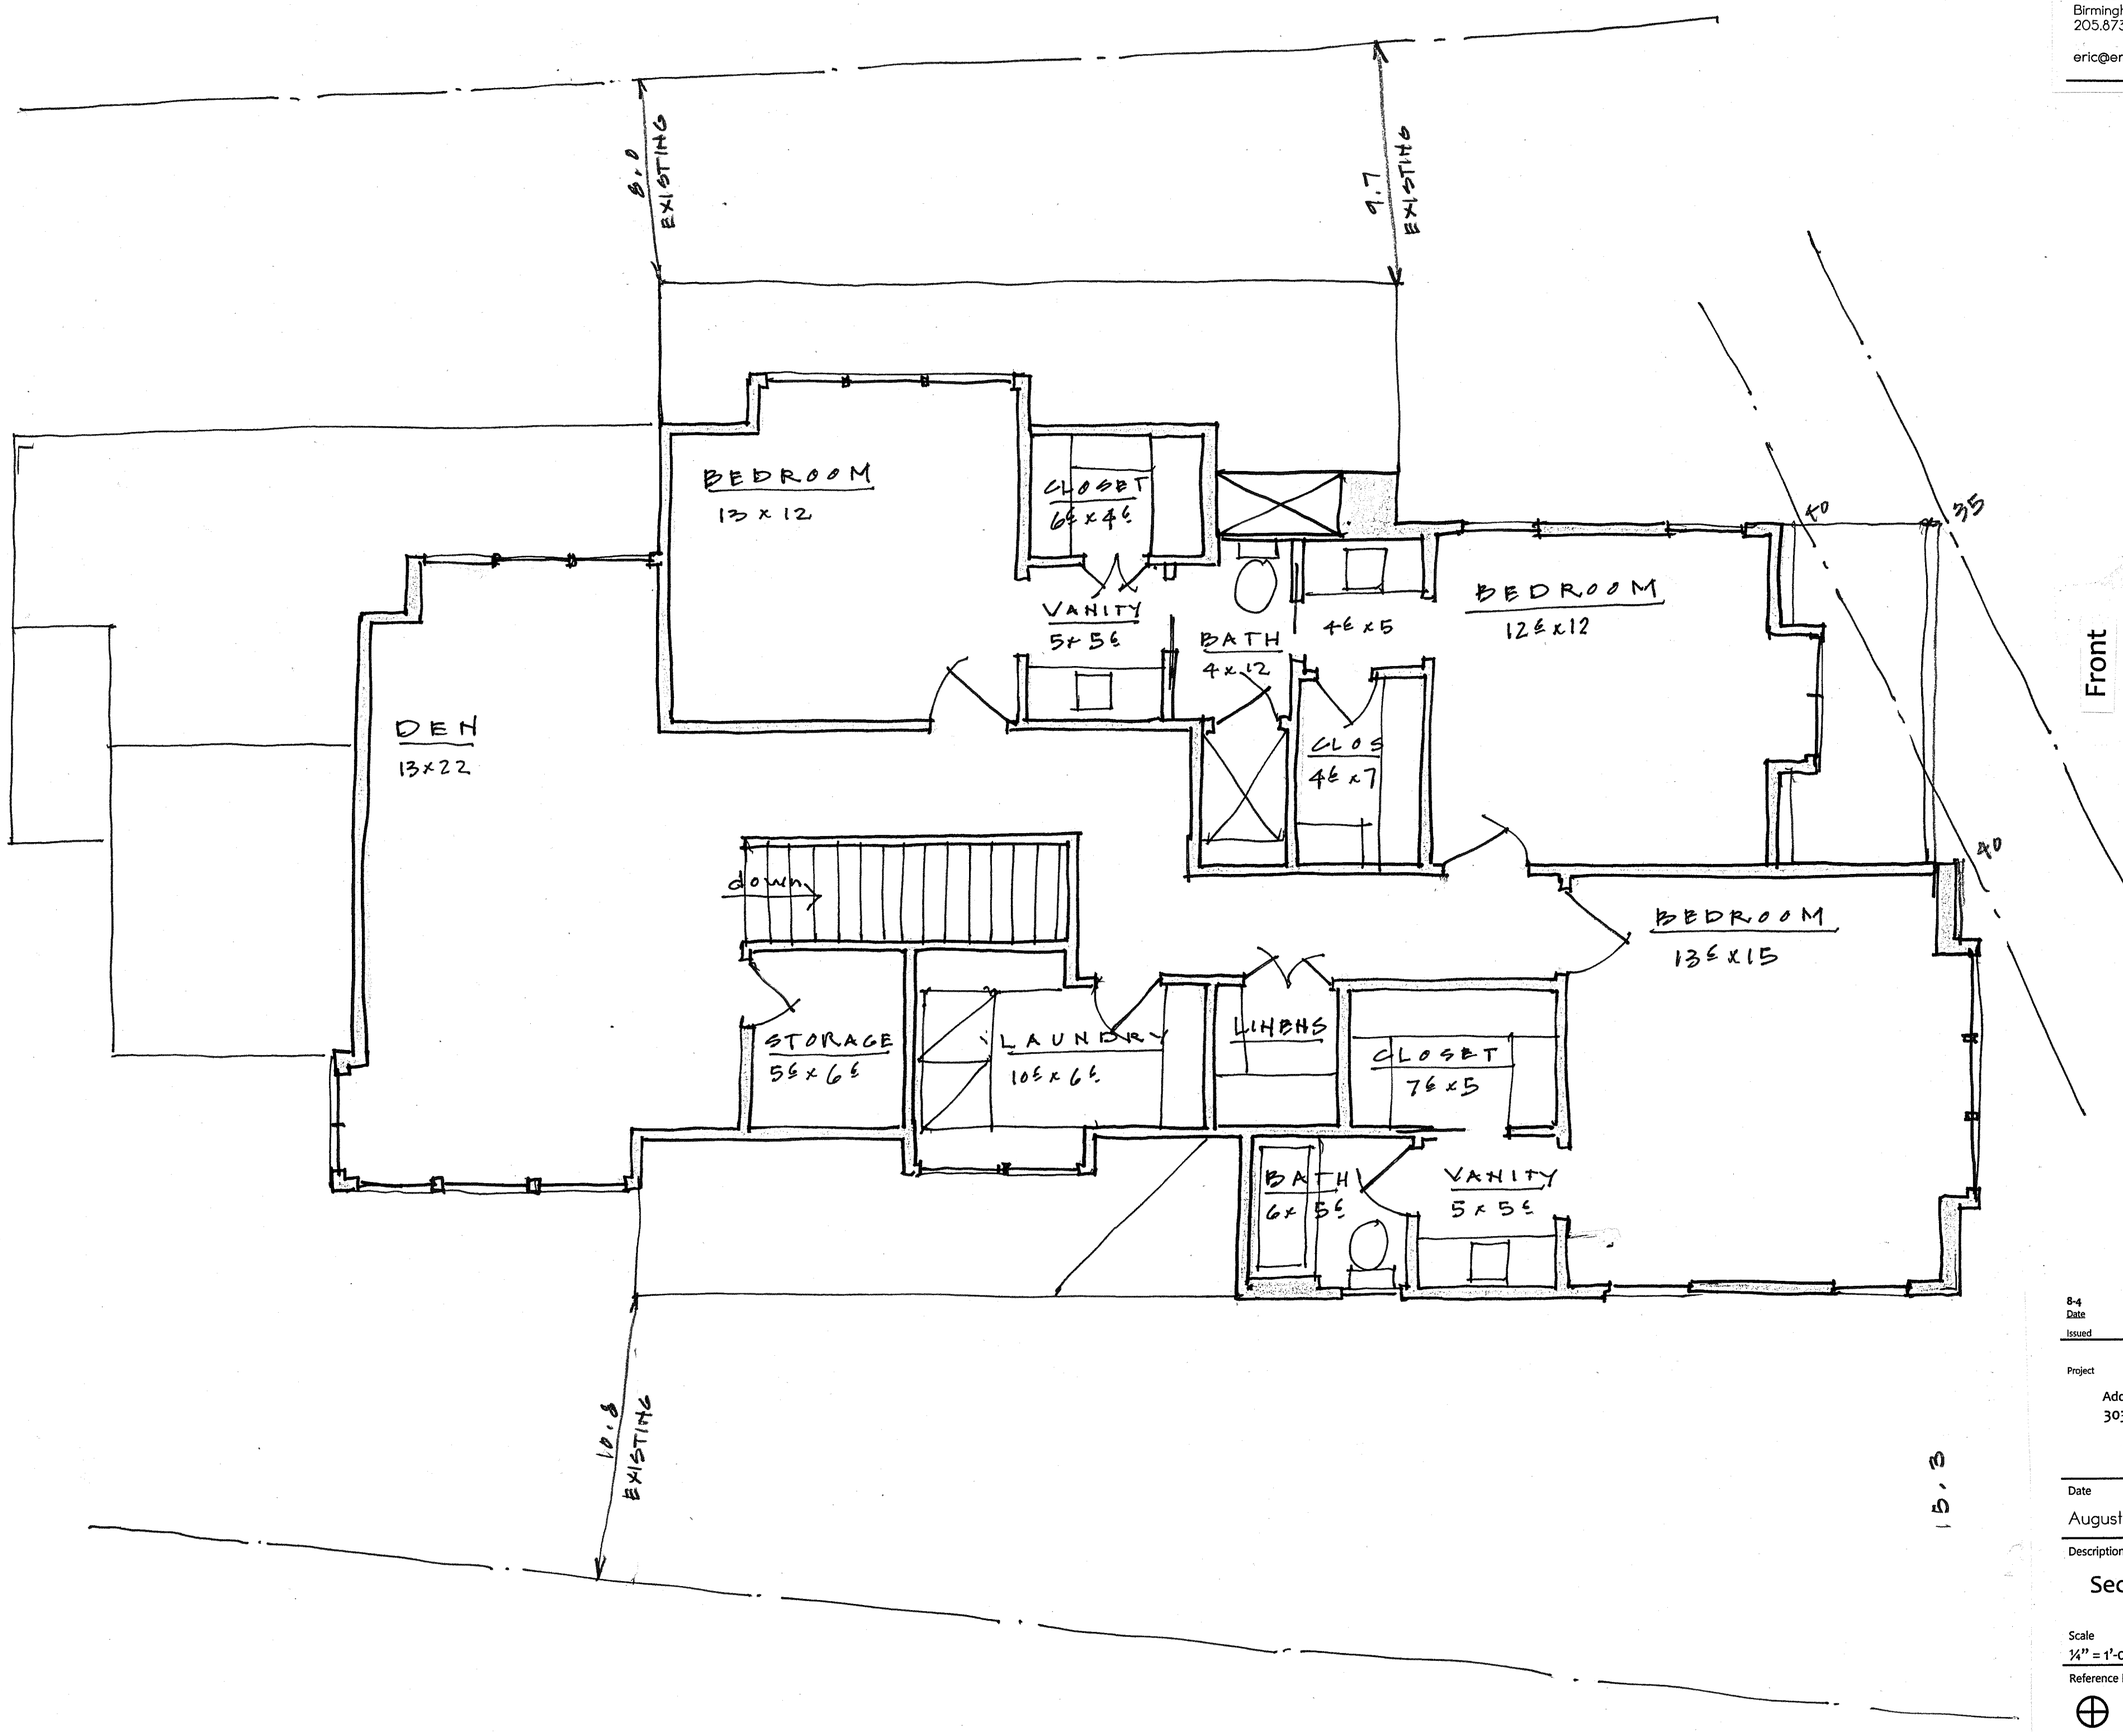

Issued	Date	Description
	8-4	Review

Project

Additions & Alterations to
3037 Cambridge Road
for
The Waldrops

Date

August 3, 2020

Description

Second Floor Plan

Scale

¼" = 1'-0"

Reference North

Drawing #

DD-2

Michael Eric Dale

935 Landale Road, South
Birmingham, Alabama 35222
205.873.1676

eric@ericdale.com

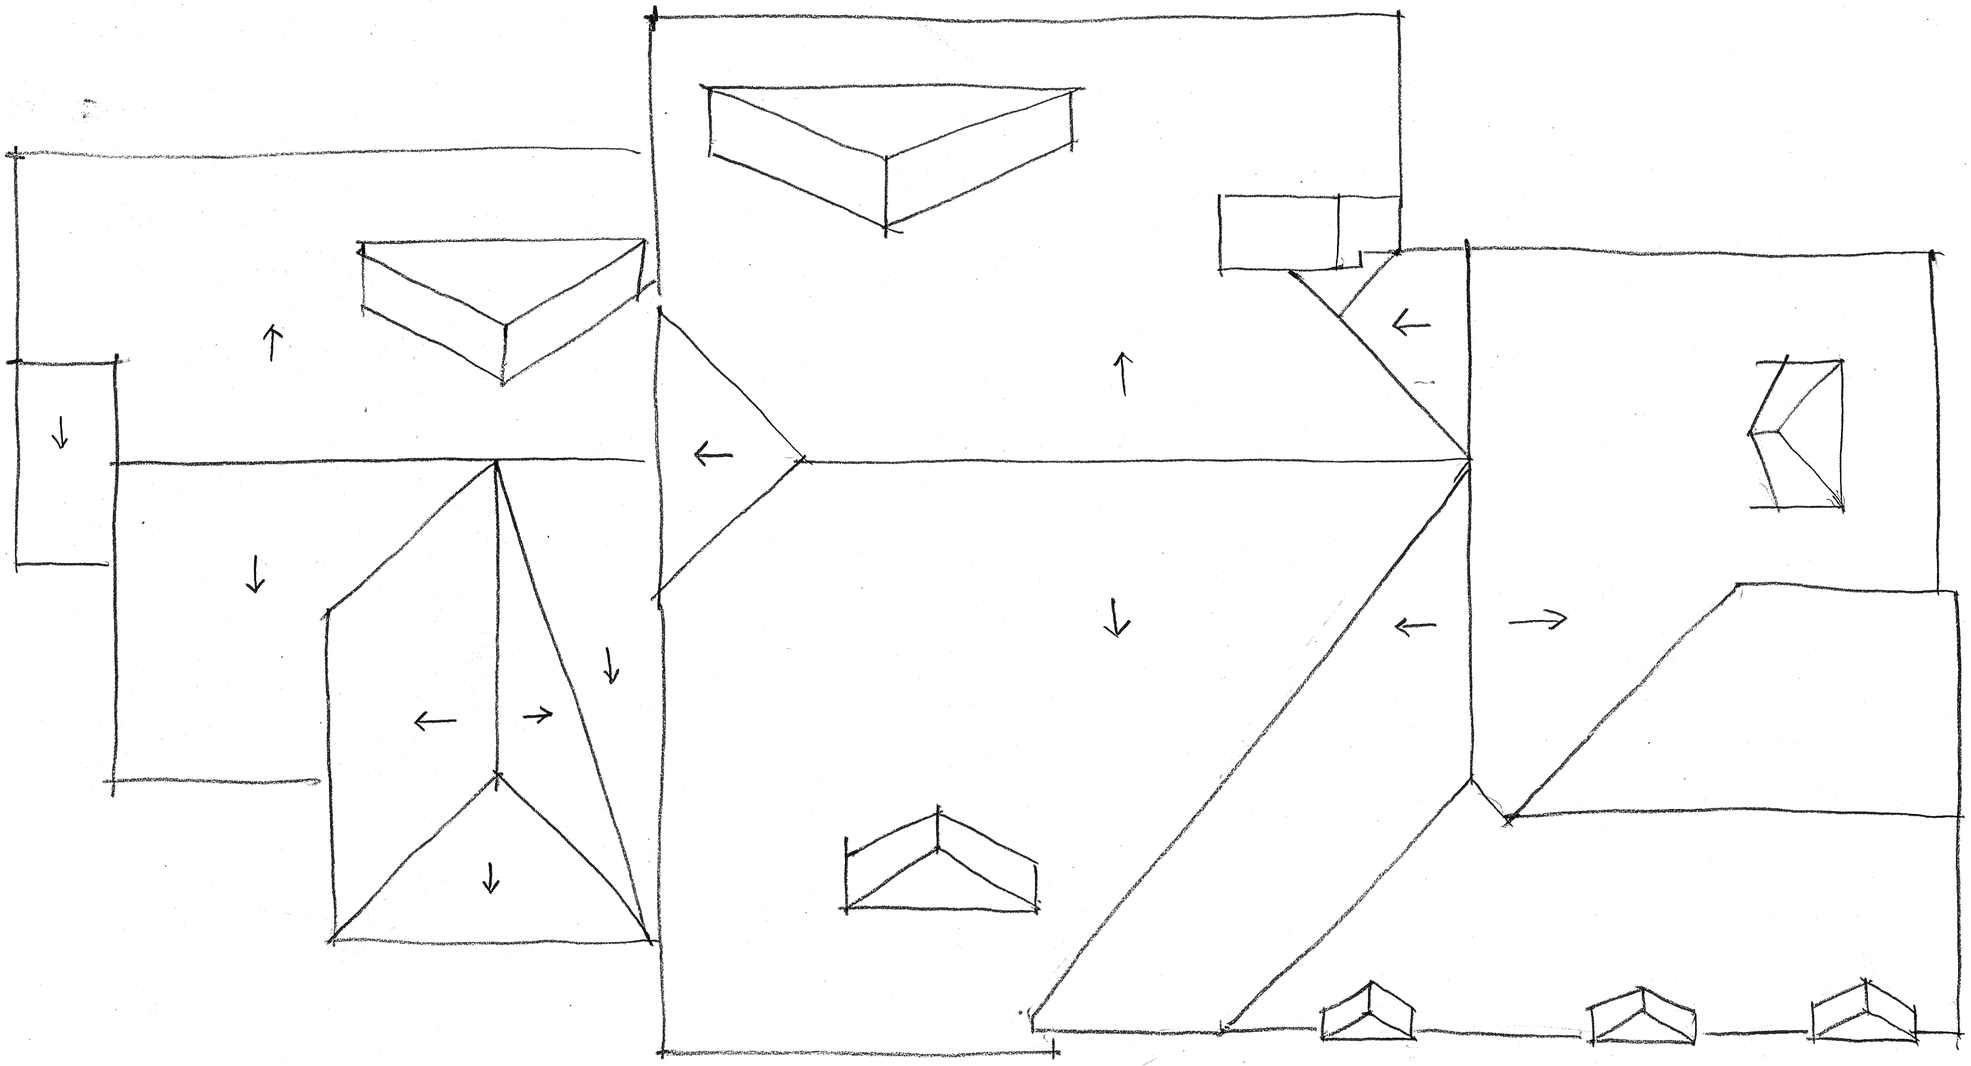

Issued	Review
Date	Description

Project

Additions & Alterations to
3037 Cambridge Road
for
The Waldrops

Date

August 3, 2020

Description

Roof Plan

Scale

¼" = 1'-0"

Reference North

Drawing #

DD-3

Michael Eric Dale

935 Landale Road, South
Birmingham, Alabama 35222
205.873.1676

eric@ericdale.com

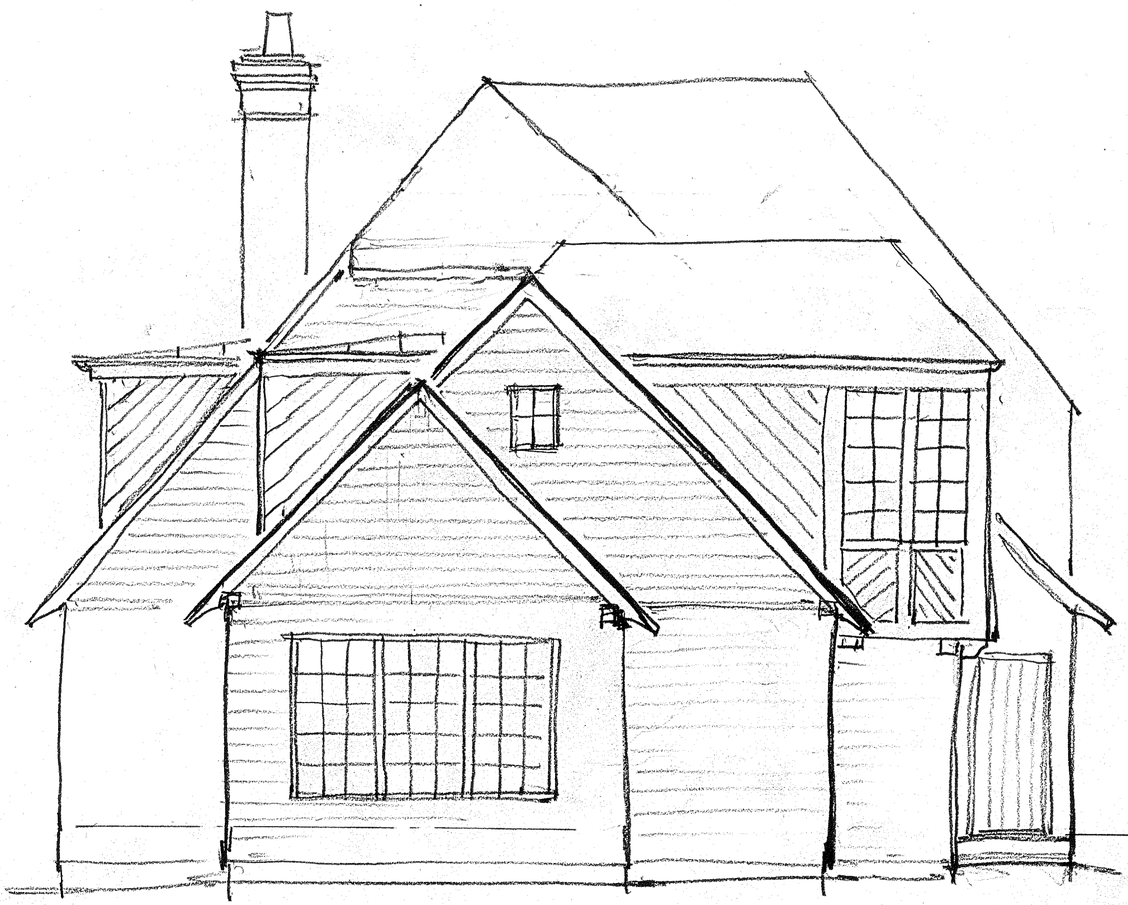

Rear Elevation- East

Front Elevation- West

Date	Review Description
Issued	

Project

Additions & Alterations to
3037 Cambridge Road
for
The Waldrops

Date

August 3, 2020

Description

Front Elevation
Rear Elevation

Scale

¼" = 1'-0"

Reference North

Drawing #

DD-4

Michael Eric Dale

935 Landale Road, South
Birmingham, Alabama 35222
205.873.1676

eric@ericdale.com

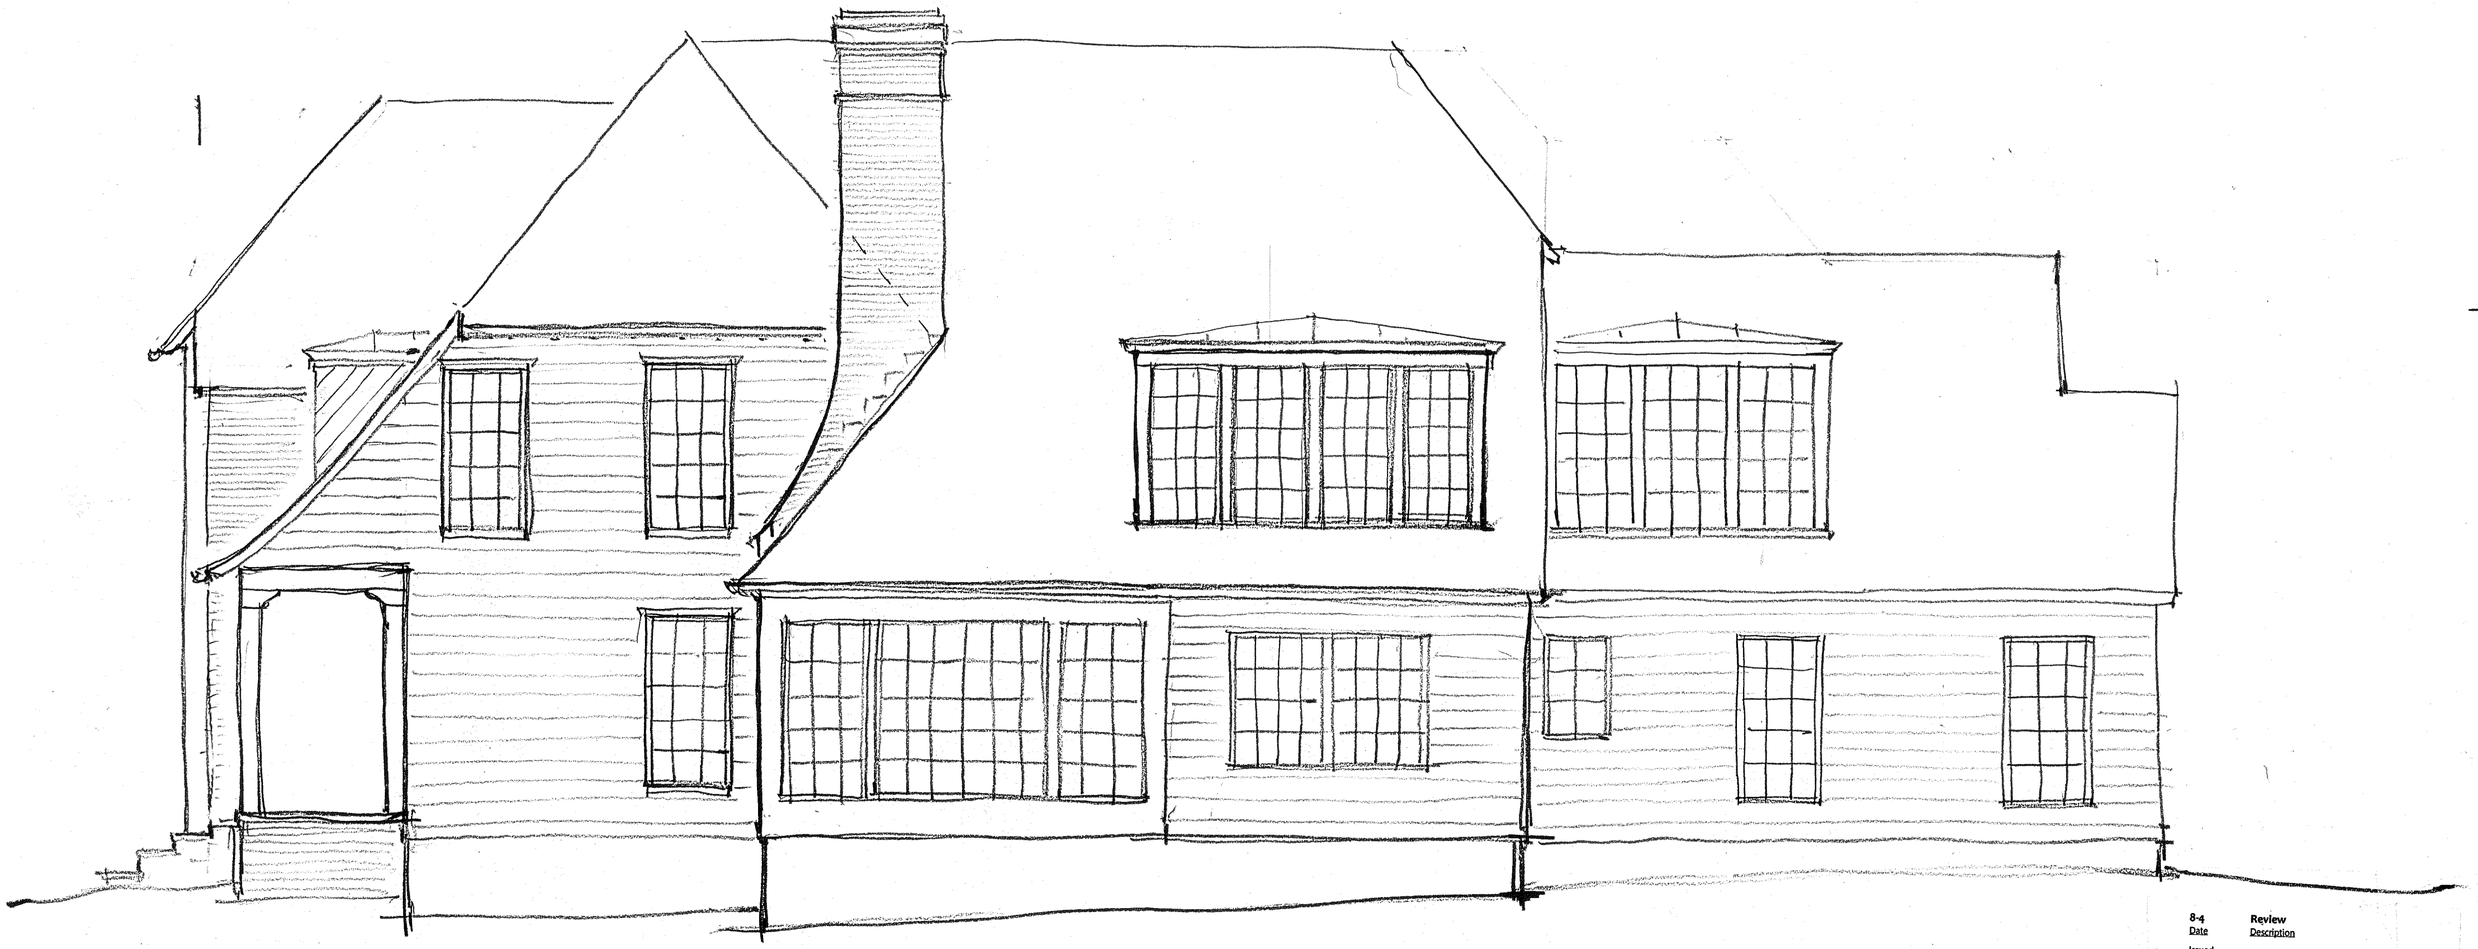

Right Side Elevation- South

Date	Description
8-4	Review

Issued

Project

Additions & Alterations to
3037 Cambridge Road
for
The Waldrops

Date

August 3, 2020

Description

Right Side Elevation

Scale

¼" = 1'-0"

Reference North

Drawing #

DD-5

Michael Eric Dale

935 Landale Road, South
Birmingham, Alabama 35222
205.873.1676

eric@ericdale.com

Left Side Elevation- North

8-4	Review
Date	Description

Issued

Project

Additions & Alterations to
3037 Cambridge Road
for
The Waldrops

Date

August 3, 2020

Description

Left Side Elevation

Scale

¼" = 1'-0"

Reference North

Drawing #

DD-6

Note to Contractor: